

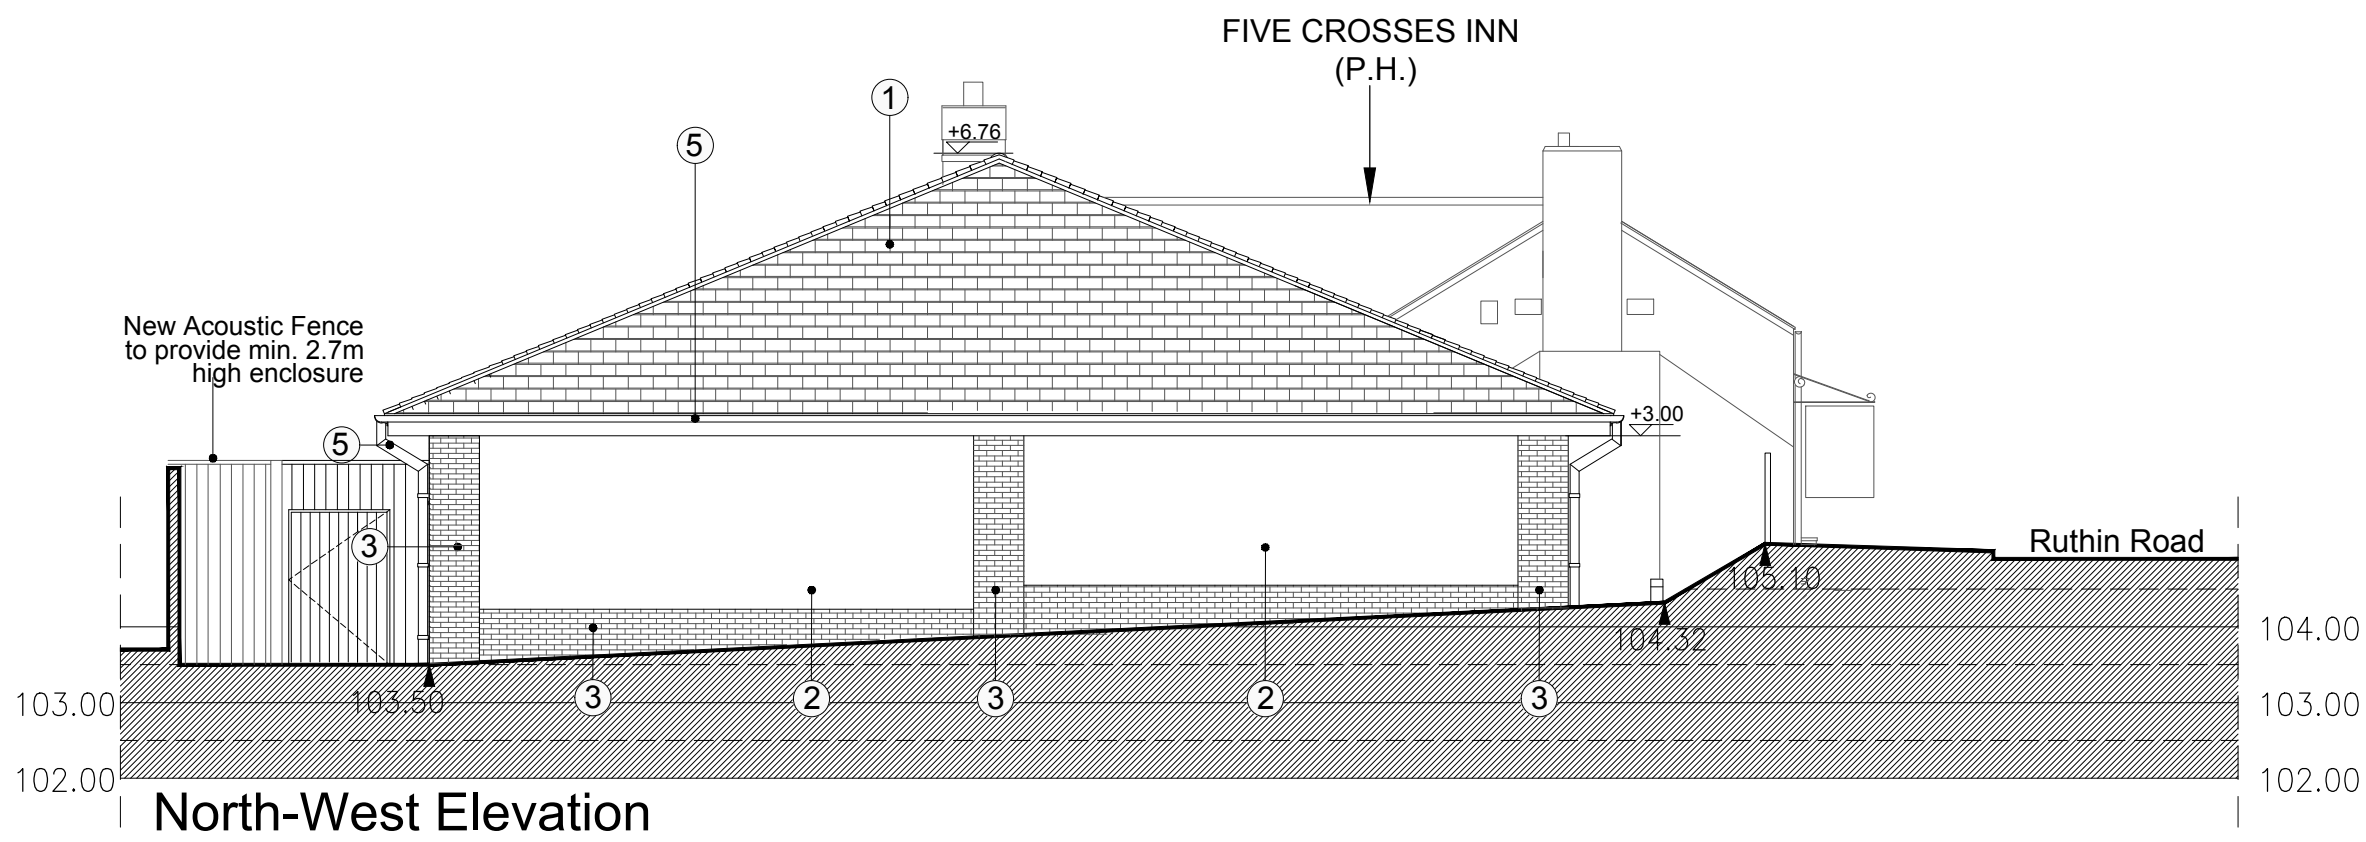
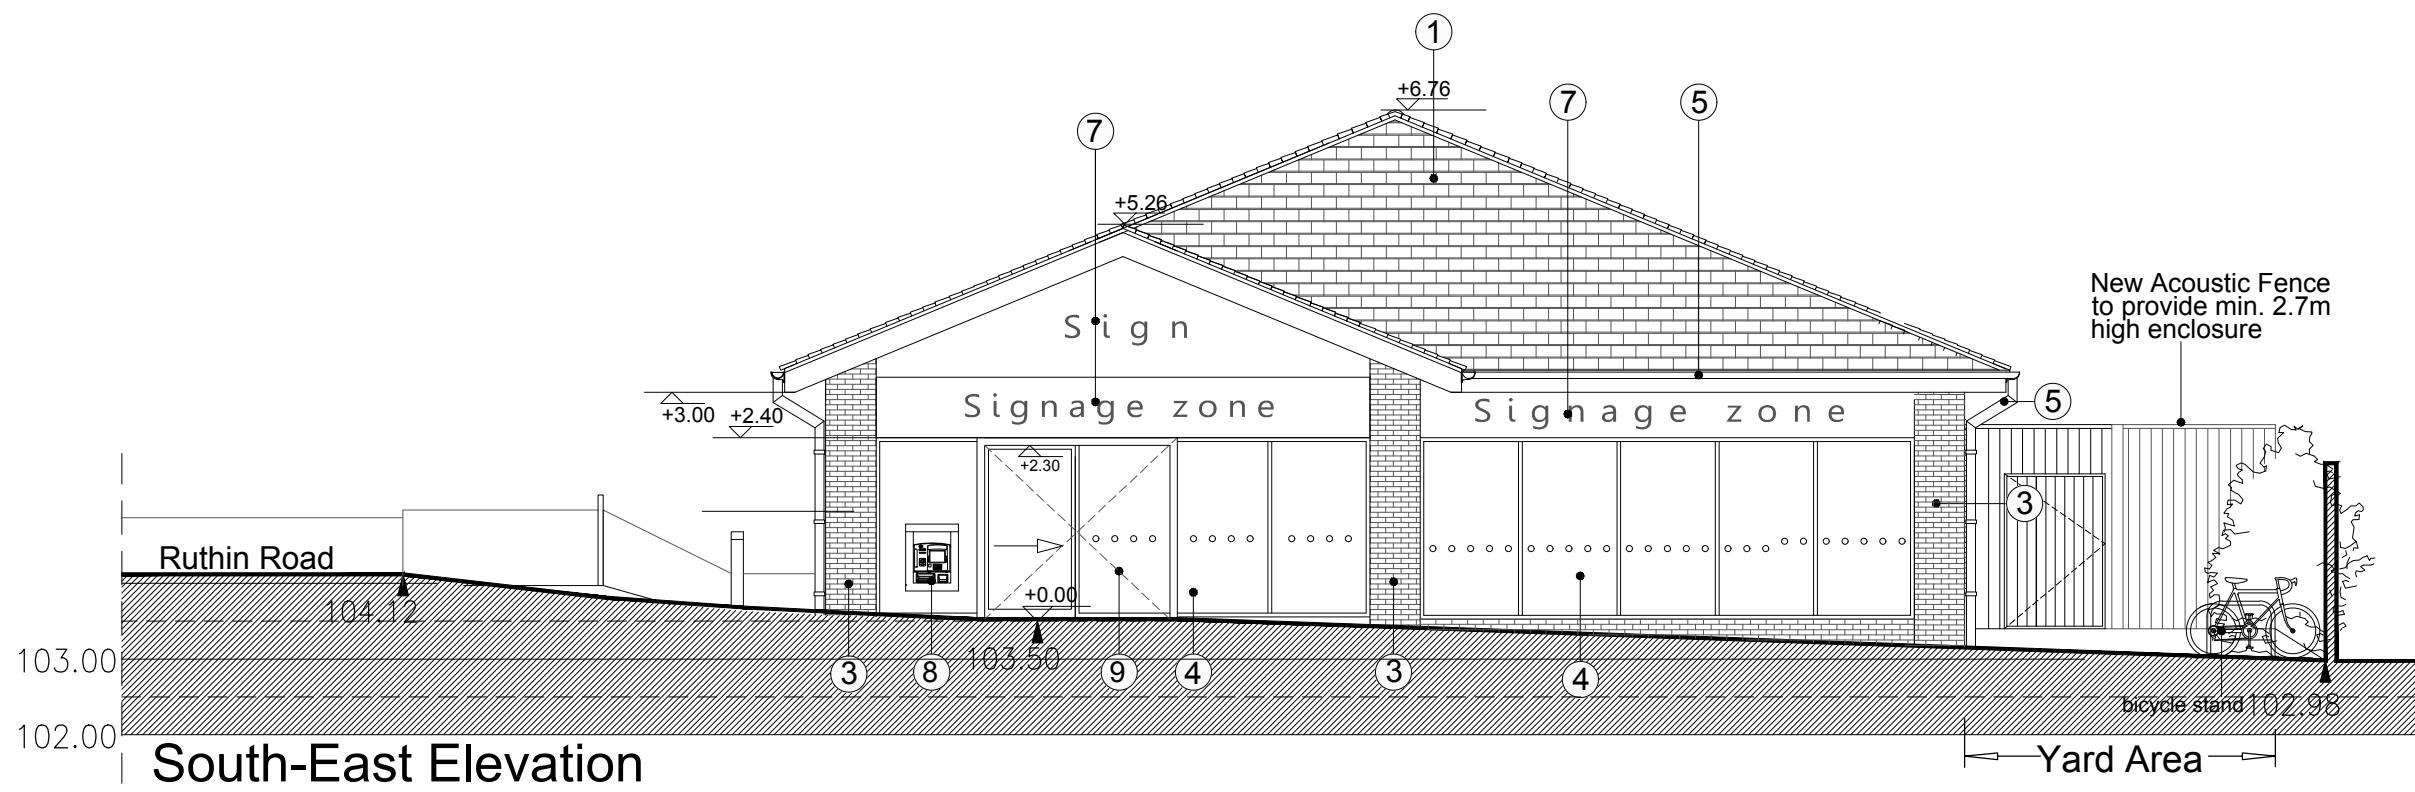
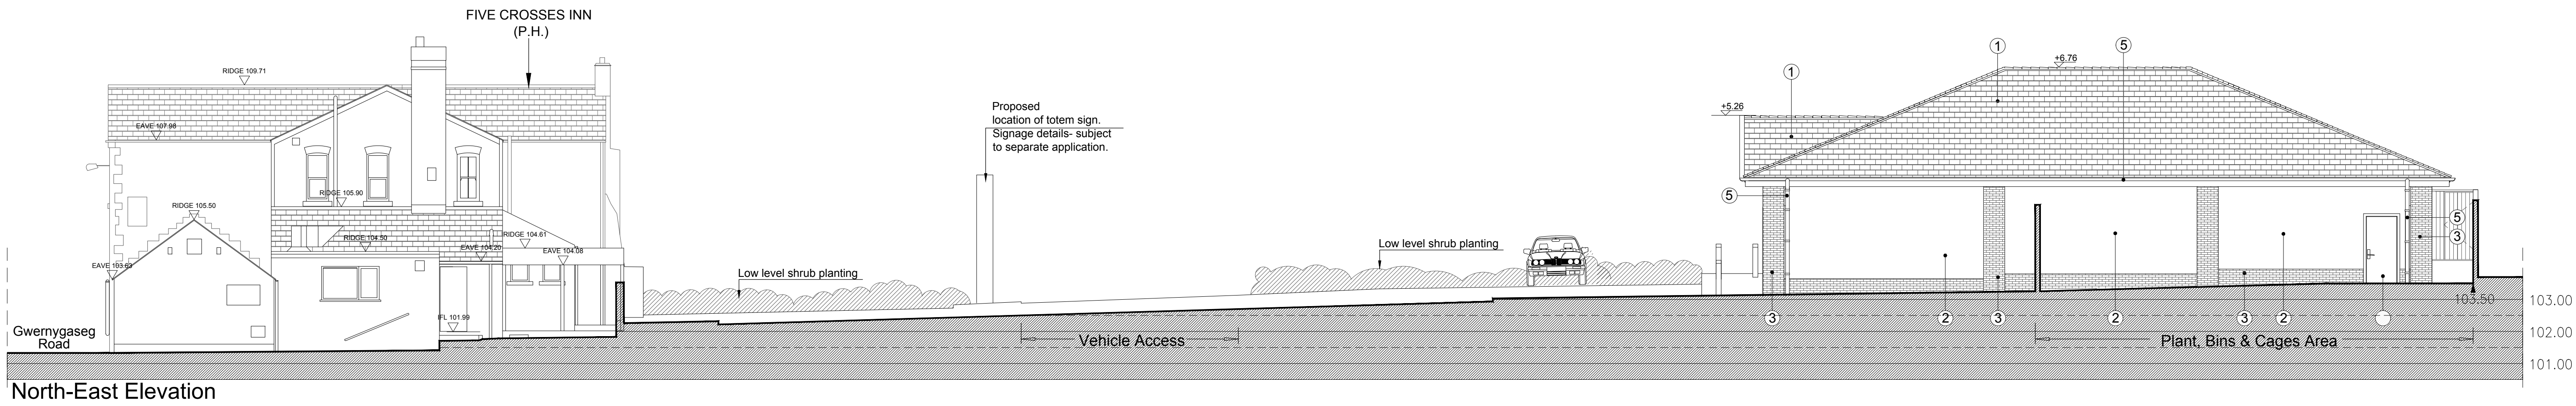


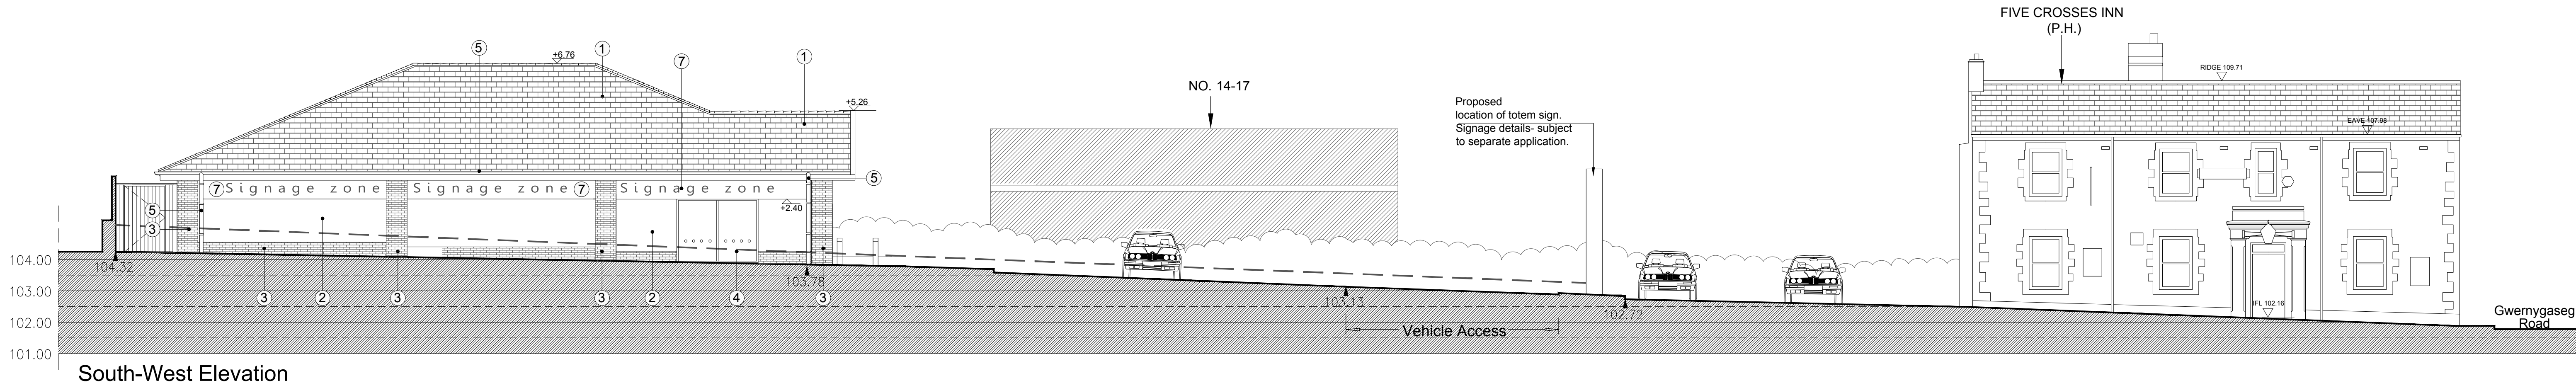

- 1 Interlocking concrete tiles- colour dark grey.
- 2 smooth self-coloured render- colour off-white.
- 3 facing brickwork to suit local character.
- 4 clear glazed aluminium shop front- colour dark grey (RAL 7043).
- 5 gutters & downpipes - aluminium - black
- 6 steel doorset- colour dark grey (RAL 7043).
- 7 Signage indicative. Sigange details subject to separate application. Background colour to tenant corporate guidelines.
- 8 ATM and backing panel (by tenant).
- 9 Extent of external security shutter. Polyester powder coated (RAL 7043)

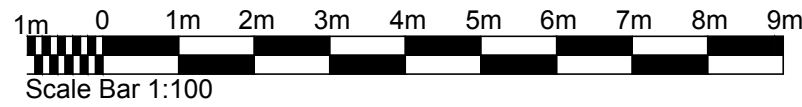

B	12.01.16	Elevations revised to a new store size
A	05.08.15	Elevations adjusted to a new store layout
REVISION	DATE	NOTES

FOR PLANNING

Client
NEW RIVER RETAIL LTD.

Project
PROPOSED RETAIL STORE
THE FIVE CROSSES INN, RUTHIN ROAD
WREXHAM, LL11 3UT

Drawing Title
PROPOSED ELEVATIONS- RETAIL STORE

Drawn	Checked	Paper Size	Scale	Date
AK	PL	A1	1:100	11.11.14
Project No.	Drawing No.	Revision		
131106	T29-0305	B		

CORSTORPHINE +WRIGHT