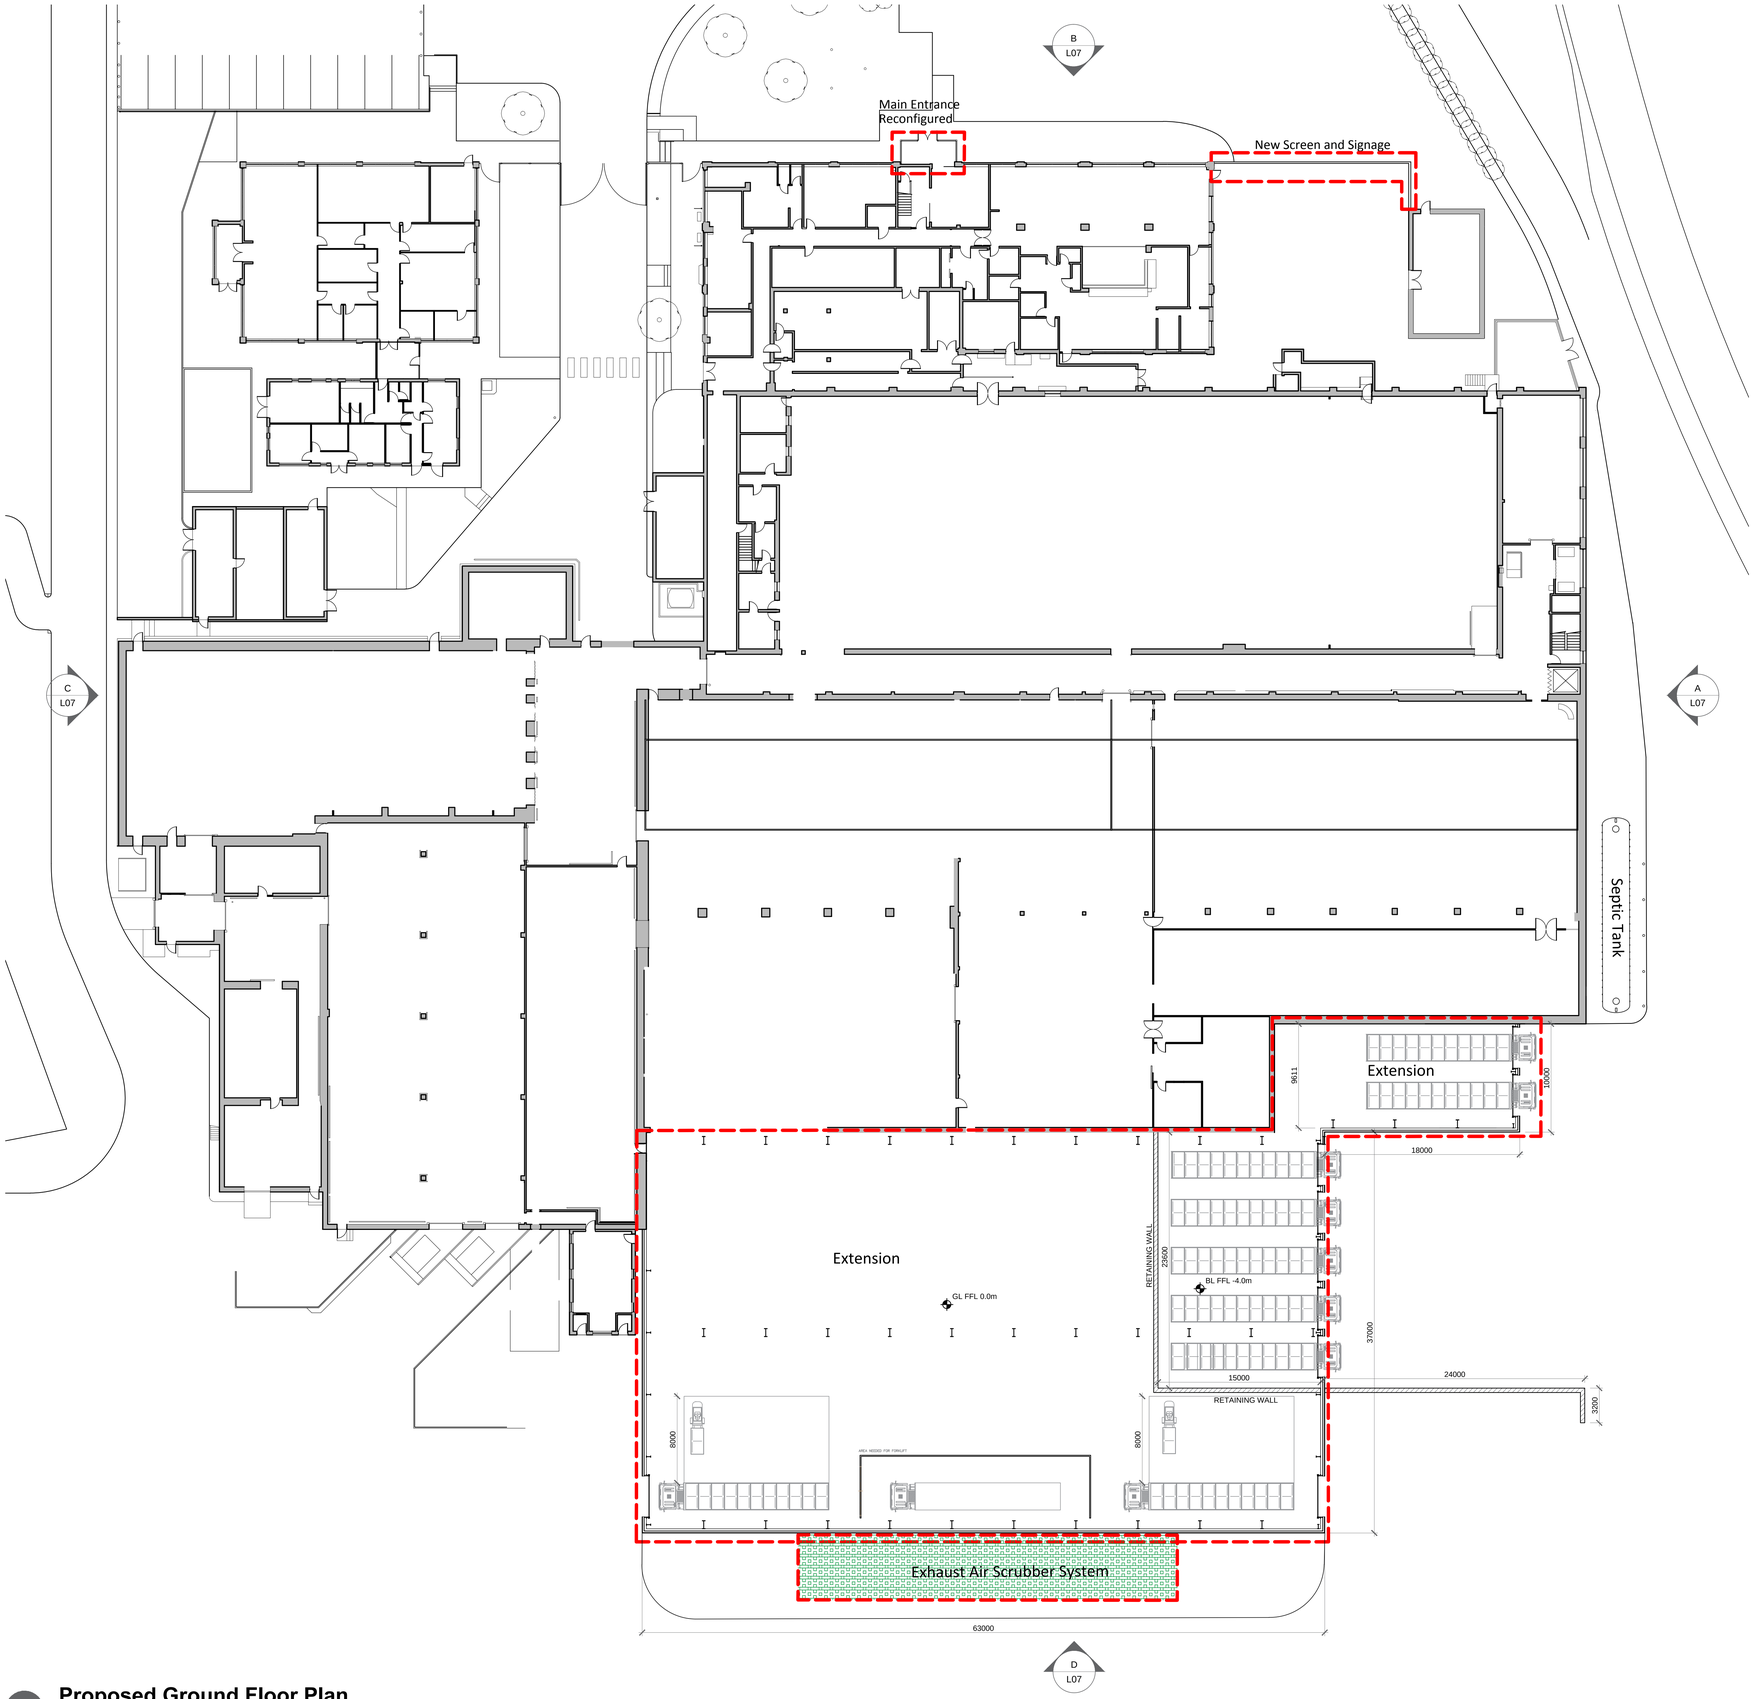

1 **Proposed Ground Floor Plan**

Scale: 1:200

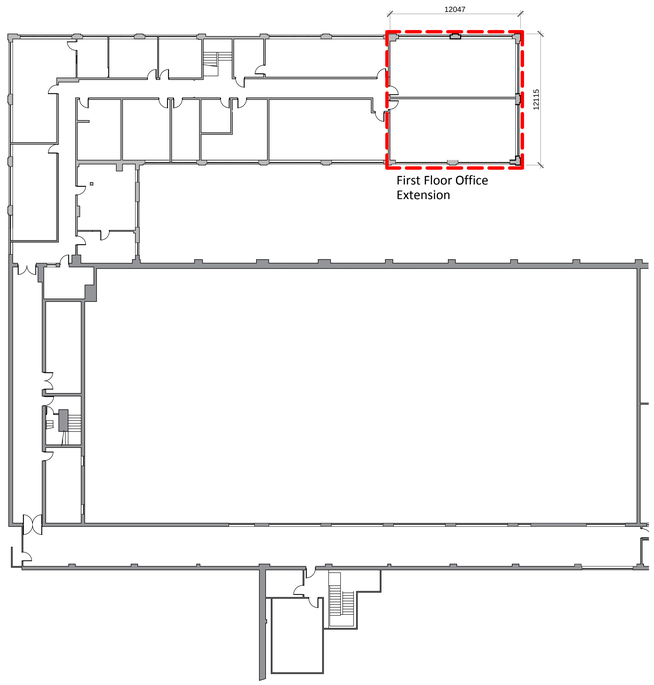

1 **Proposed First Floor Plan**

Scale: 1:200

ISSUED FOR PLANNING

1:50 0 500 1000 1500 2500mm
1:5 0 50 100 150 250mm
1:500 0 5 10 15 25m
1:5000 0 50 100 150 250m

REVISION	DESCRIPTION	INITIALS	DATE
P2	Relocation of Exhaust Air Scrubber	HF	04:01:16
P1	First Issue	HF	19:10:15

PROJECT:	3697 Maelor Poultry Extension, Wrexham
DRAWING TITLE:	Proposed **Floor Plans**
CLIENT:	Salisbury Poultry
DRAWING NUMBER:	c3697 **L05**
REVISION:	-
DRAWN BY:	HF
SCALE @ A0:	1:200
DATE:	October 2015

Cassidy+Ashton www.cassidyashton.co.uk C+A

ARCHITECTURE BUILDING SURVEYING TOWN PLANNING

Preston Office: 7 East Cliff, Preston, Lancashire, PR1 3JE T: 01772 258356
Chester Office: 10 Hunters Walk, Canal Street, Chester, CH1 4EB T: 01244 402000

This drawing is subject to copyright and is not to be reproduced in part or whole without approval. Do not scale this drawing - Check all dimensions on site.