

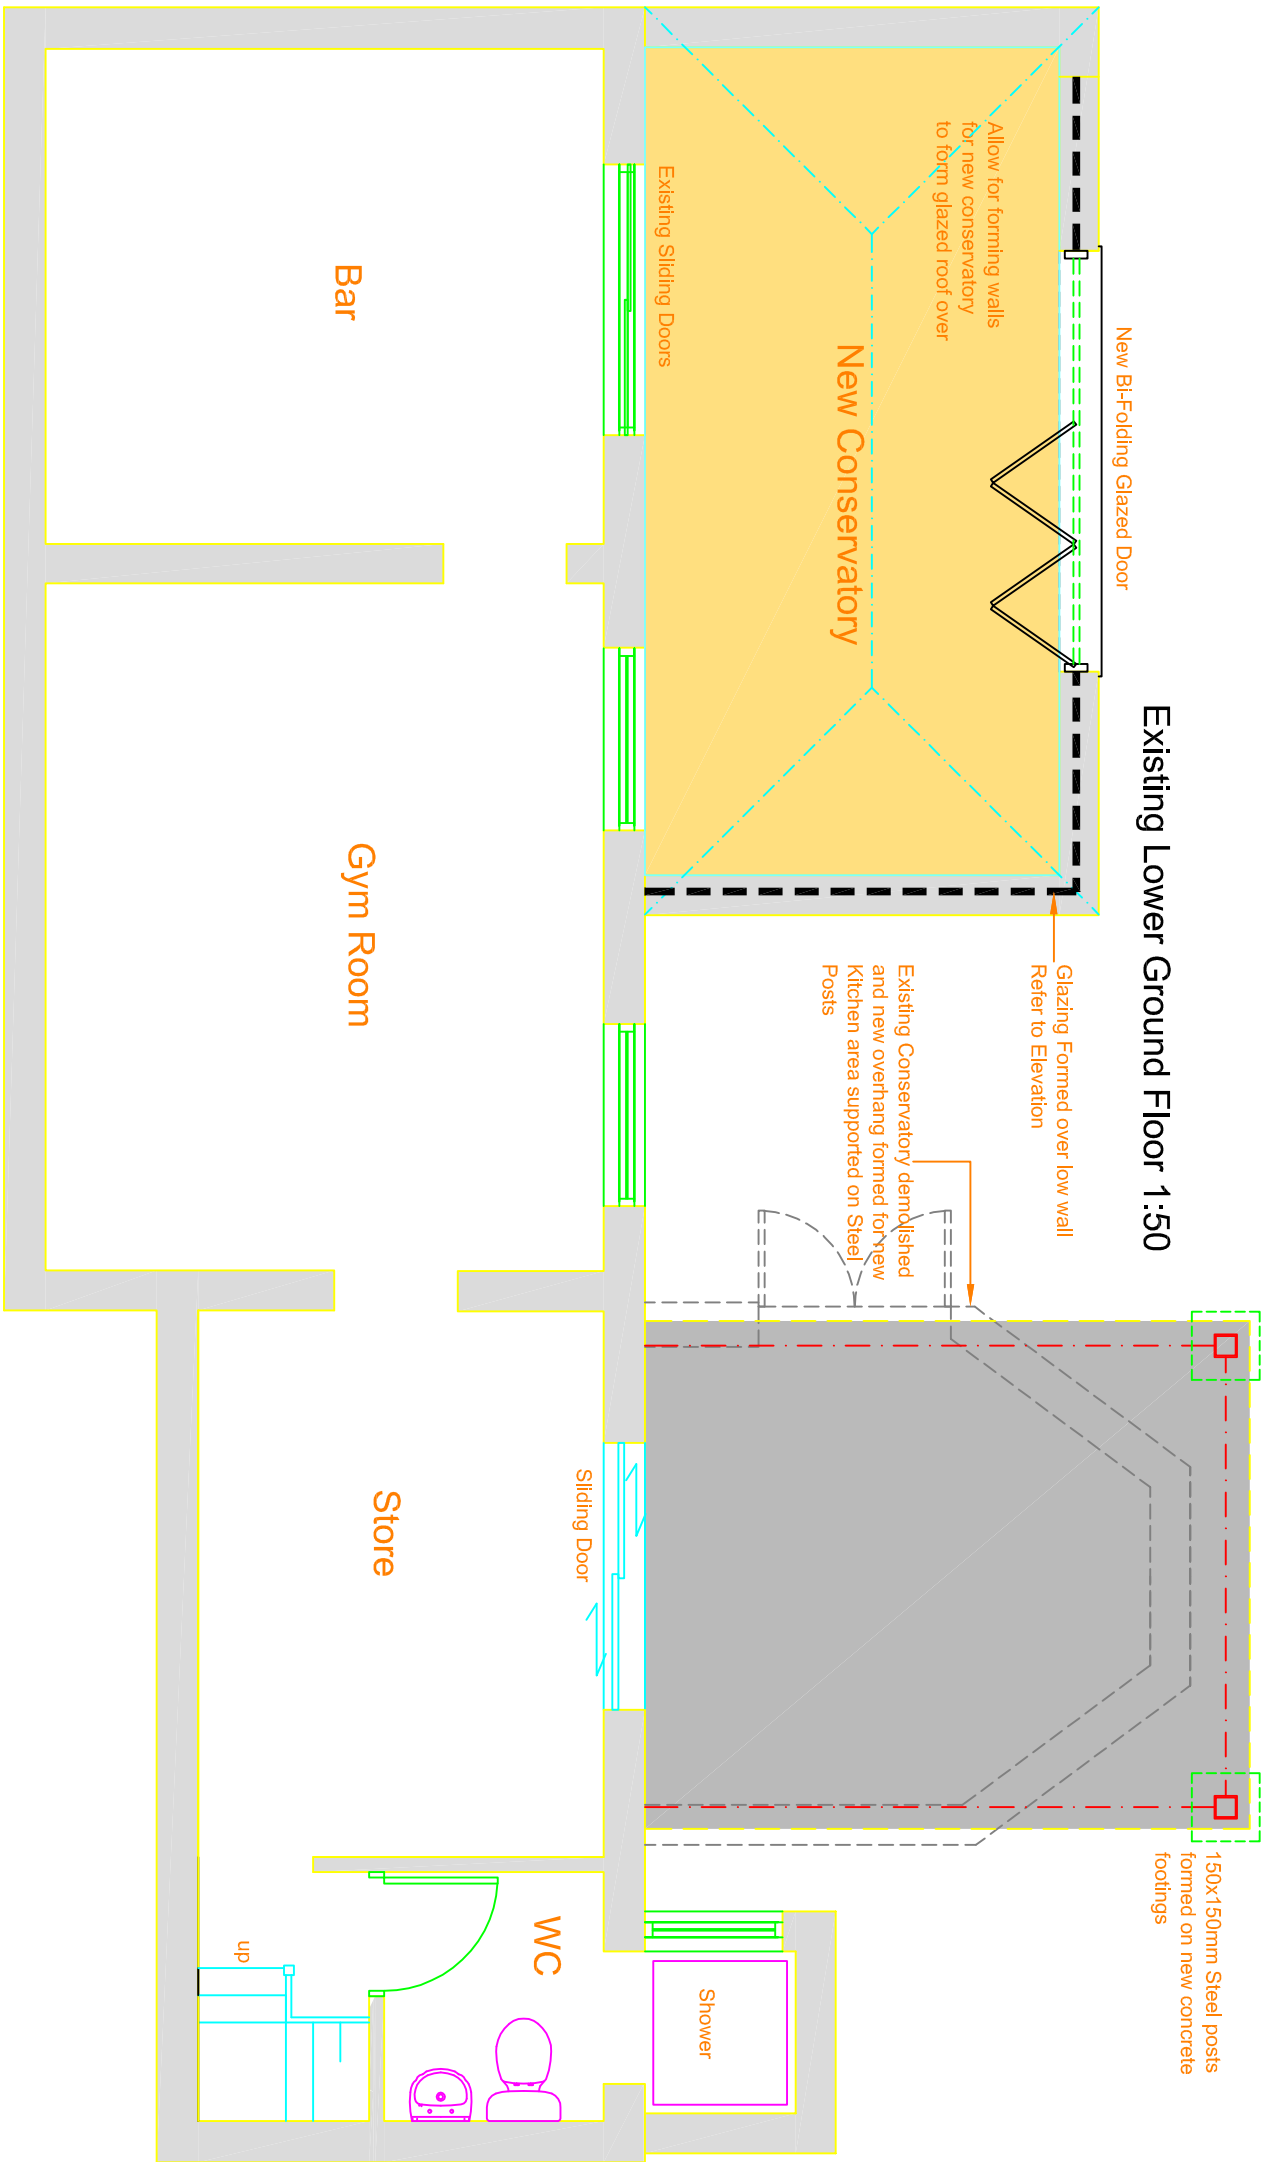
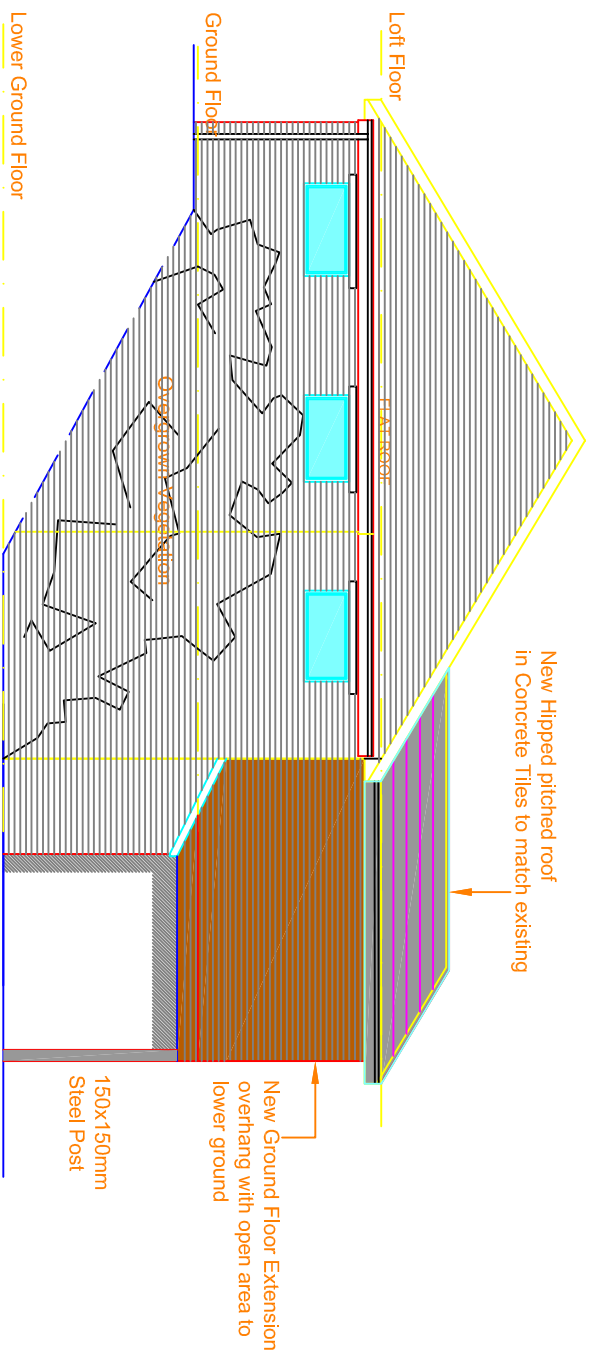


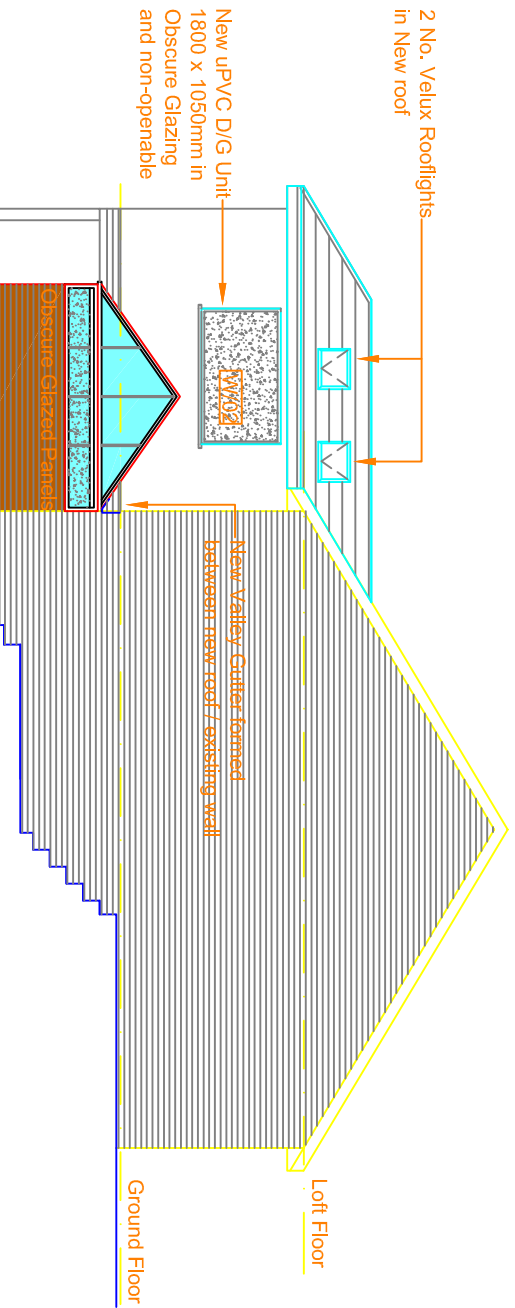

1

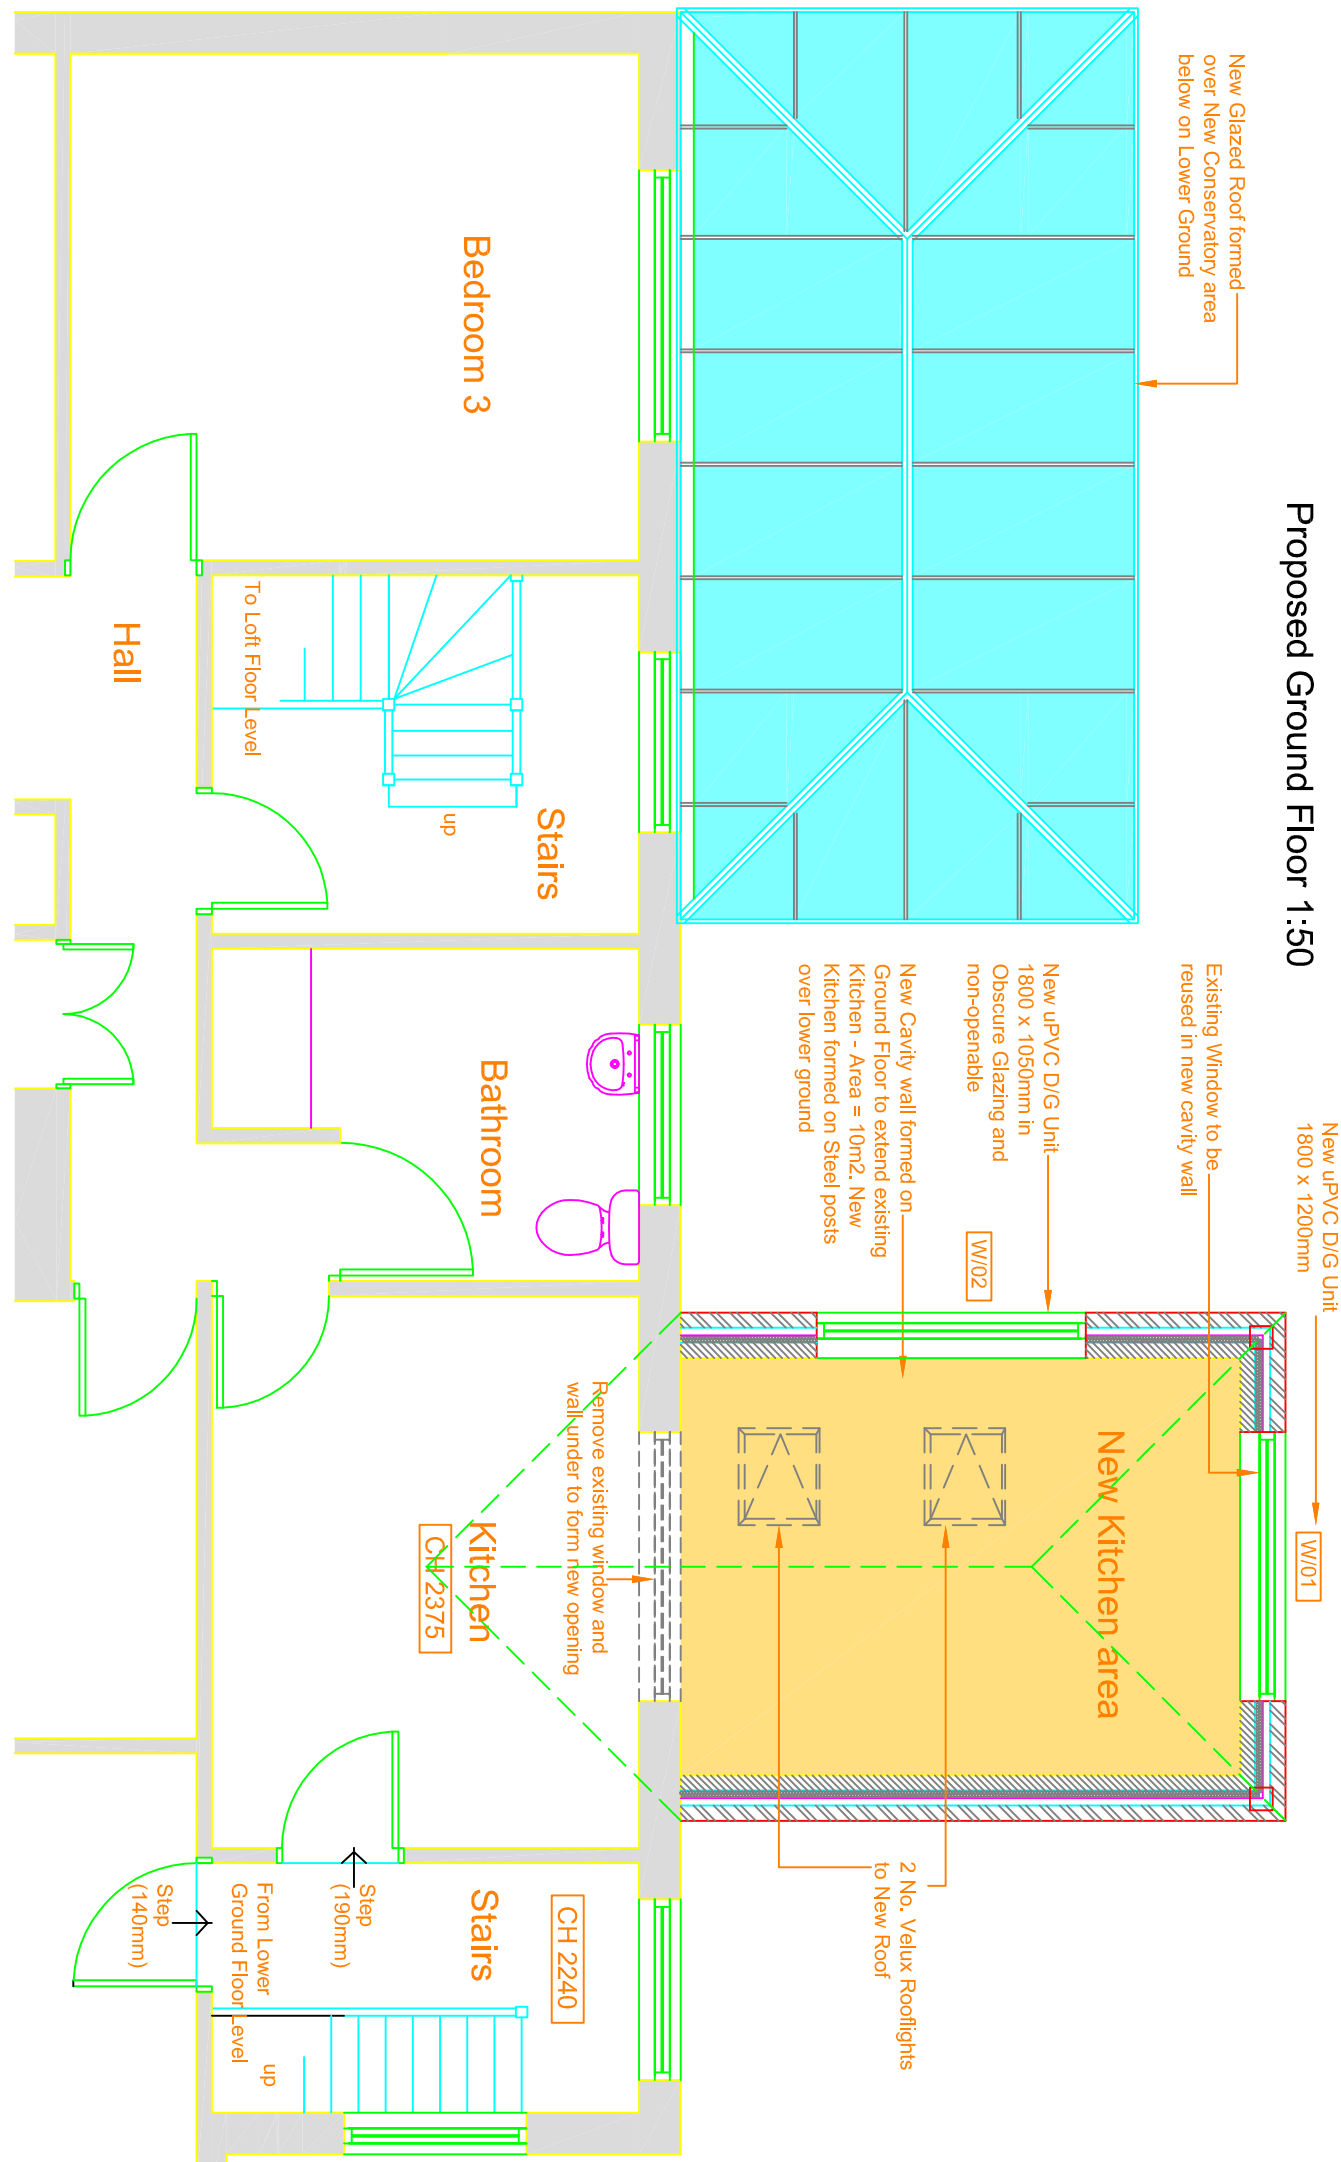

Rev.		Description	
A	VCO	Extension indicated to Site Elevation, Proposed Kitchen window in Obscure Glazing	For Planning Approval
B	VCO	Proposed Kitchen window non-operable	
Chkd.	VCO		
Drawn	VCO		
Date	20.03.14		
Drawing Title			
Proposed Plans & Elevations			
Project			
LL14 INF			
Proposed Rear Extension			
Client			
Mr. & Mrs Lloyd			
Project			
Glendyke, Bromfield Street, Johnstown			
Scale (at A2)			
1:50 1:100			
Dwg. no.			
0830/02			
Rev.			
B			

woodbank
consulting engineers ltd

Woodbank
South Circular Road
Cherry Hill PA1
Tel: 01244 40 00 42
Fax: 01244 40 00 78

10 0 10 20 50 100mm NATURAL SCALE