



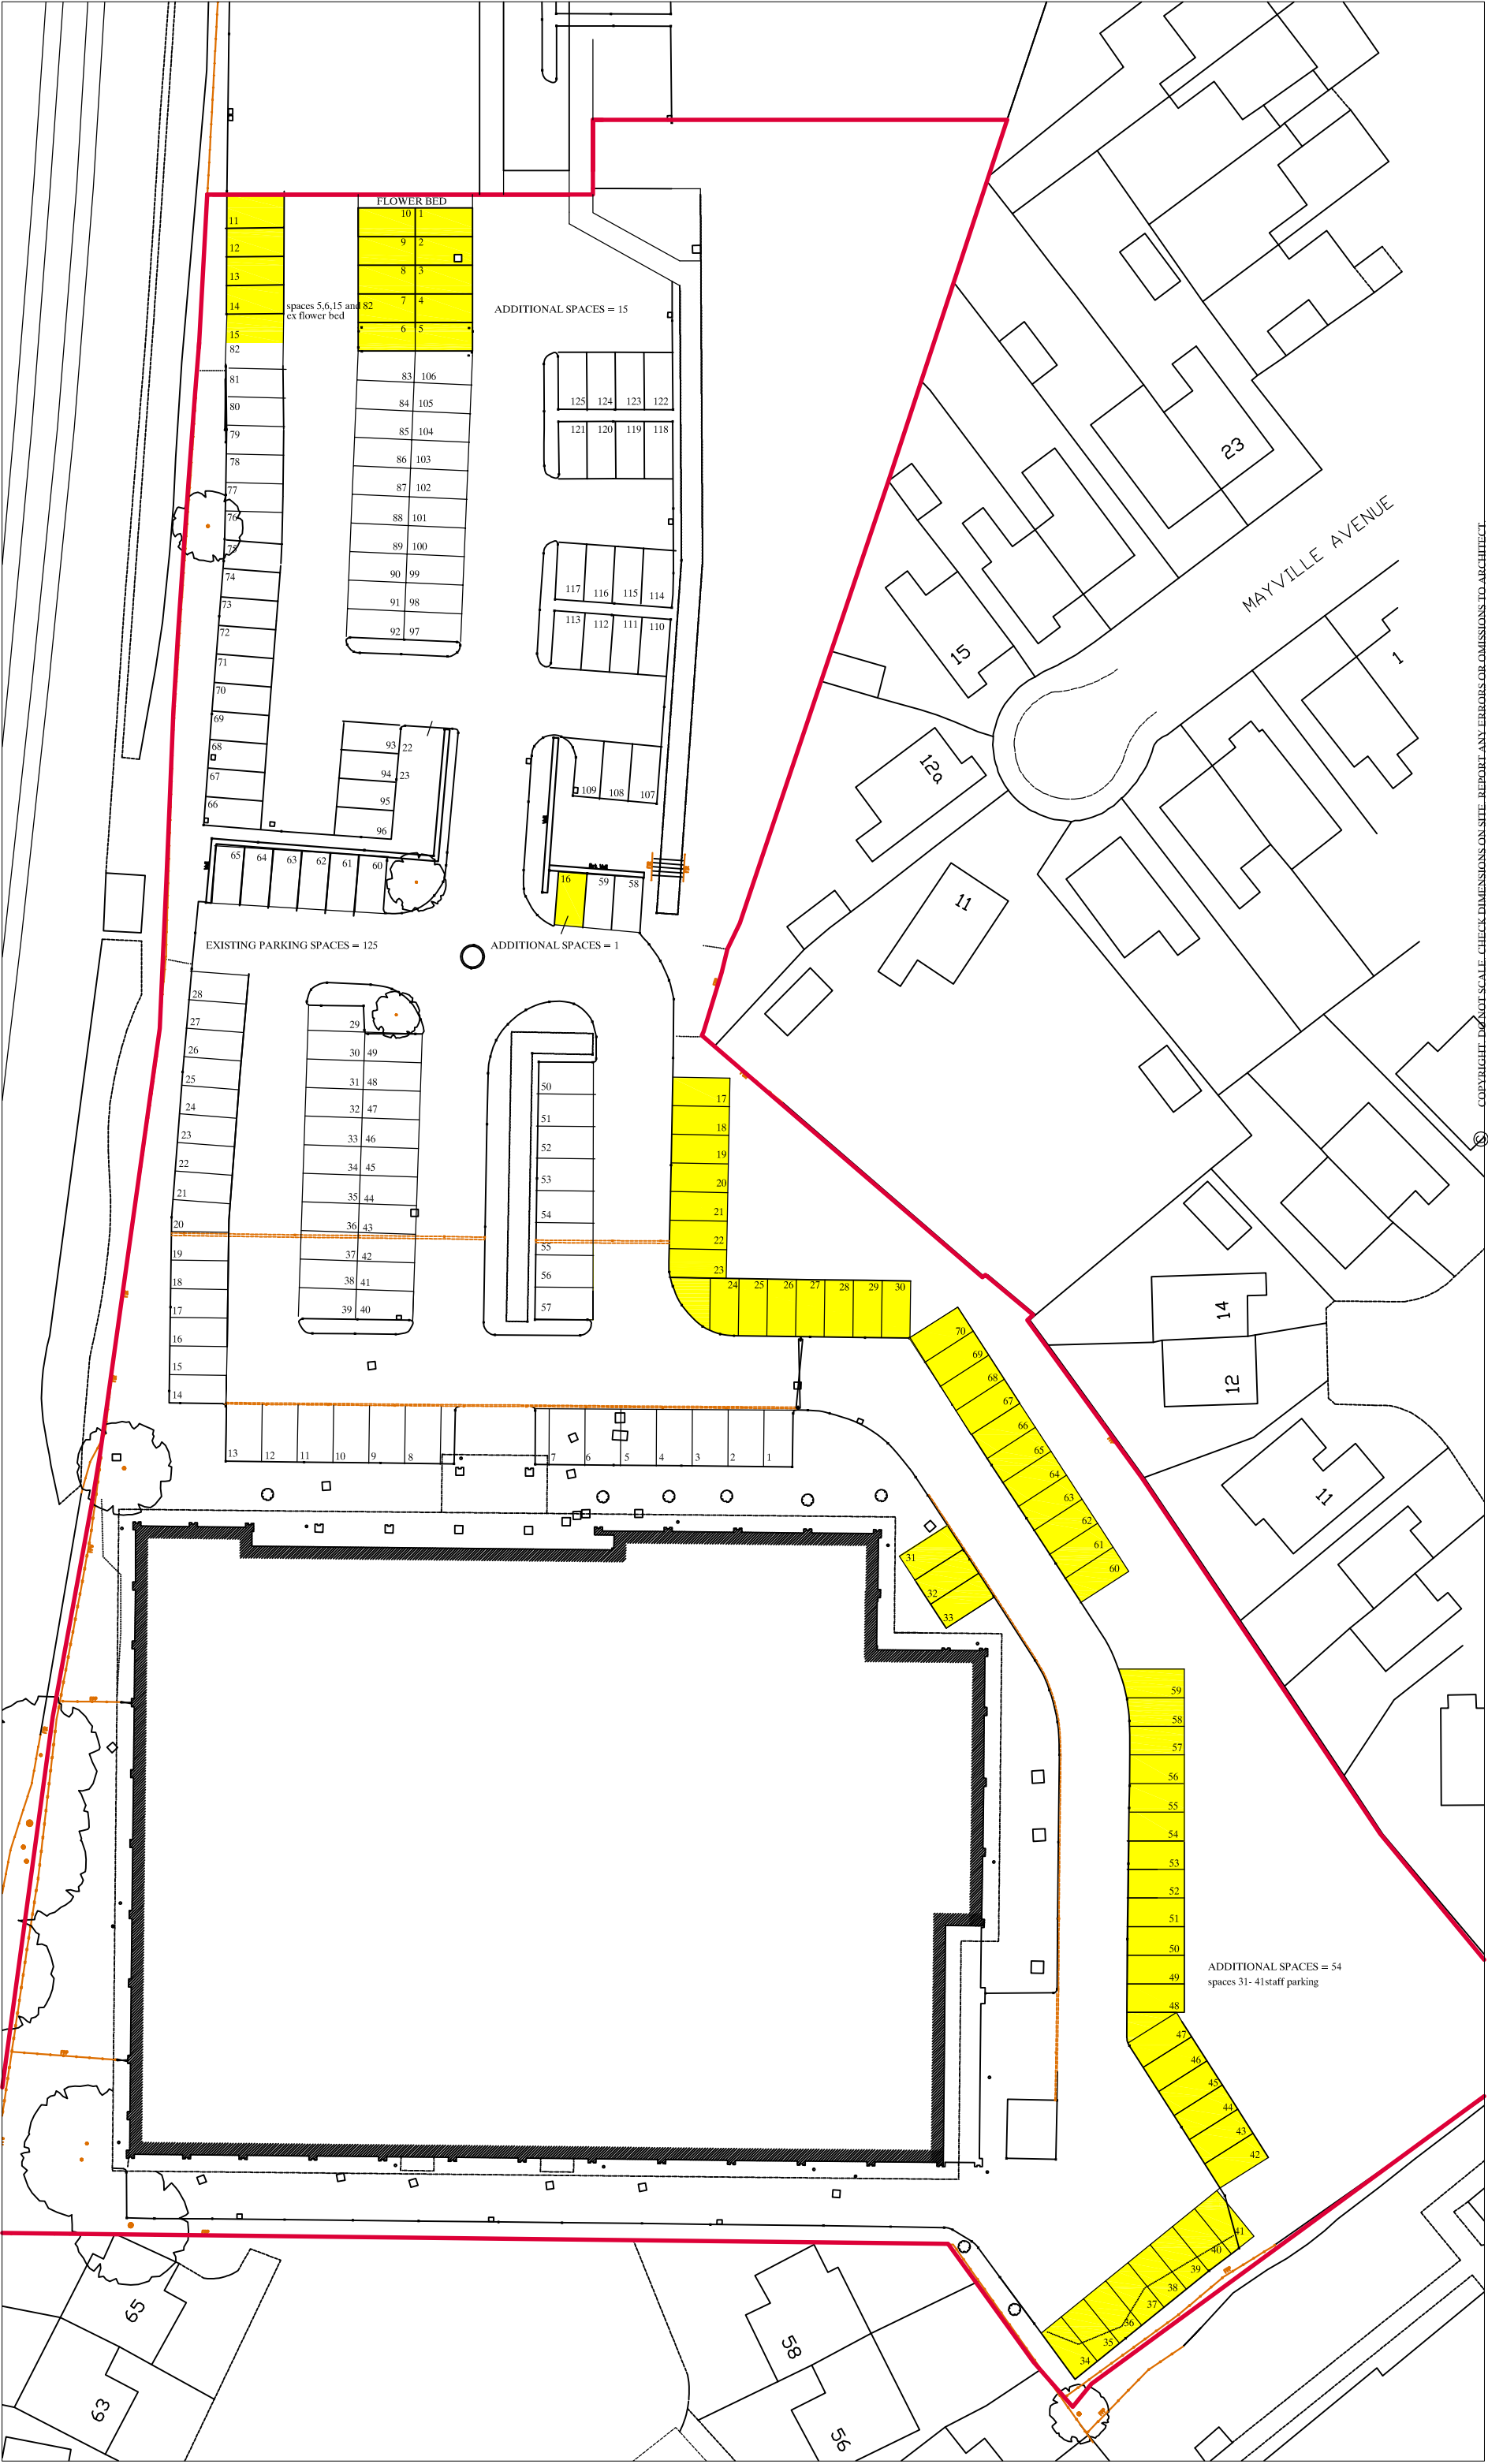

© COPYRIGHT. DO NOT SCALE. CHECK DIMENSIONS ON SITE. REPORT ANY ERRORS OR OMISSIONS TO ARCHITECT.

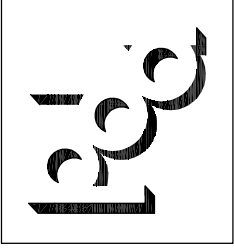

Parry Davies Architects.

Chartered Architects.

PROJECT TITLE	LAND ADJ TOTAL FITNESS STANSTY ROAD WREXHAM			DATE	SCALE	DRWN	CHK
				OCT 2015	1:500@A3	RSG	
DRWG. TITLE	SITE SURVEY			DRWG. NOS.	15.5554/site survey		REV
							A

Barclays Buildings, High Street, St Asaph, LL17 ORF

Tel:01745 585517 Fax: 01745 582162. E-mail: PDPArchitects@aol.com