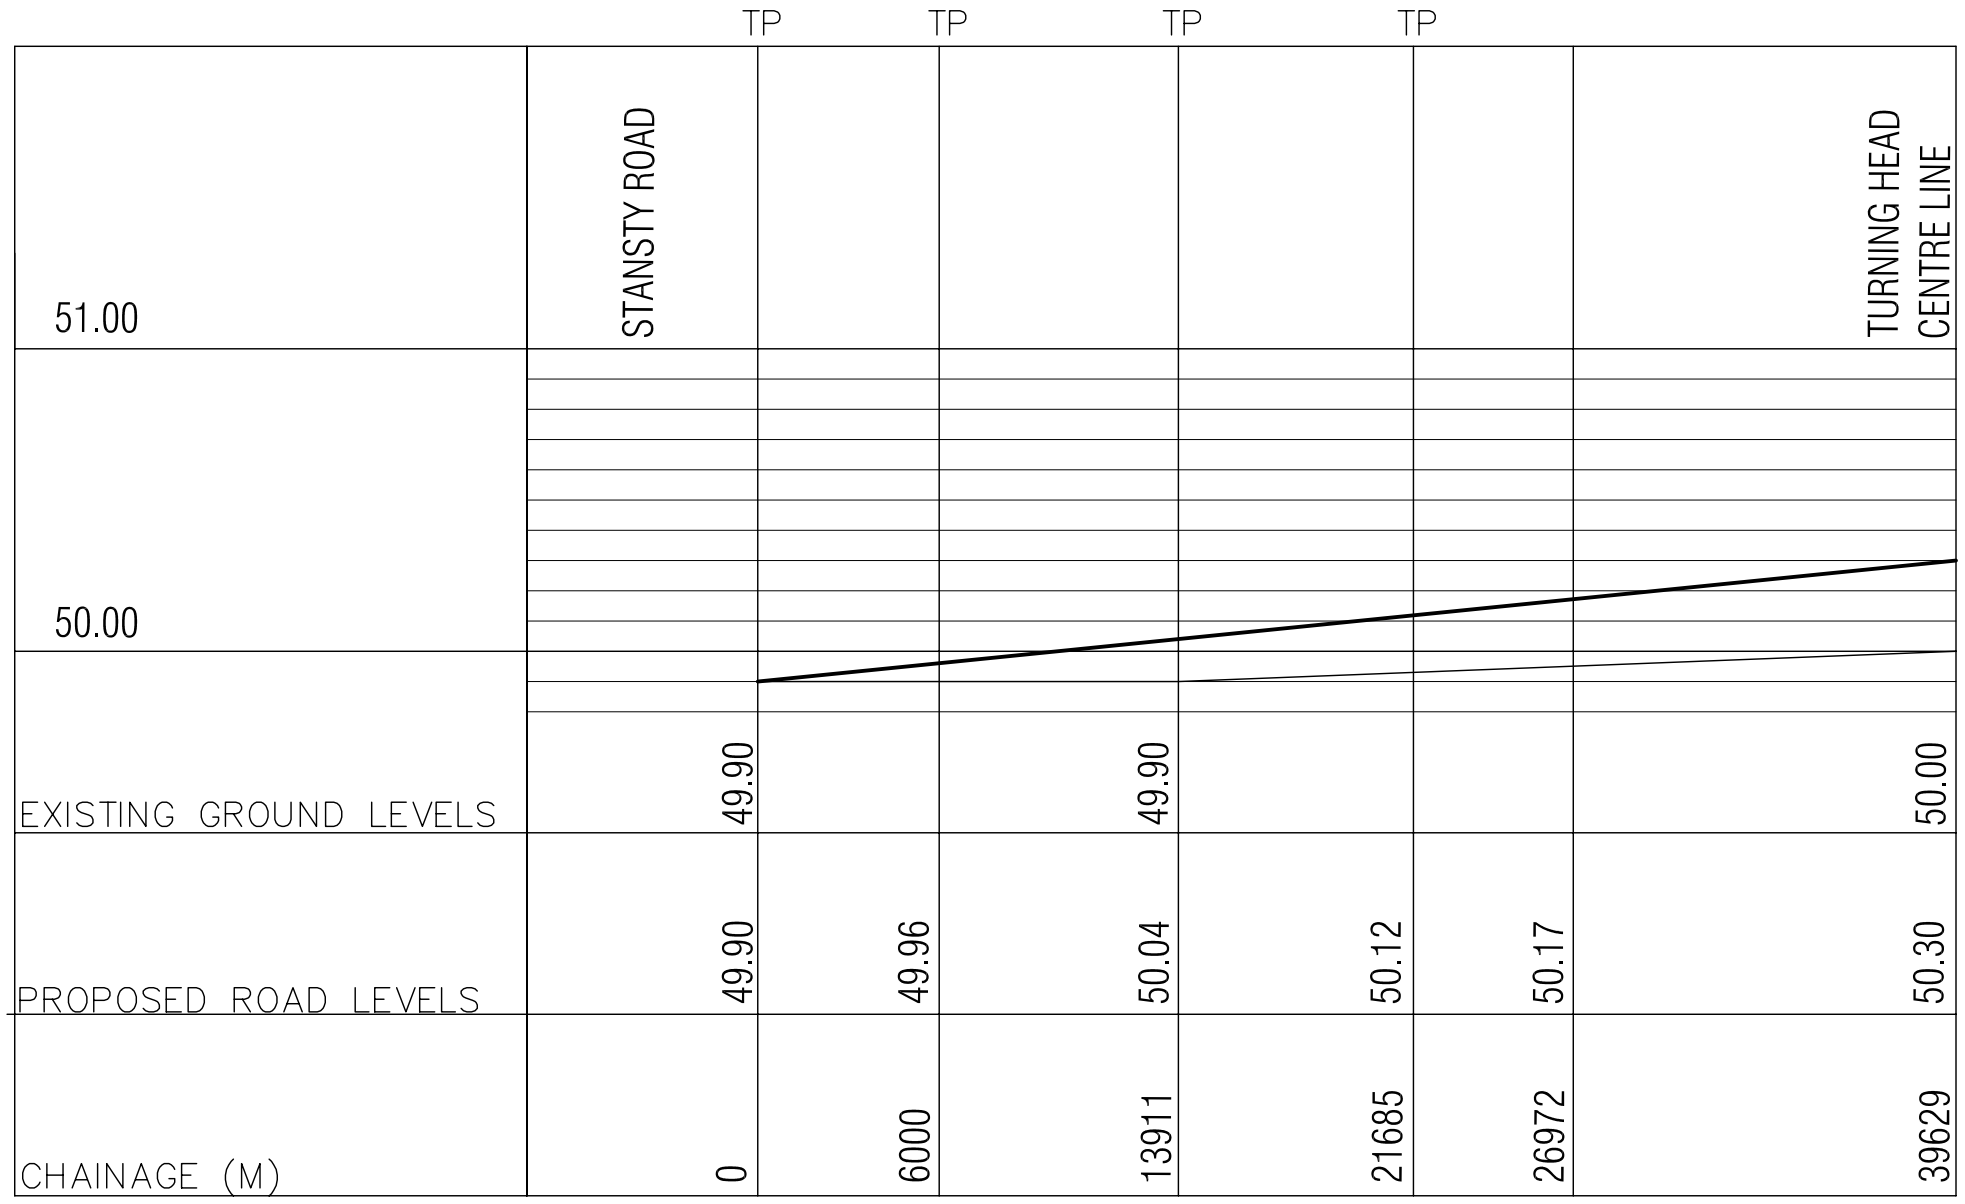

STANSTY ROAD

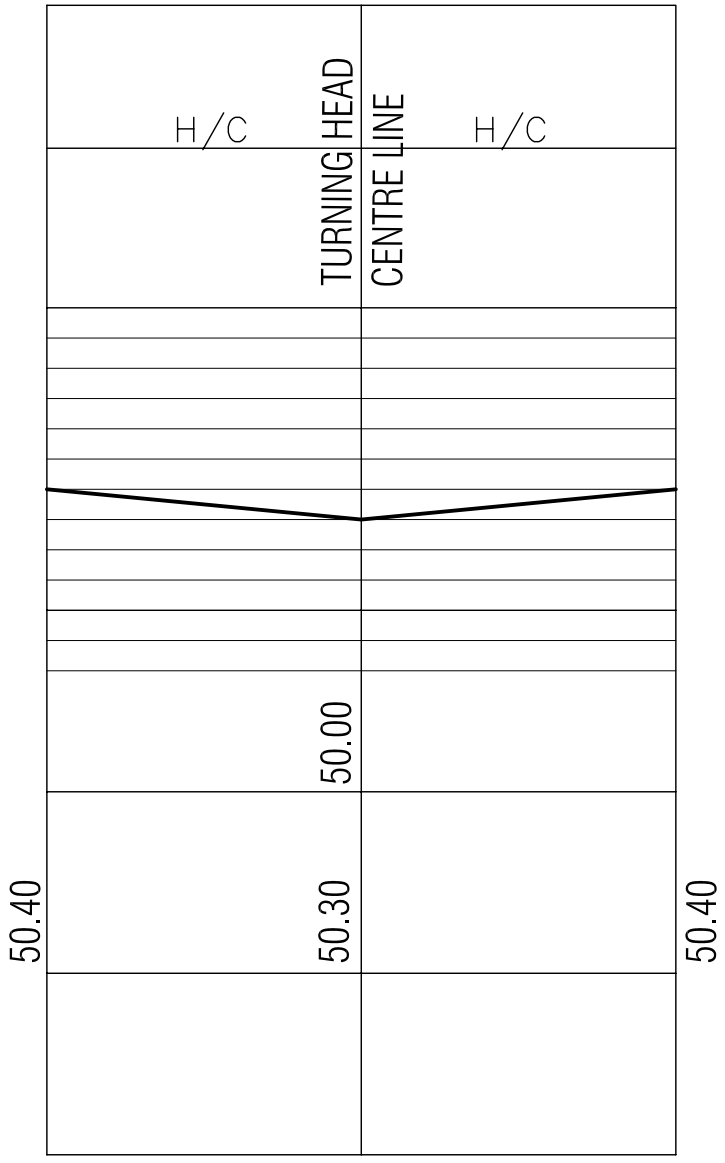

TURNING HEAD

© COPYRIGHT. DO NOT SCALE. CHECK DIMENSIONS ON SITE. REPORT ANY ERRORS OR OMISSIONS TO ARCHITECT.

Parry Davies Architects. Chartered Architects.

Barclays Buildings, High Street, St Asaph, LL17 ORF Tel: 01745 585517 Fax: 01745 582162. E-mail: PDPArchitects@aol.com

PROJECT TITLE	DATE	SCALE	DRWN	CHK
Land at Railway Road, Wrexham	DEC 2013	1:250 @ A3	RSG	
DRWG. TITLE. *Road Long Section*	DRWG. NOS. *12.5407/RC1*			REV