





PLAN

C


SECTION A

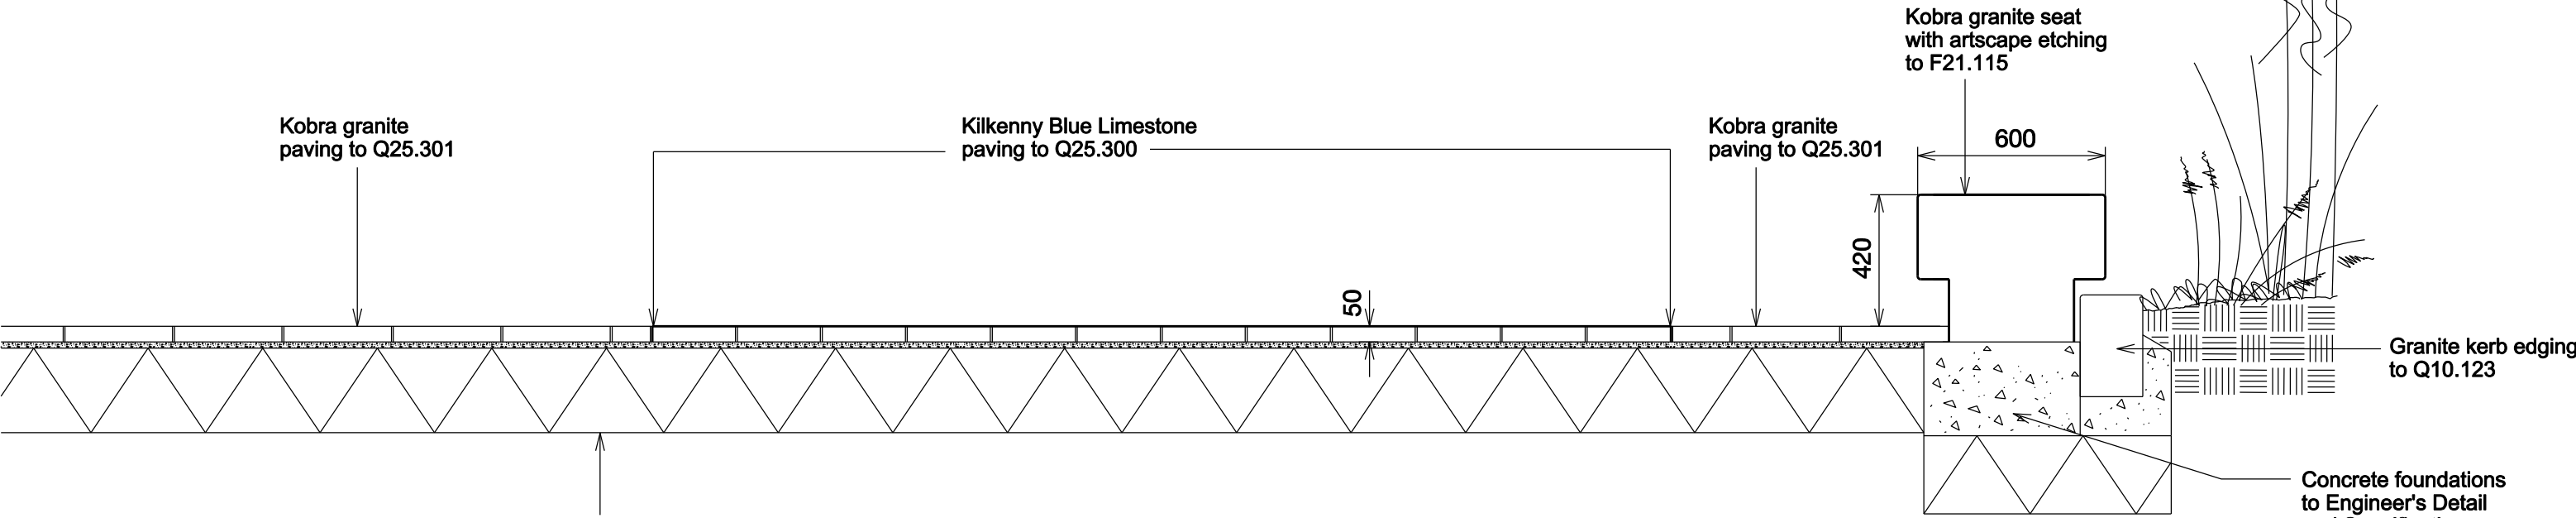

SECTION B

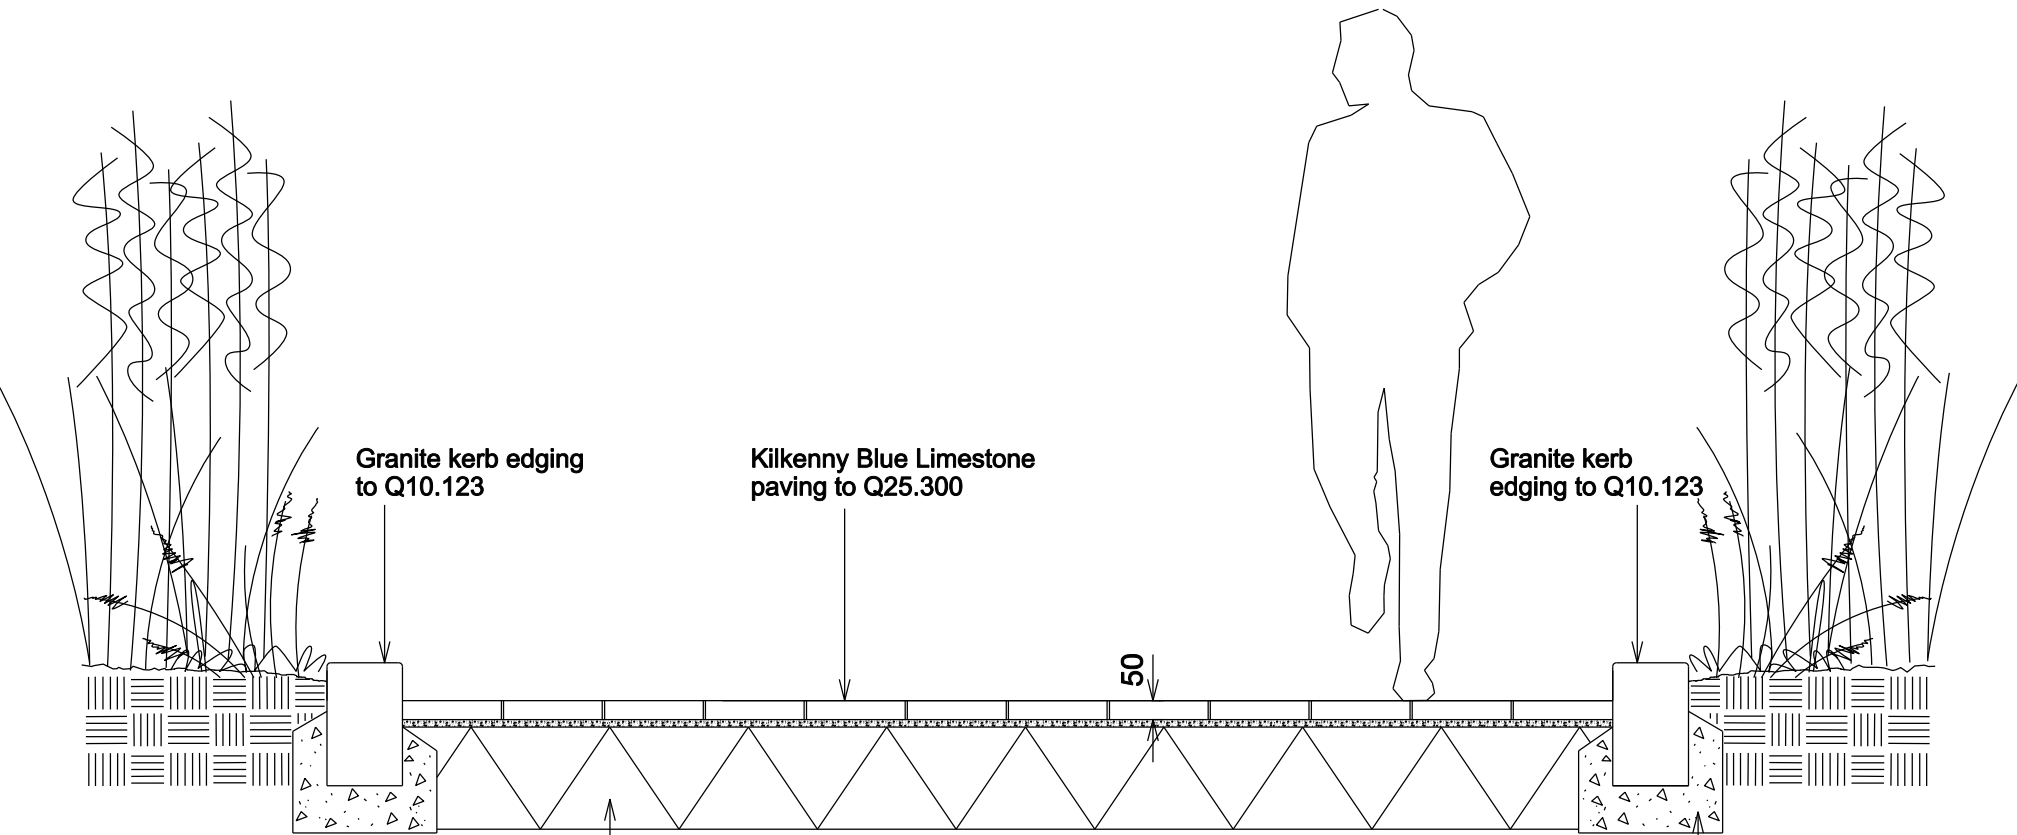

SECTION C

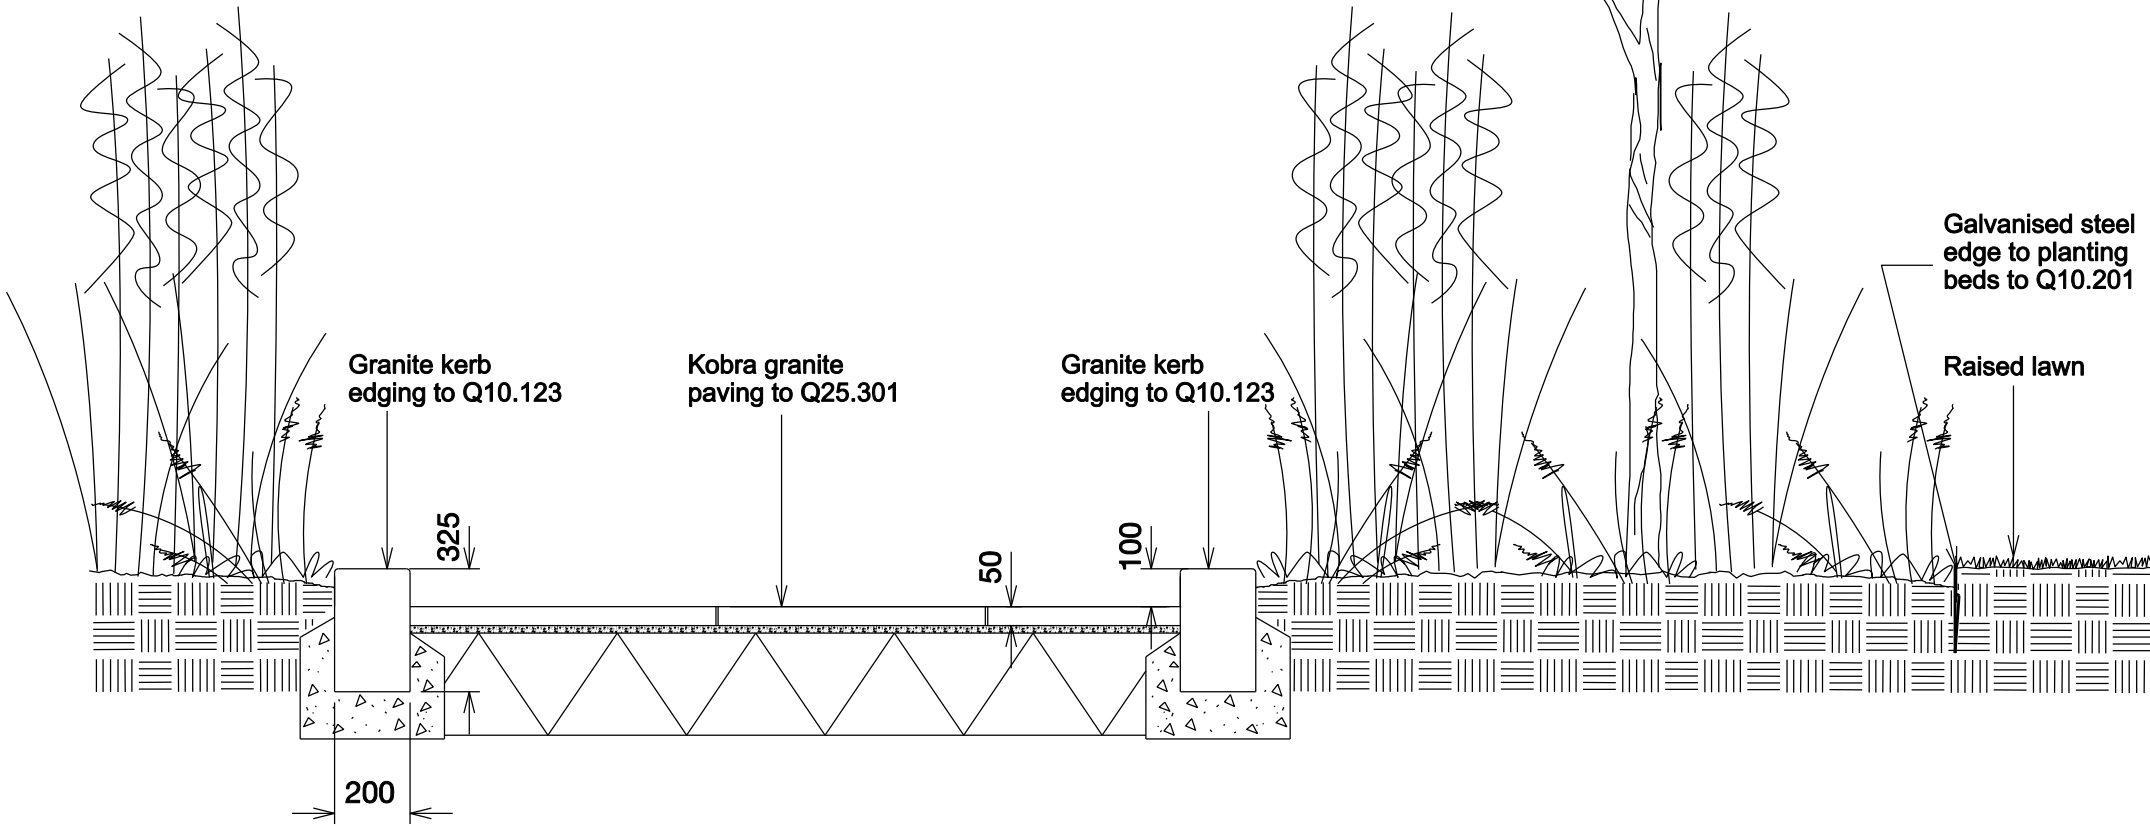

DESIGN HAZARD IDENTIFICATION

No significant Hazards have been identified in this drawing

Notes:
DO NOT SCALE. Use figured dimensions only.
The Contractor is requested to check all dimensions before the work is put to hand.
This drawing must only be used for the purpose for which it is supplied and its contents must not be reproduced for any purpose without written permission.
This drawing and all associated designs remain the copyright of Carolyn Willitts Design Ltd.
All discrepancies to be reported to the landscape architect before manufacture or construction.
Carolyn Willitts Ltd is a limited company registered in England/Wales, No. 8054283

Notes
1. Refer to 1406-DD-03 for Entrance Forecourt Plan, and 1406-DD-32 for stone benches.

Revision	A	Issued for Planning	17.12.15
		Description	Date

CarolynWillittsStudio

Carolyn Willitts Studio Ltd
7 Malton Avenue
Manchester
M21 8AT

Tel: 07971 415162
info@cwstudio.co.uk

Project
Western Gateway, Wrexham

Title
Entrance Forecourt Detail

Date
Sept 2015

Issued for
Planning

Drawing No.
1406-DD-30A

Scale
1:20 @ A1