


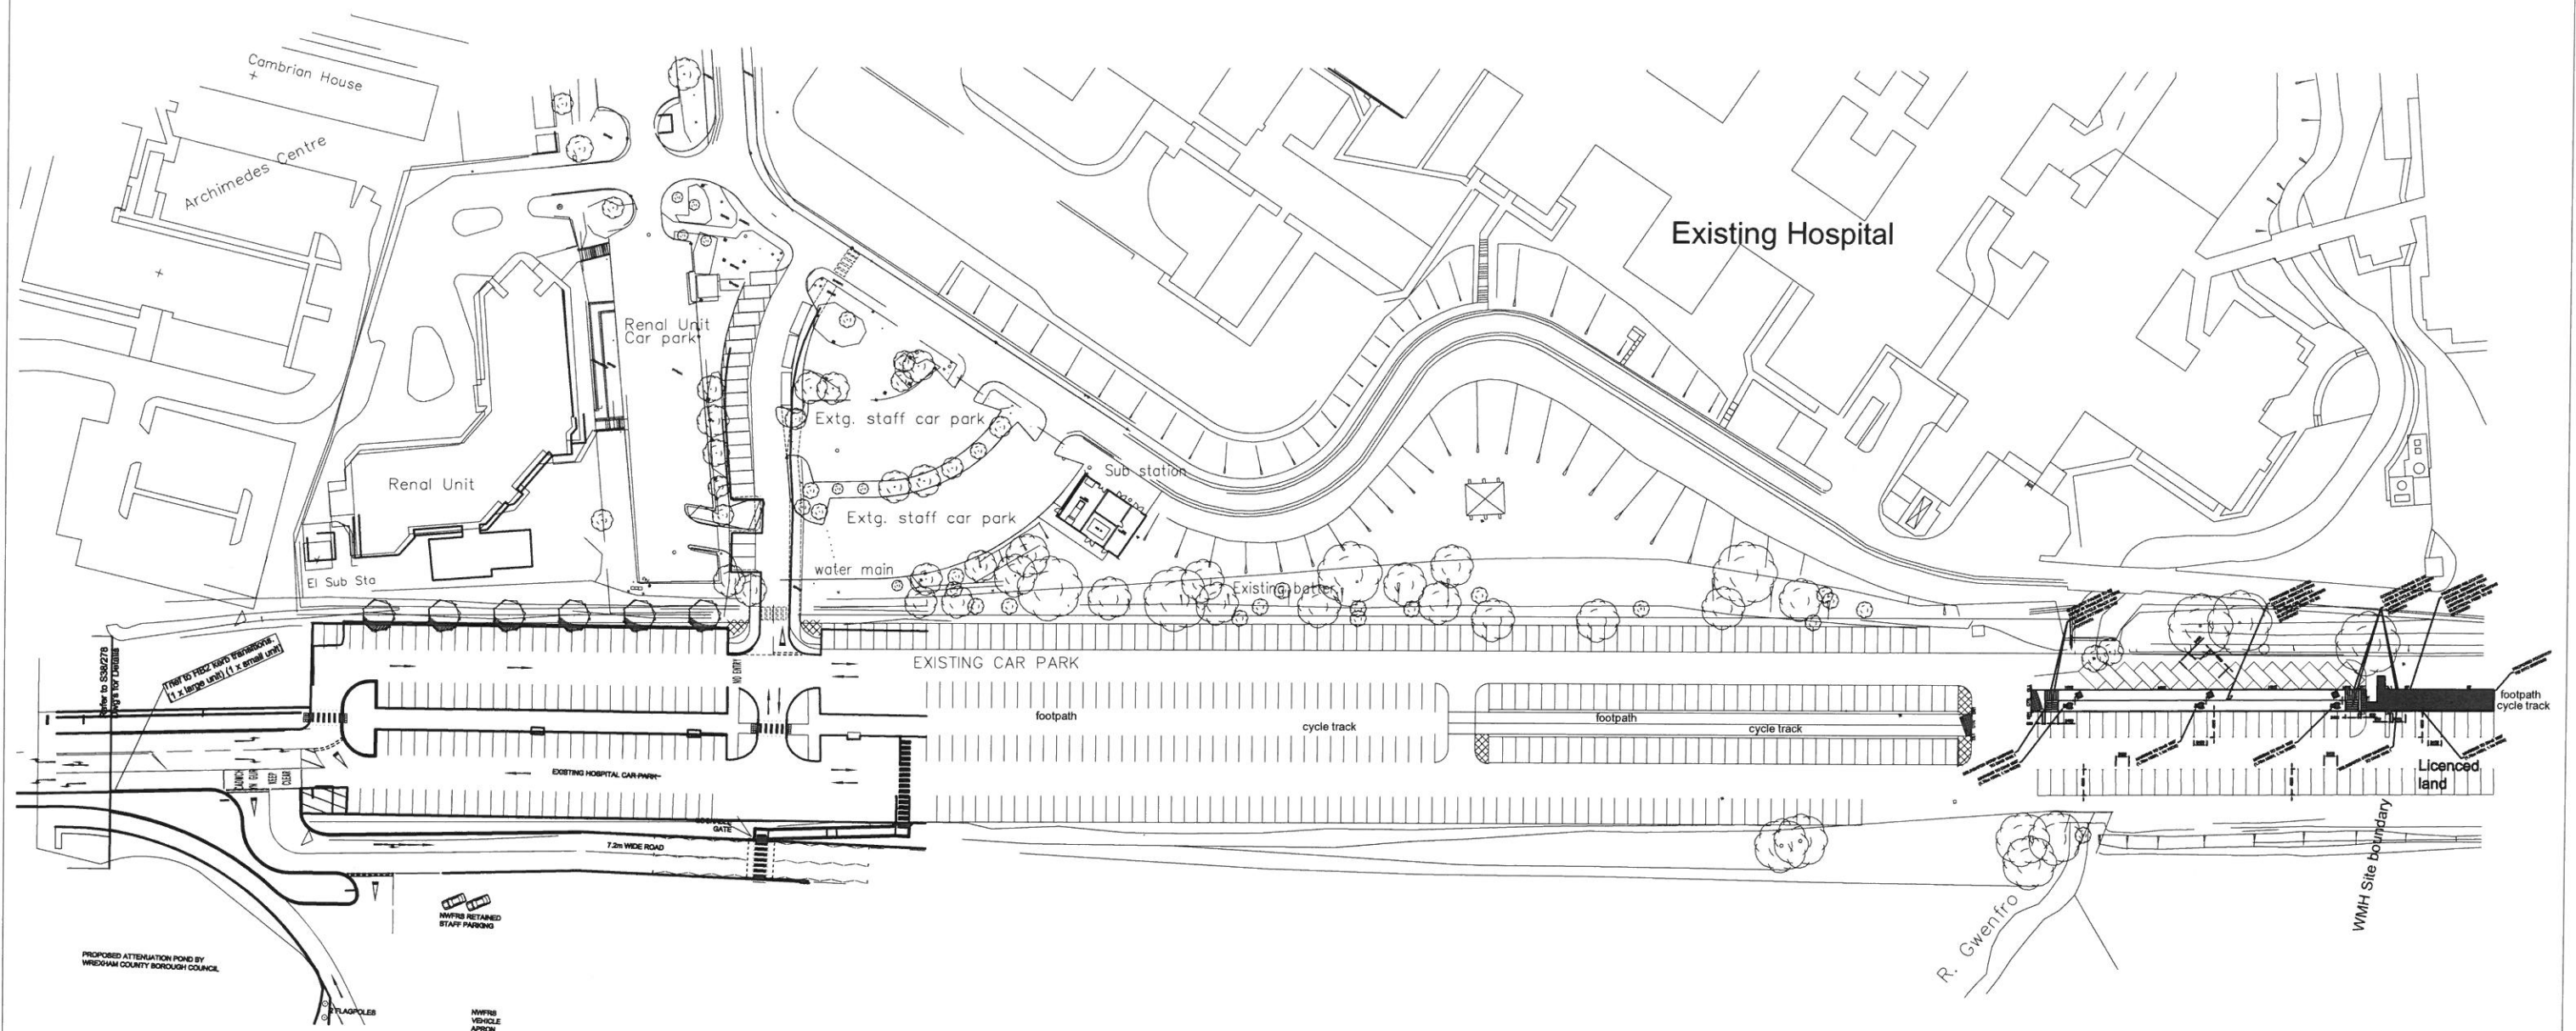

BCUHB - Wrexham Maelor Hospital		
Car Park, Former Railway Land		
Proposed Site Plan		DRAW NO: WMH - RCP - 03 Rev. *
Jan. 2016	Planning Directorate	Scale - 1:1500 @ A3
Wrexham Maelor Hospital		