


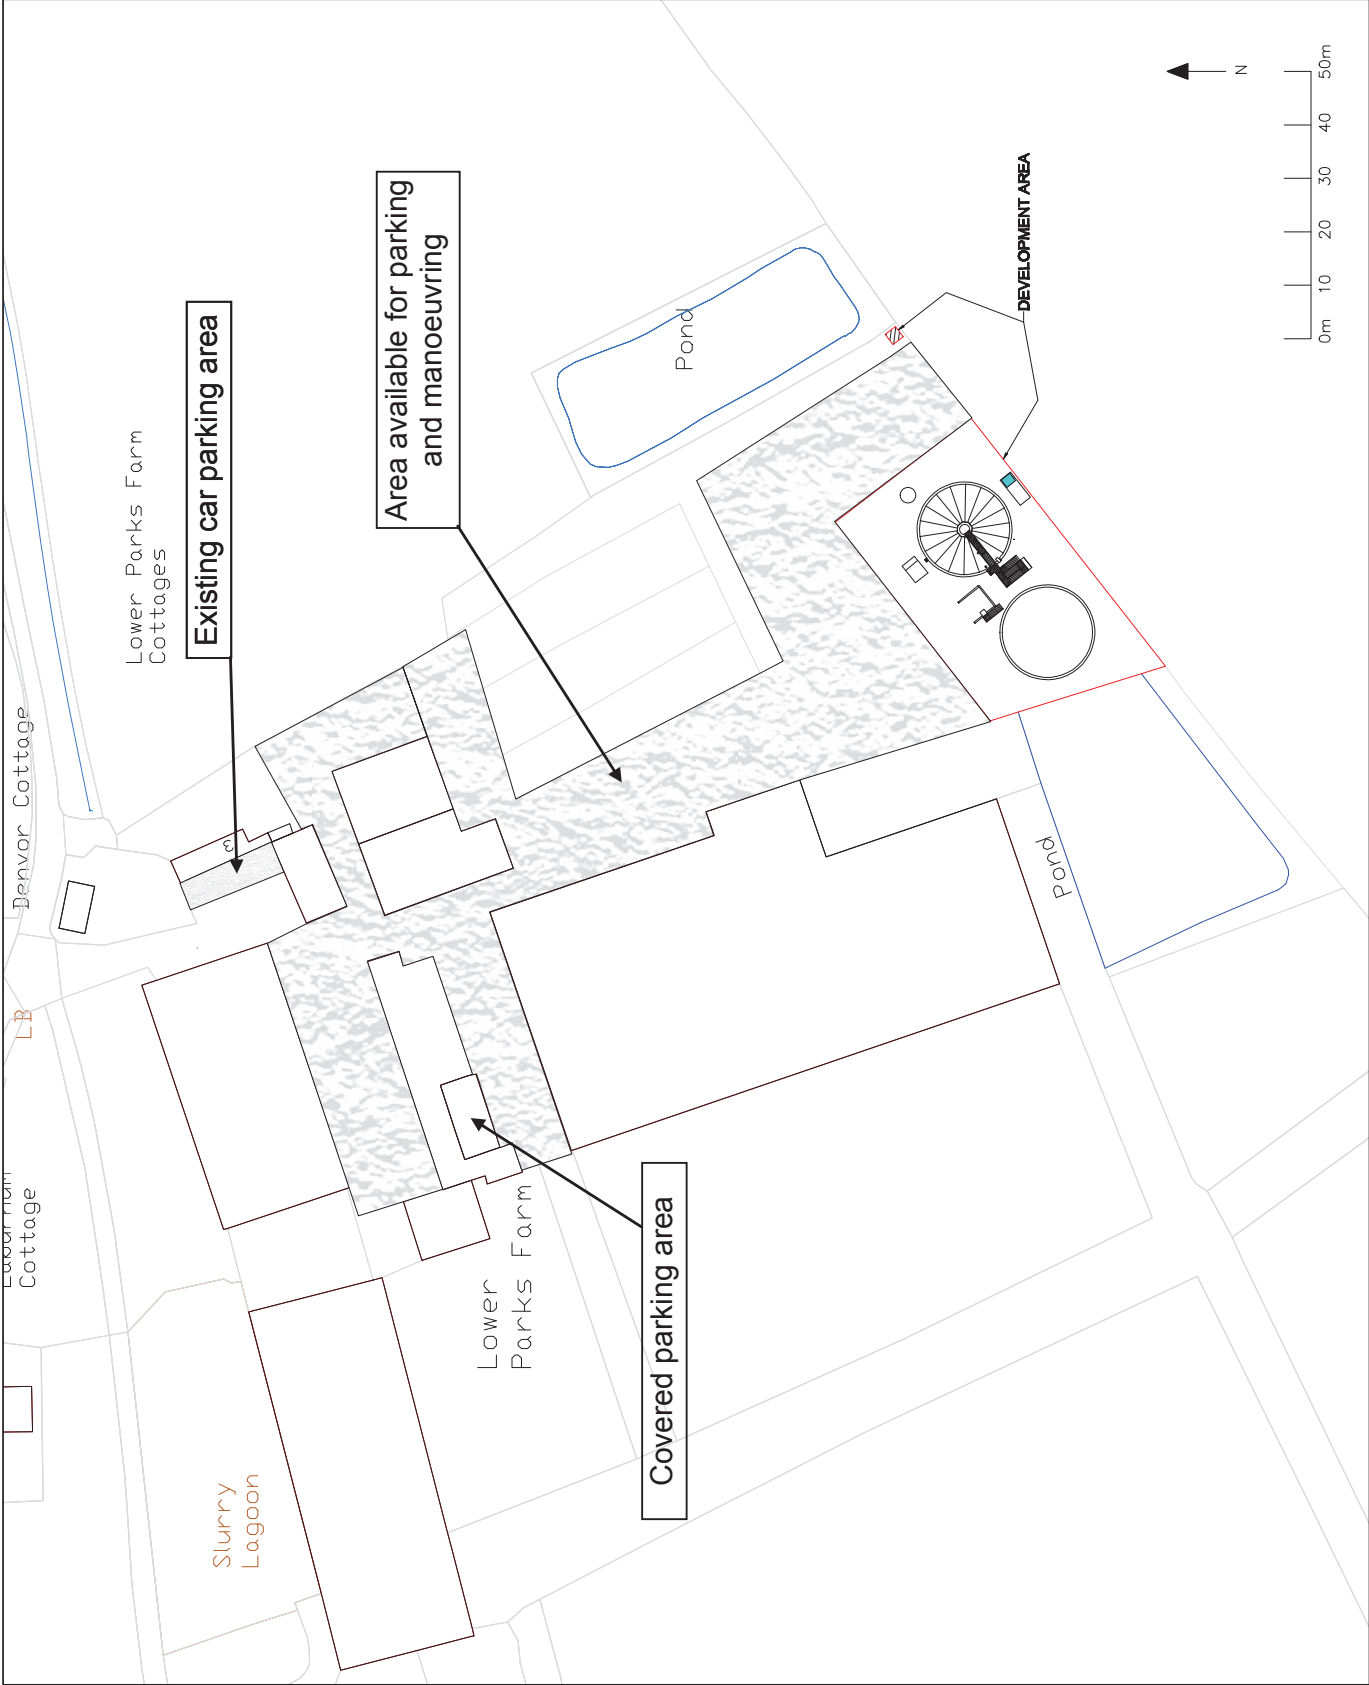

NOTES:

- 1. Area available for parking and manoeuvring is existing space currently used for those purposes.
- No change is expected.
- 2. Employees and visitors typically park in the area indicated close to the entrance.



environmental business development ltd

78 GRANT AVENUE
LIVERPOOL
L15 5AZ

PROJECT:
LOWER PARKS FARM

CLIENT:
RICHARD TOMLINSON

DRAWING DESCRIPTION:
Vehicle parking and manoeuvring

DRAWN: R Carter

CHECKED:

DATE: 30/04/2014

SCALE: 1:1000 @ A3

DRAWING NO.: 170-1041

REVISION: