


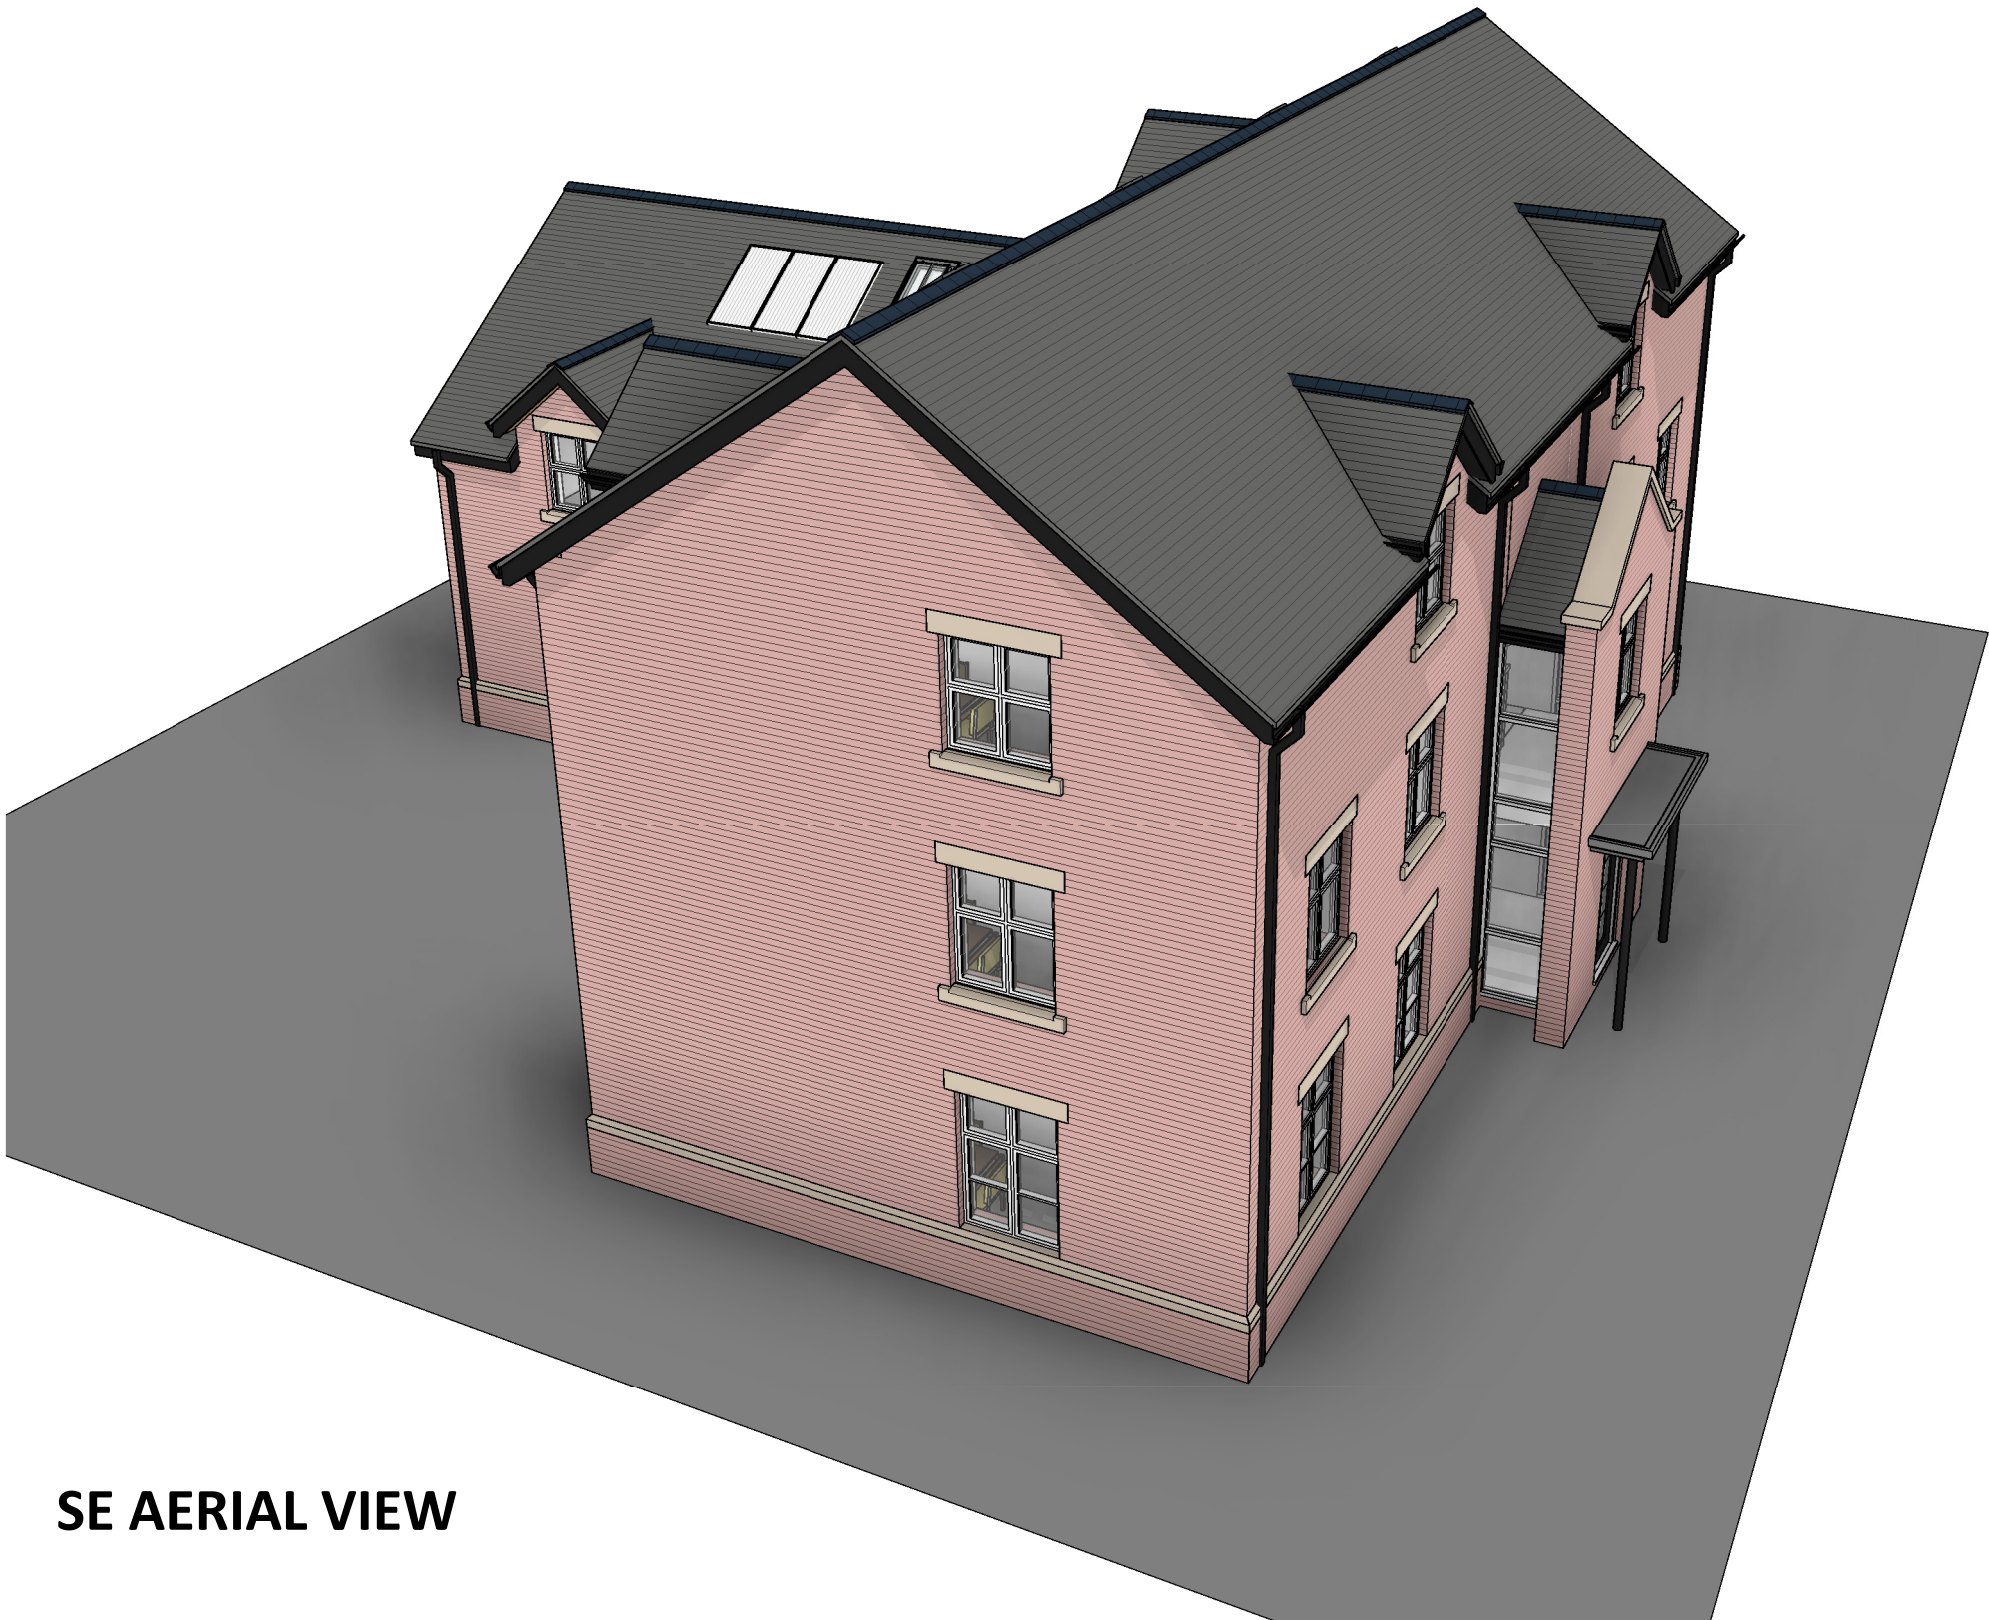

SE AERIAL VIEW

NOTES:  
THIS DRAWING IS THE COPYRIGHT OF  
AINSLEY GOMMON ARCHITECTS. DO NOT  
SCALE FROM THIS DRAWING. WORK TO  
FIGURED DIMENSIONS ONLY. CHECK ALL  
DIMENSIONS ON SITE. ANY DISCREPANCIES  
TO BE NOTIFIED TO THE ARCHITECT.

|     |                                                                           |          |    |
|-----|---------------------------------------------------------------------------|----------|----|
| C   | WINDOW/DORMER AMENDED AS<br>PLANNER COMMENTS                              | 10/01/14 | MG |
| B   | ROOF LOWERED AS PLANNING<br>COMMENTS, WINDOWS REVISITED,<br>DORMERS ADDED | 07/01/14 | MG |
| A   | REDESIGNED AS PLANNERS<br>COMMENTS                                        | 20/12/13 | MG |
| REV | DESCRIPTION                                                               | DATE     | BY |

Job  
**MAELOR PLACE,  
RUABON  
for WWAH**

Drg  
**APARTMENTS 1-8  
3D VIEW - 1 OF 5**

Number  
**C830.14C**

|       |          |       |           |
|-------|----------|-------|-----------|
| Scale | Date     | Drawn | (Checked) |
|       | 11/12/13 | MG    | SV        |



**Ainsley Gommon**  
architecture . urban design

THE OLD POLICE STATION, 15 GLYNNE WAY, HAWARDEN CH5 3NS  
Tel: 01244 537100 Fax: 01244 537767 wales@ainsleygommonarchitects.co.uk  
Ainsley Gommon Architects Ltd. Registered in England & Wales No.4187948.  
Registered Office: 1 Price Street, Hamilton Square, Birkenhead CH41 6JN  
www.ainsleygommonarchitects.co.uk