
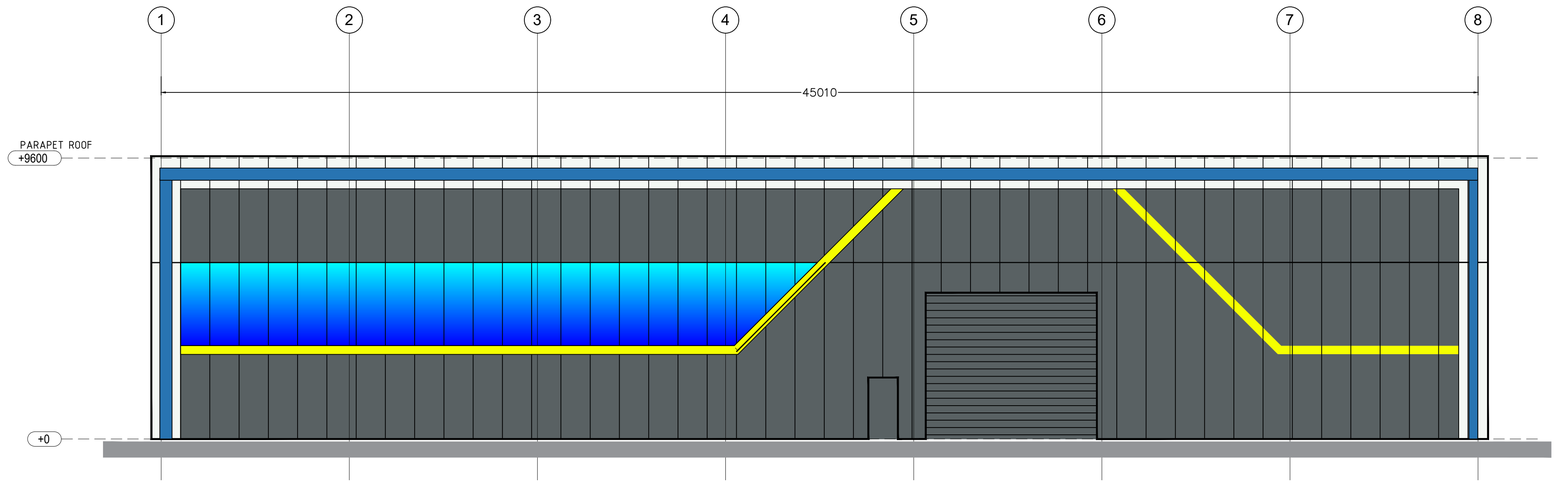


ELEVATION - VIEW 1


MATERIALS KEY

- DENOTES FIRTH STEELS N1000C COLOUR RAL7016 ANTHRACITE
- DENOTES FIRTH STEELS N1000C COLOUR BS.00.E.55 WHITE
- DENOTES FIRTH STEELS N1000C COLOUR BS.12.B.29 JUNIPER GREEN
- WALL/ROOF LIGHTS


0 1 2 3 4 5 10

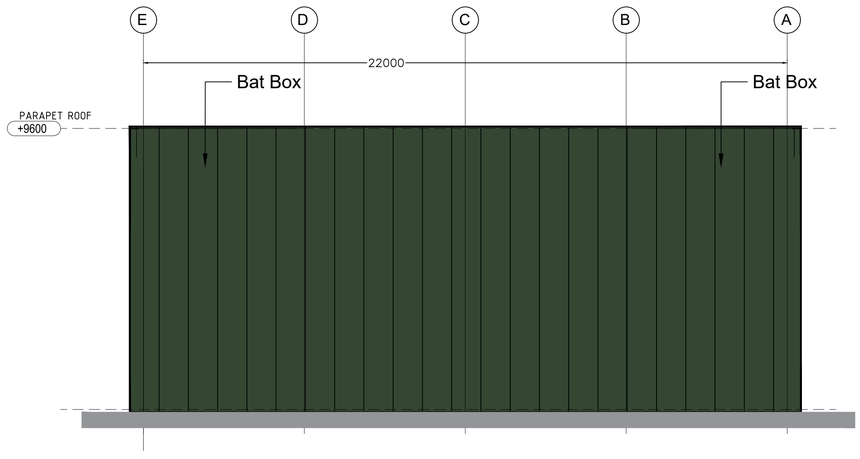


ELEVATION - VIEW 3

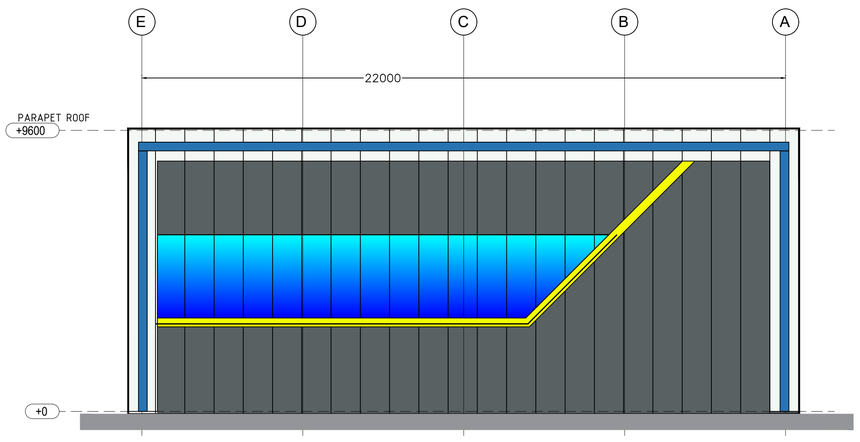

ELEVATION - VIEW 4

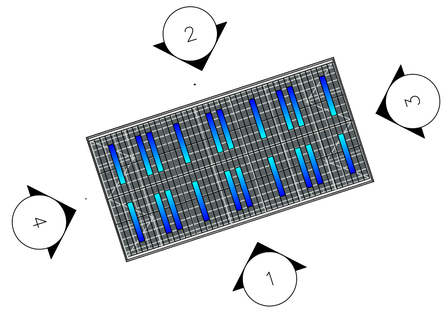

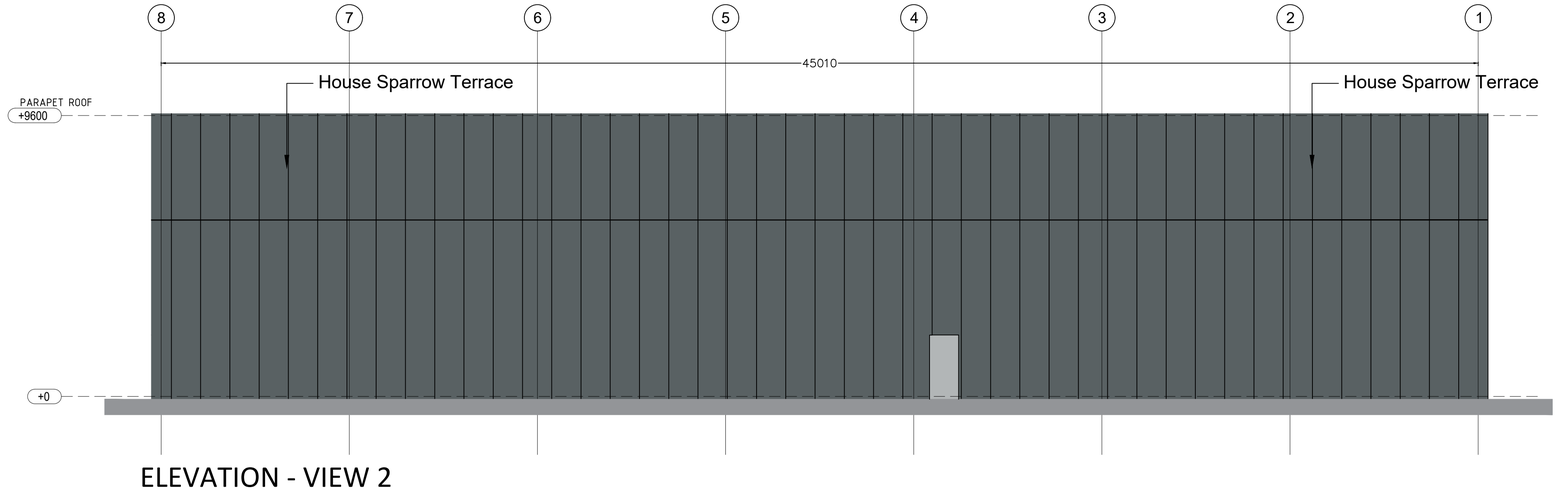

ELEVATION - VIEW 2

Amendments

Client: Net World Sports
Plastic Extrusion Shed

Project: Bryn Lane, Wrexham Industrial Estate

Drg. Title: PROPOSED ELEVATIONS

Drg. No: 2011A . P . 004

Approved By:

Scale: 1:100

Original Sheet Size: A1

Date: 13.06.25

NET WORLD SPORTS