




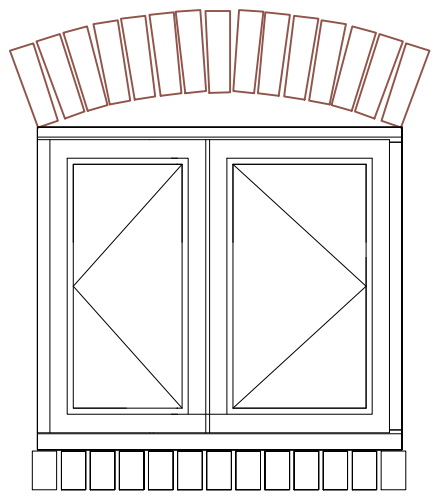


Proposed Detail Section of New Flush Casement
1:20

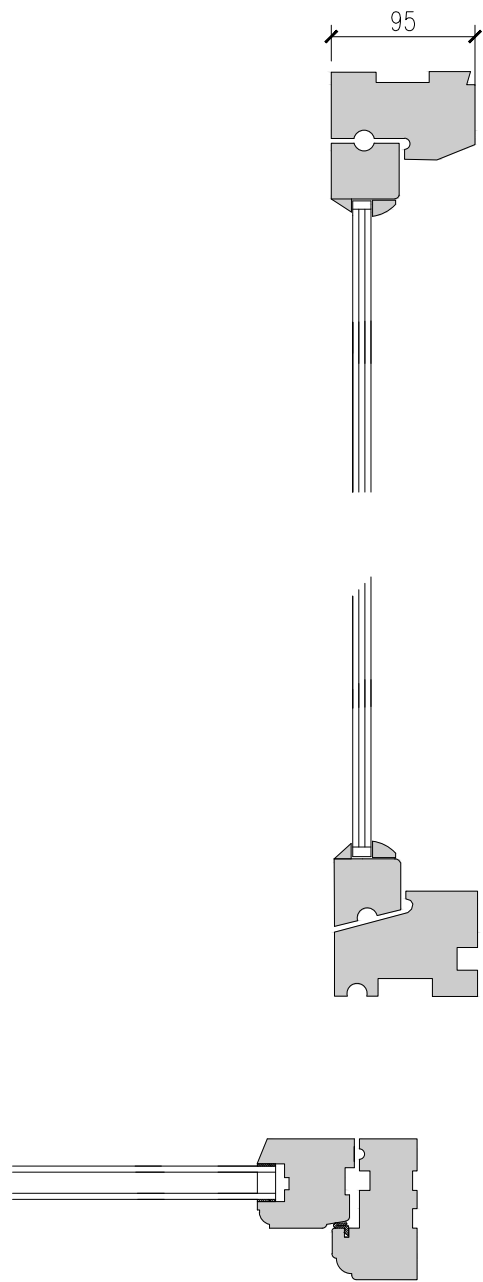


Proposed Flush Casement Section Detail
1:5

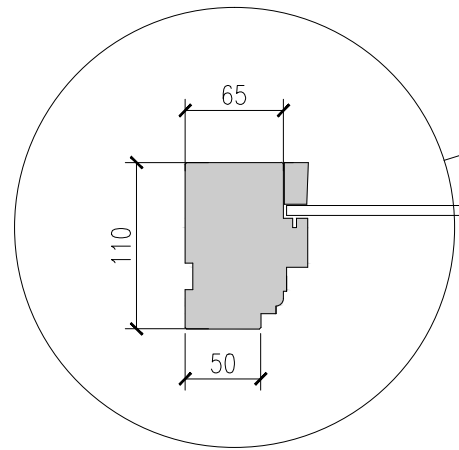


Proposed Detail Section of New Shop Front
1:10

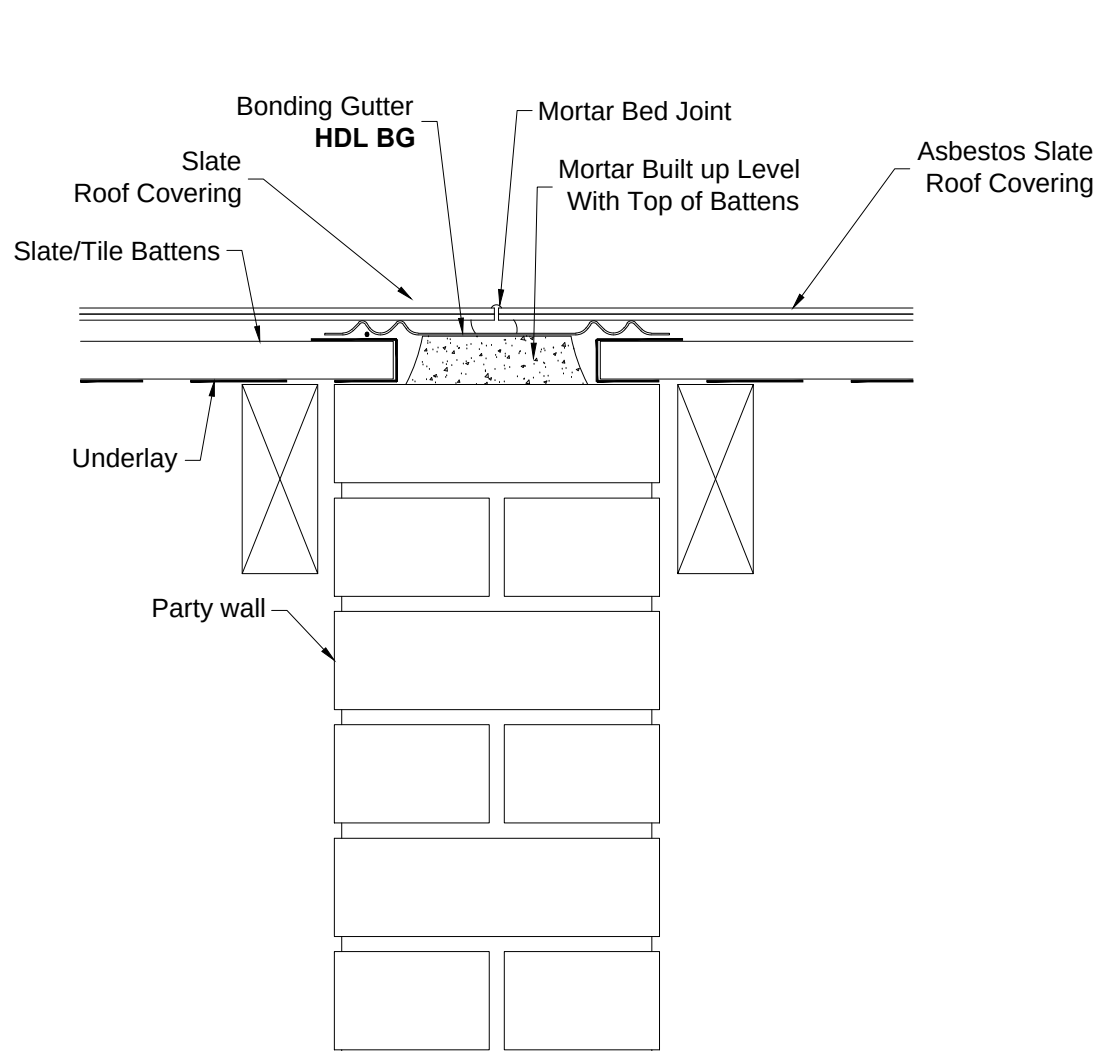

Typical Detail of Mid Roof Slate to Tile Joint
1:5

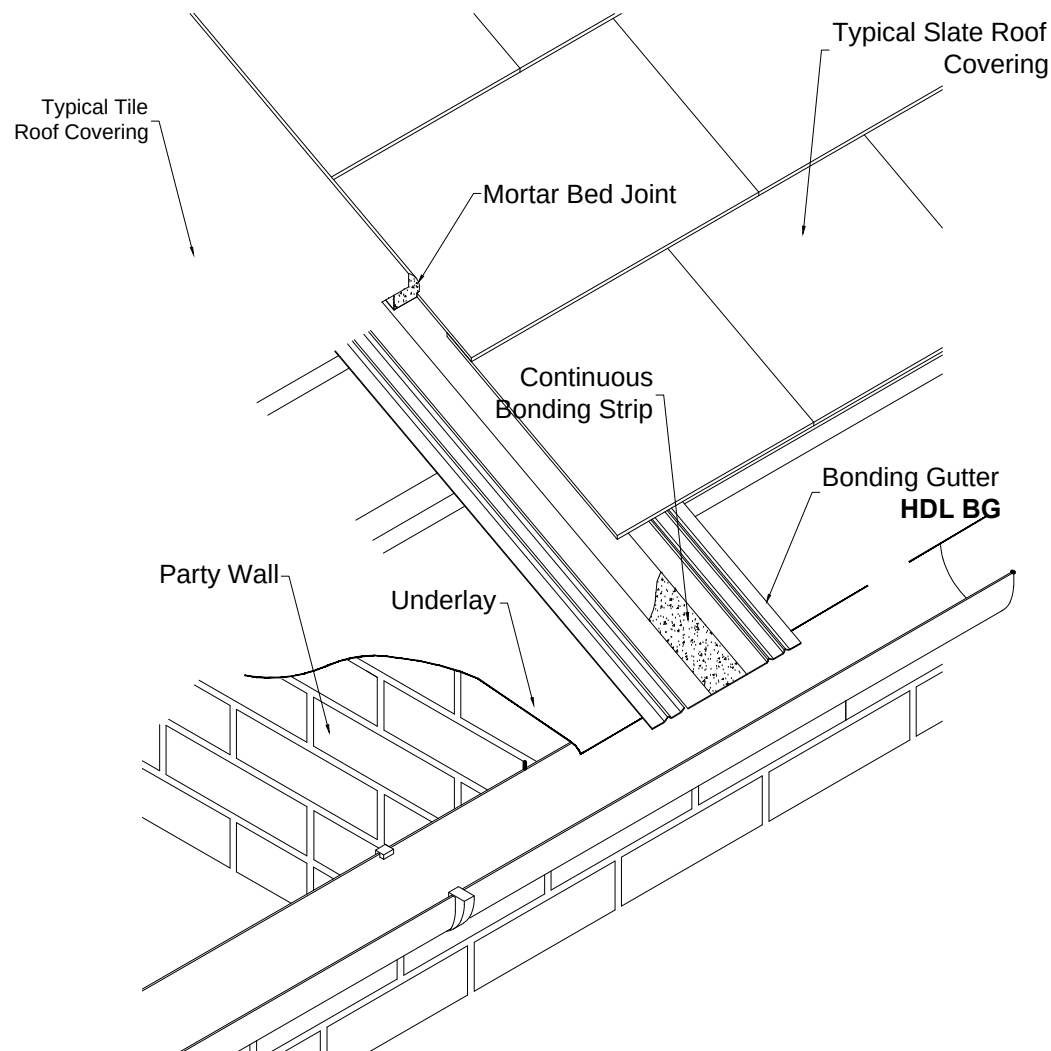


Typical Isometric Detail Roof Slate to Tile Joint
1:10

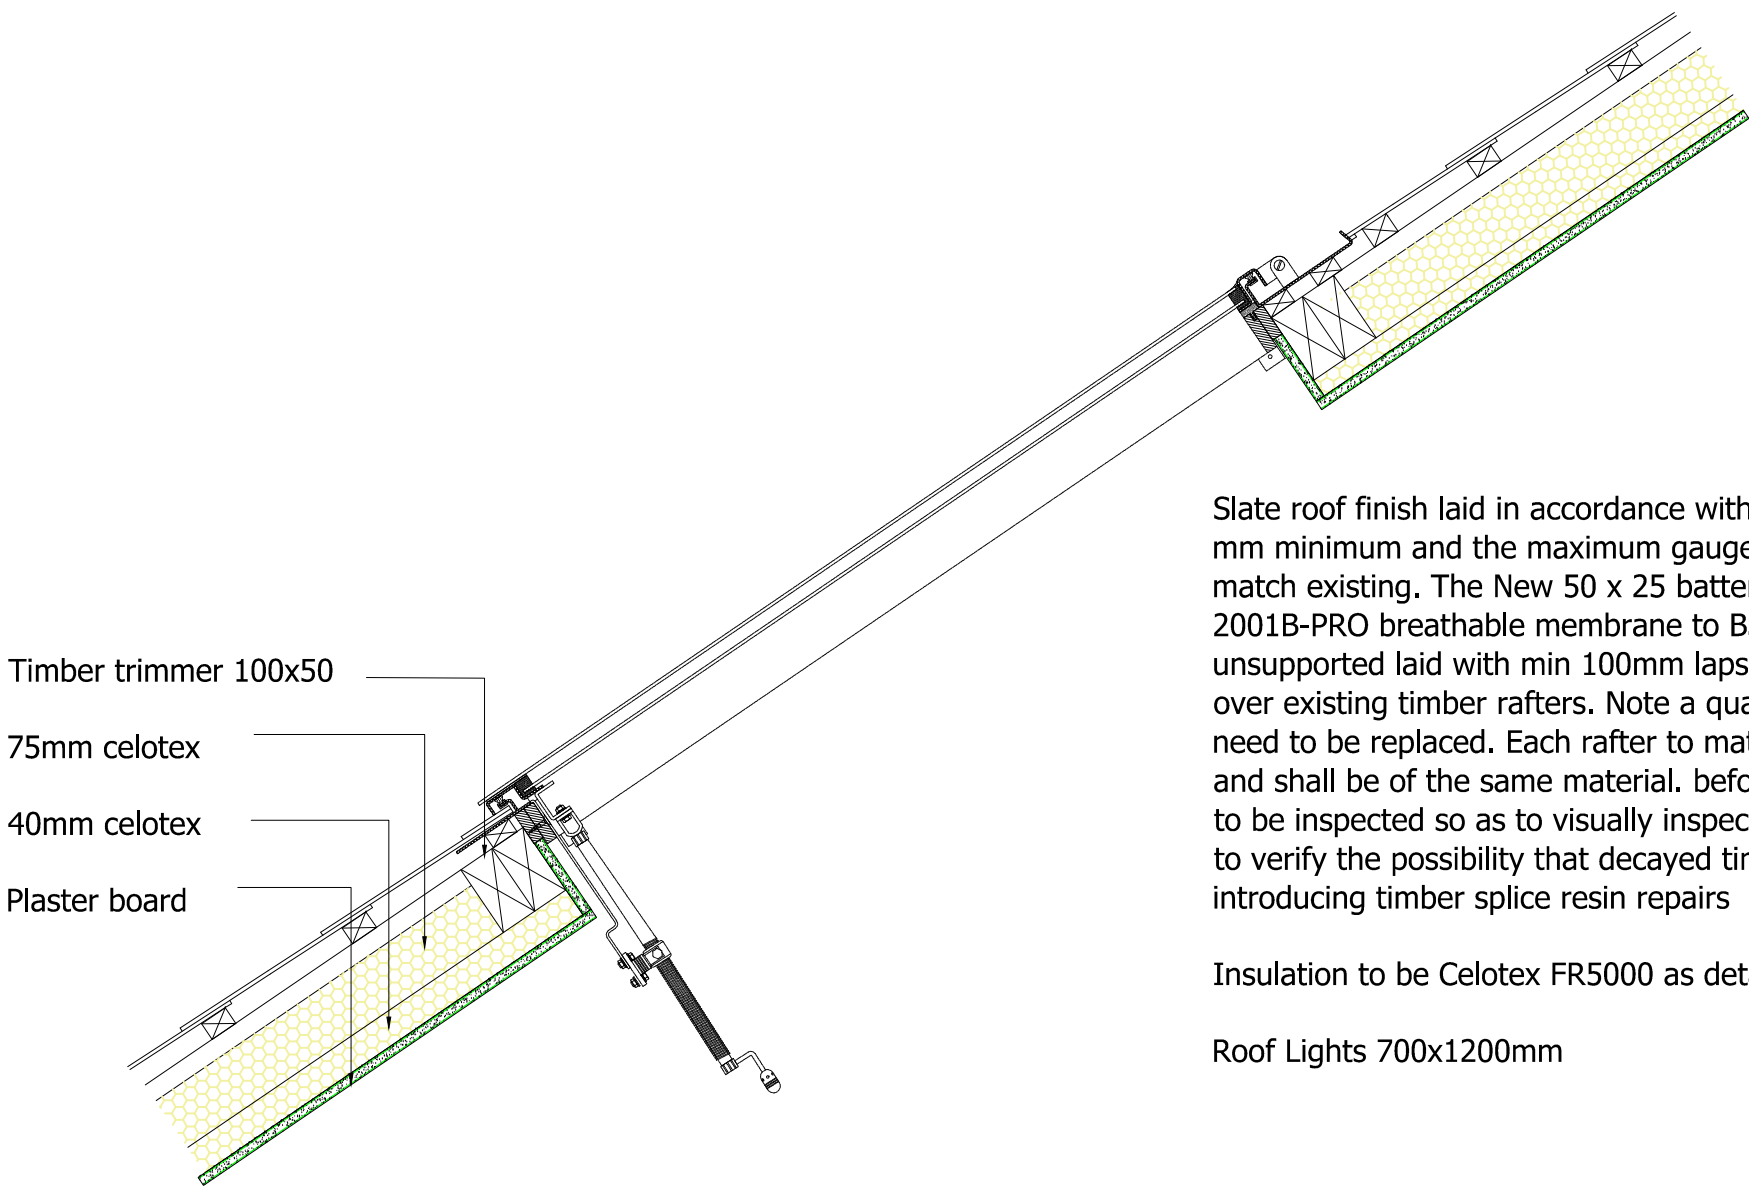

Slate roof finish laid in accordance with specification BS 5534 lap 75 mm minimum and the maximum gauge of battens should be to match existing. The New 50 x 25 battens, on KLOBER TYVEK® 2001B-PRO breathable membrane to BS 5534: part 1:1997 unsupported laid with min 100mm laps and draped over existing timber rafters. Note a quantity of existing rafters may need to be replaced. Each rafter to match existing in cross section and shall be of the same material. before stripping roof recommend to be inspected so as to visually inspect condition of timbers in order to verify the possibility that decayed timbers may be saved by in introducing timber splice resin repairs

Insulation to be Celotex FR5000 as details

Roof Lights 700x1200mm

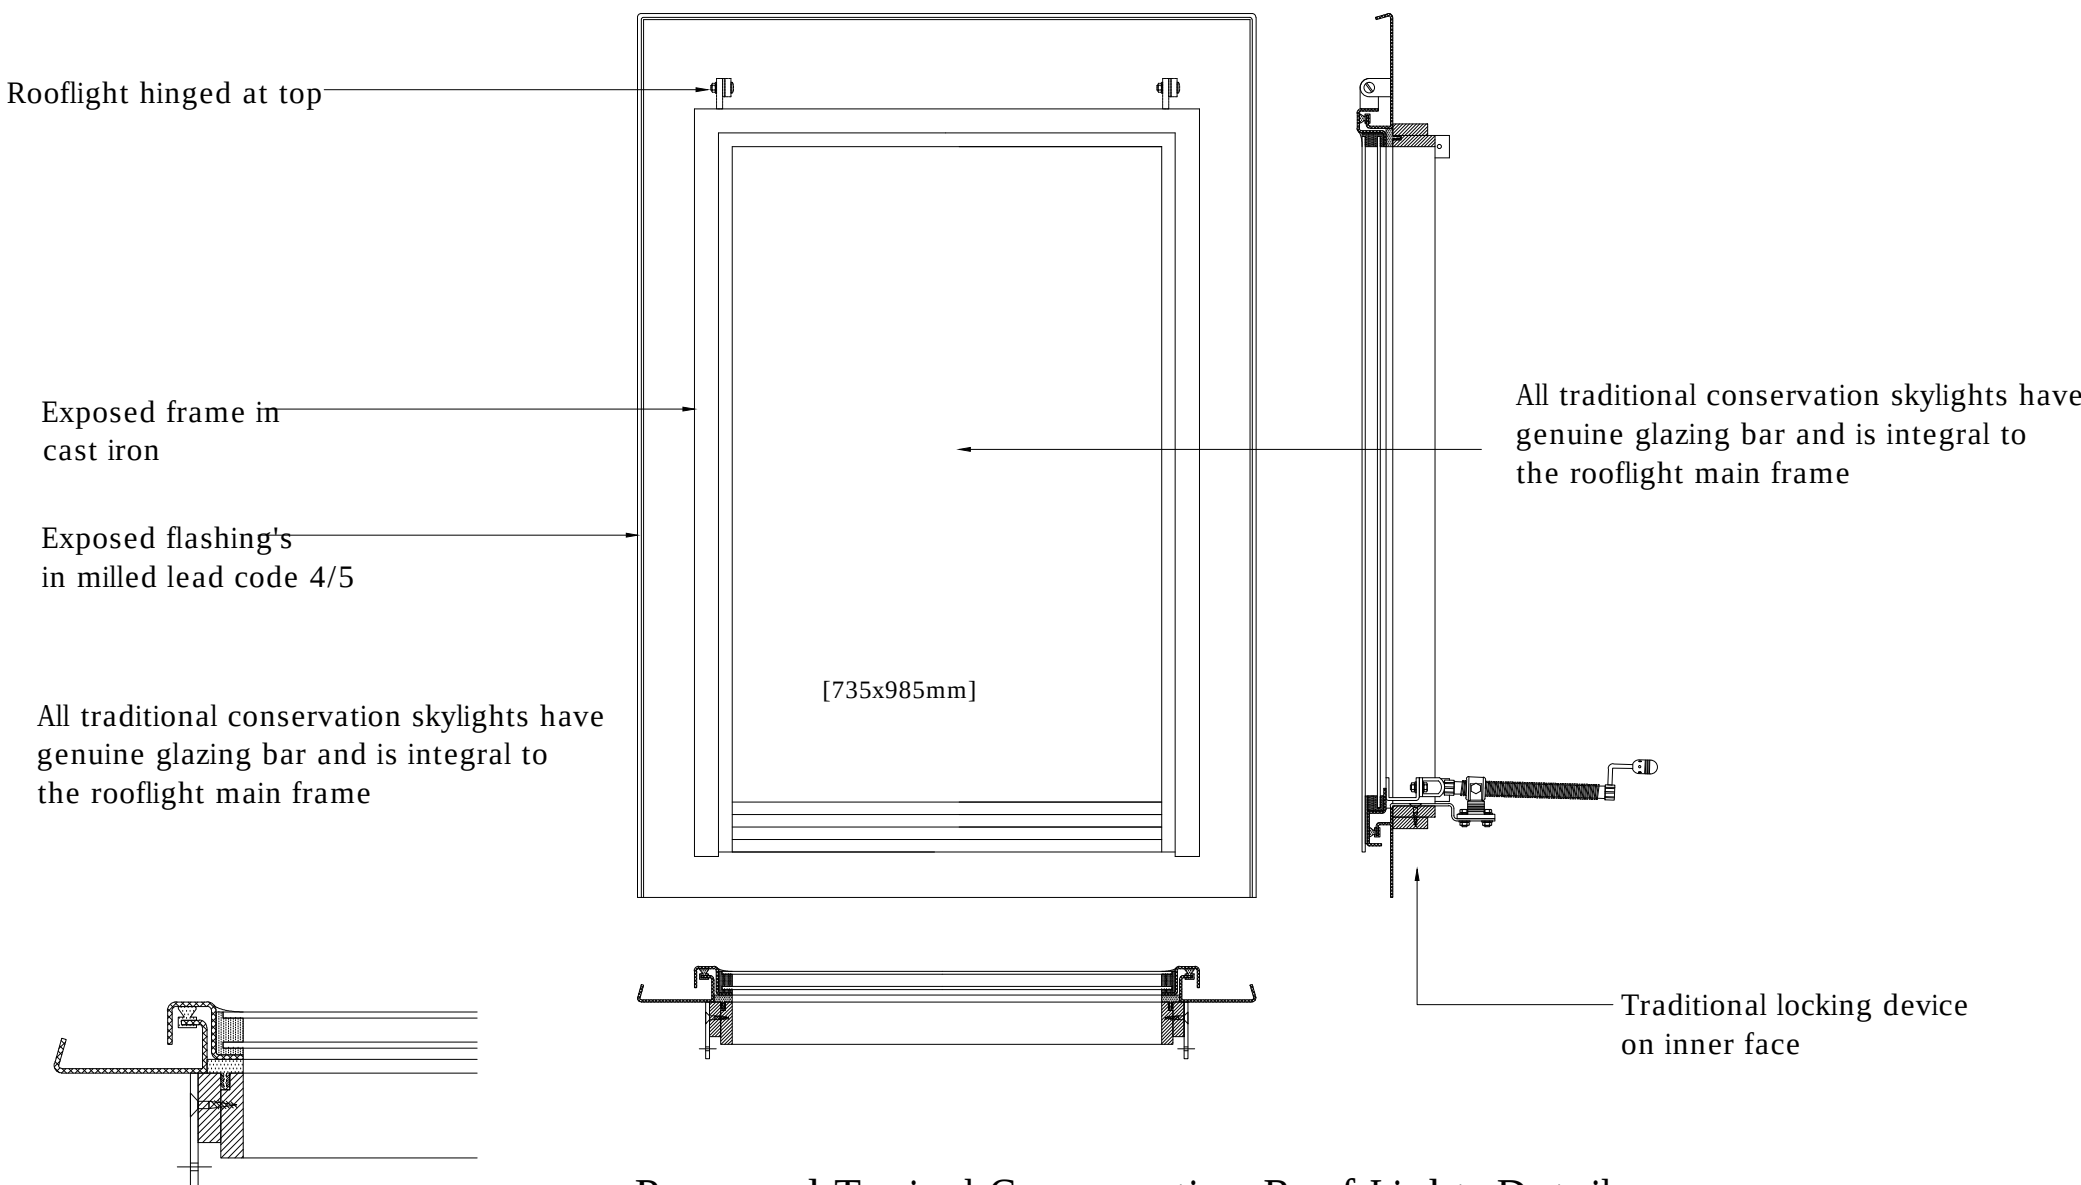

Proposed Typical Conservation Roof Light Detail
1:10

Issued for planning

The Copyright, Designs and Patents Act 1988
It is an infringement of copyright if the drawings are copied, distributed or used in other designs or to make alterations base on the original drawings without the author's permission in the form of a valid licence. If a third party uses the plans for construction knowingly that it is an infringement of copyright, they are in breach of copyright law.
This design/drawing cannot be used for any other purpose other than to obtain planning permission.

THIS DRAWING IS COPYRIGHT

rev	Description	Date	QA by	App by
original	AR	April 14	AL	

No. 3 Bryn Mor
Rhewl Fawr
Road
Pen-y-ffordd
Flintshire
CH6 9HL

Tel 01745 563100
Fax 01745 561282
email design@lifeinarchitecture.com

Life In
Architecture

client	Ms Nikita Margaret Jones United Reform Church Hill Street Cefn Mawr Nr Wrexham			
project Address	The Old Barbers Shop [Matts] Crane Street Cefn Mawr Nr Wrexham LL14 3AB			
project no	300/14			
drawing title	Proposed New Shop Front Replacement of Existing Roof Finish & Associated Works [Proposed Drawings]			
scale	As Plan	prefix	C	drawing No
				A1.03
rev				0

DO NOT SCALE THIS DRAWING

Life in Architecture ©