

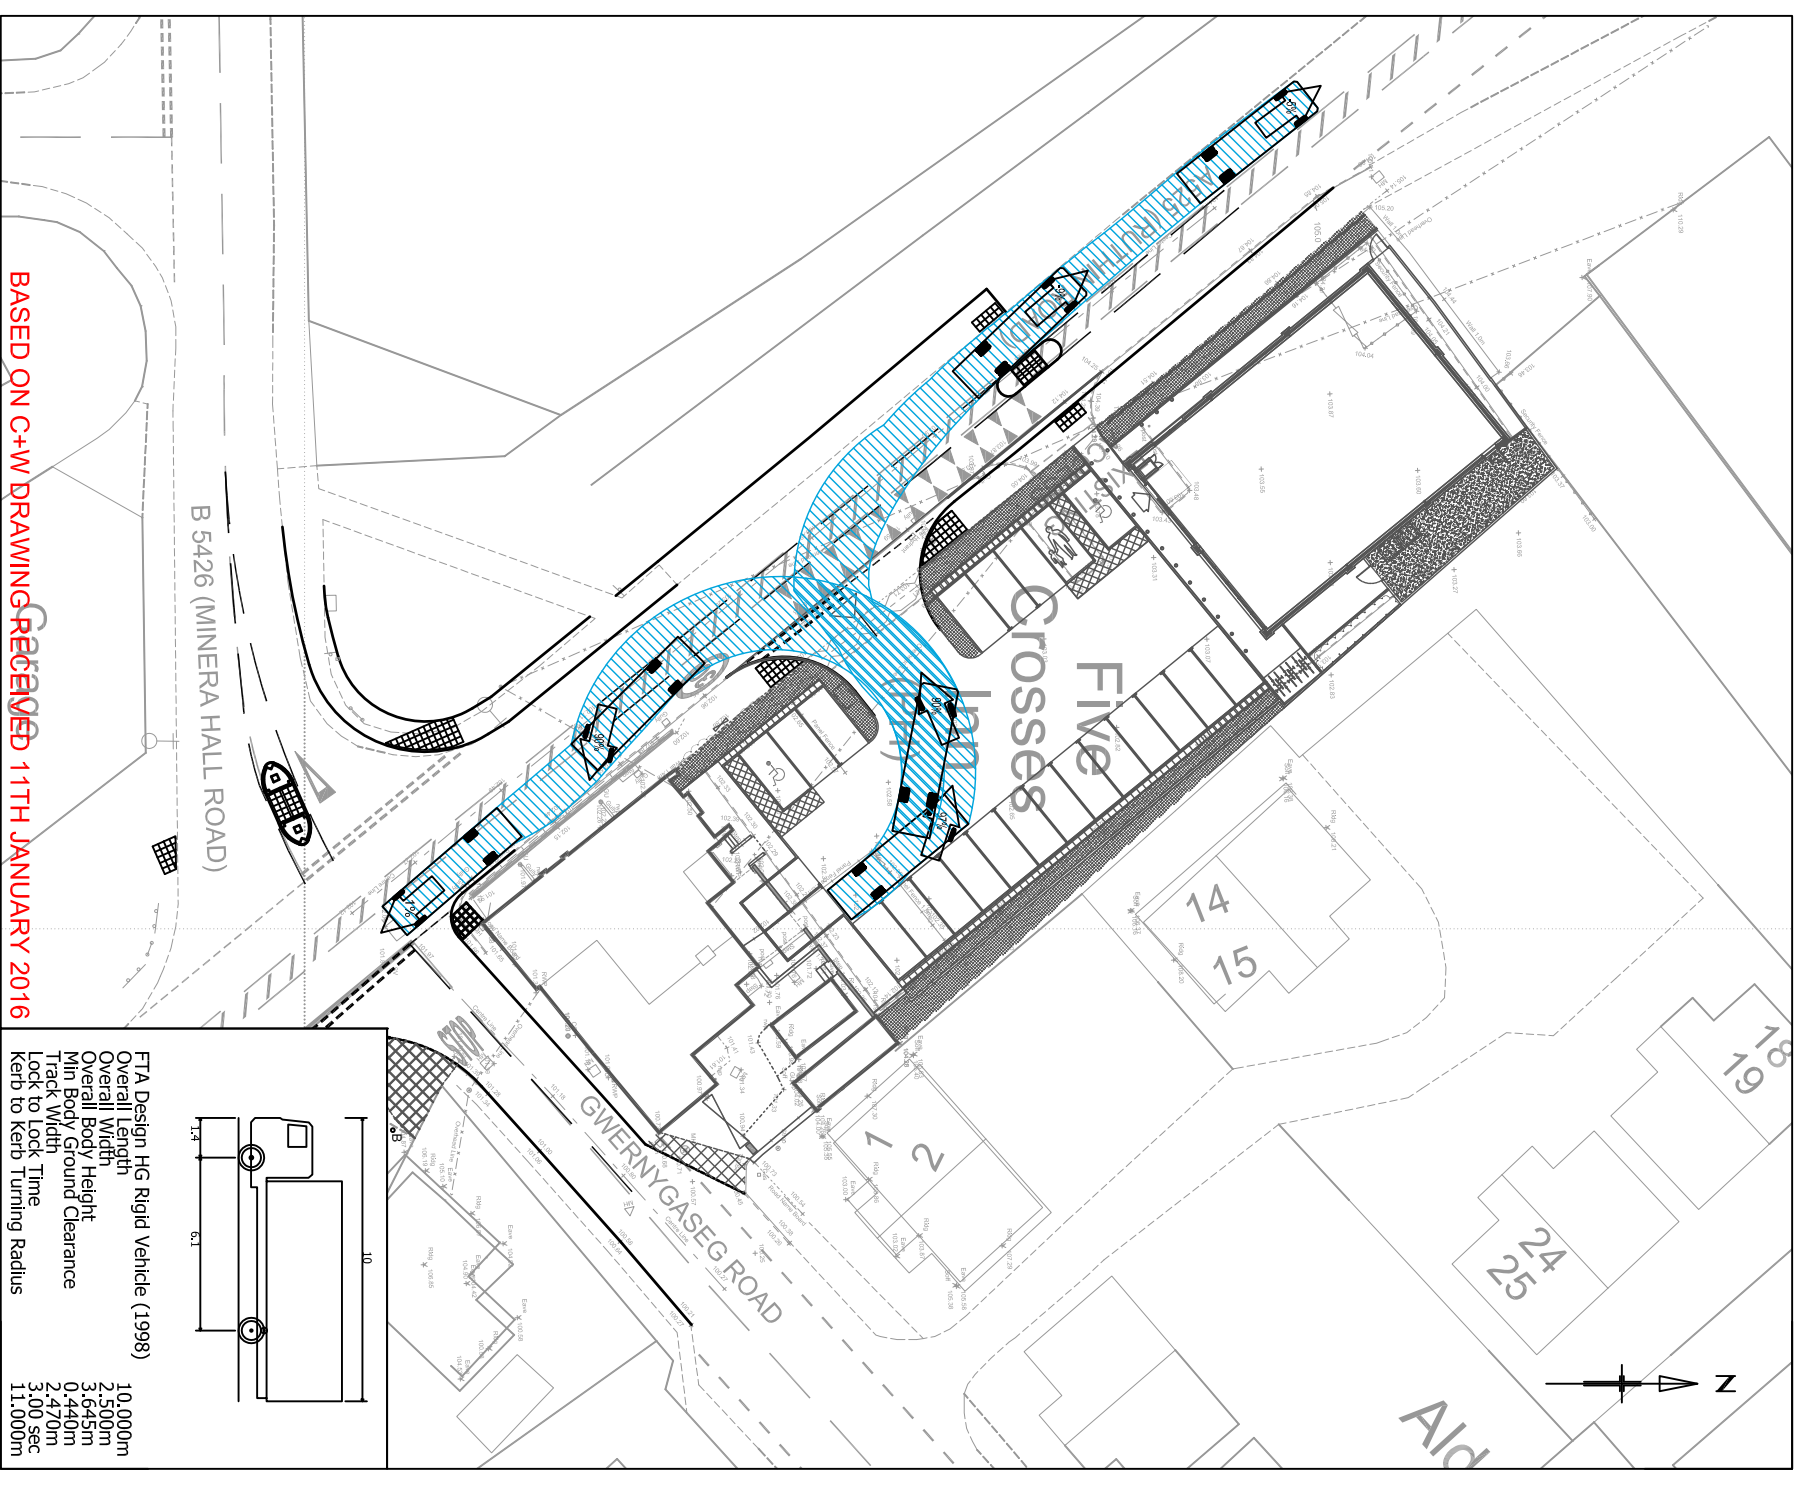


A3

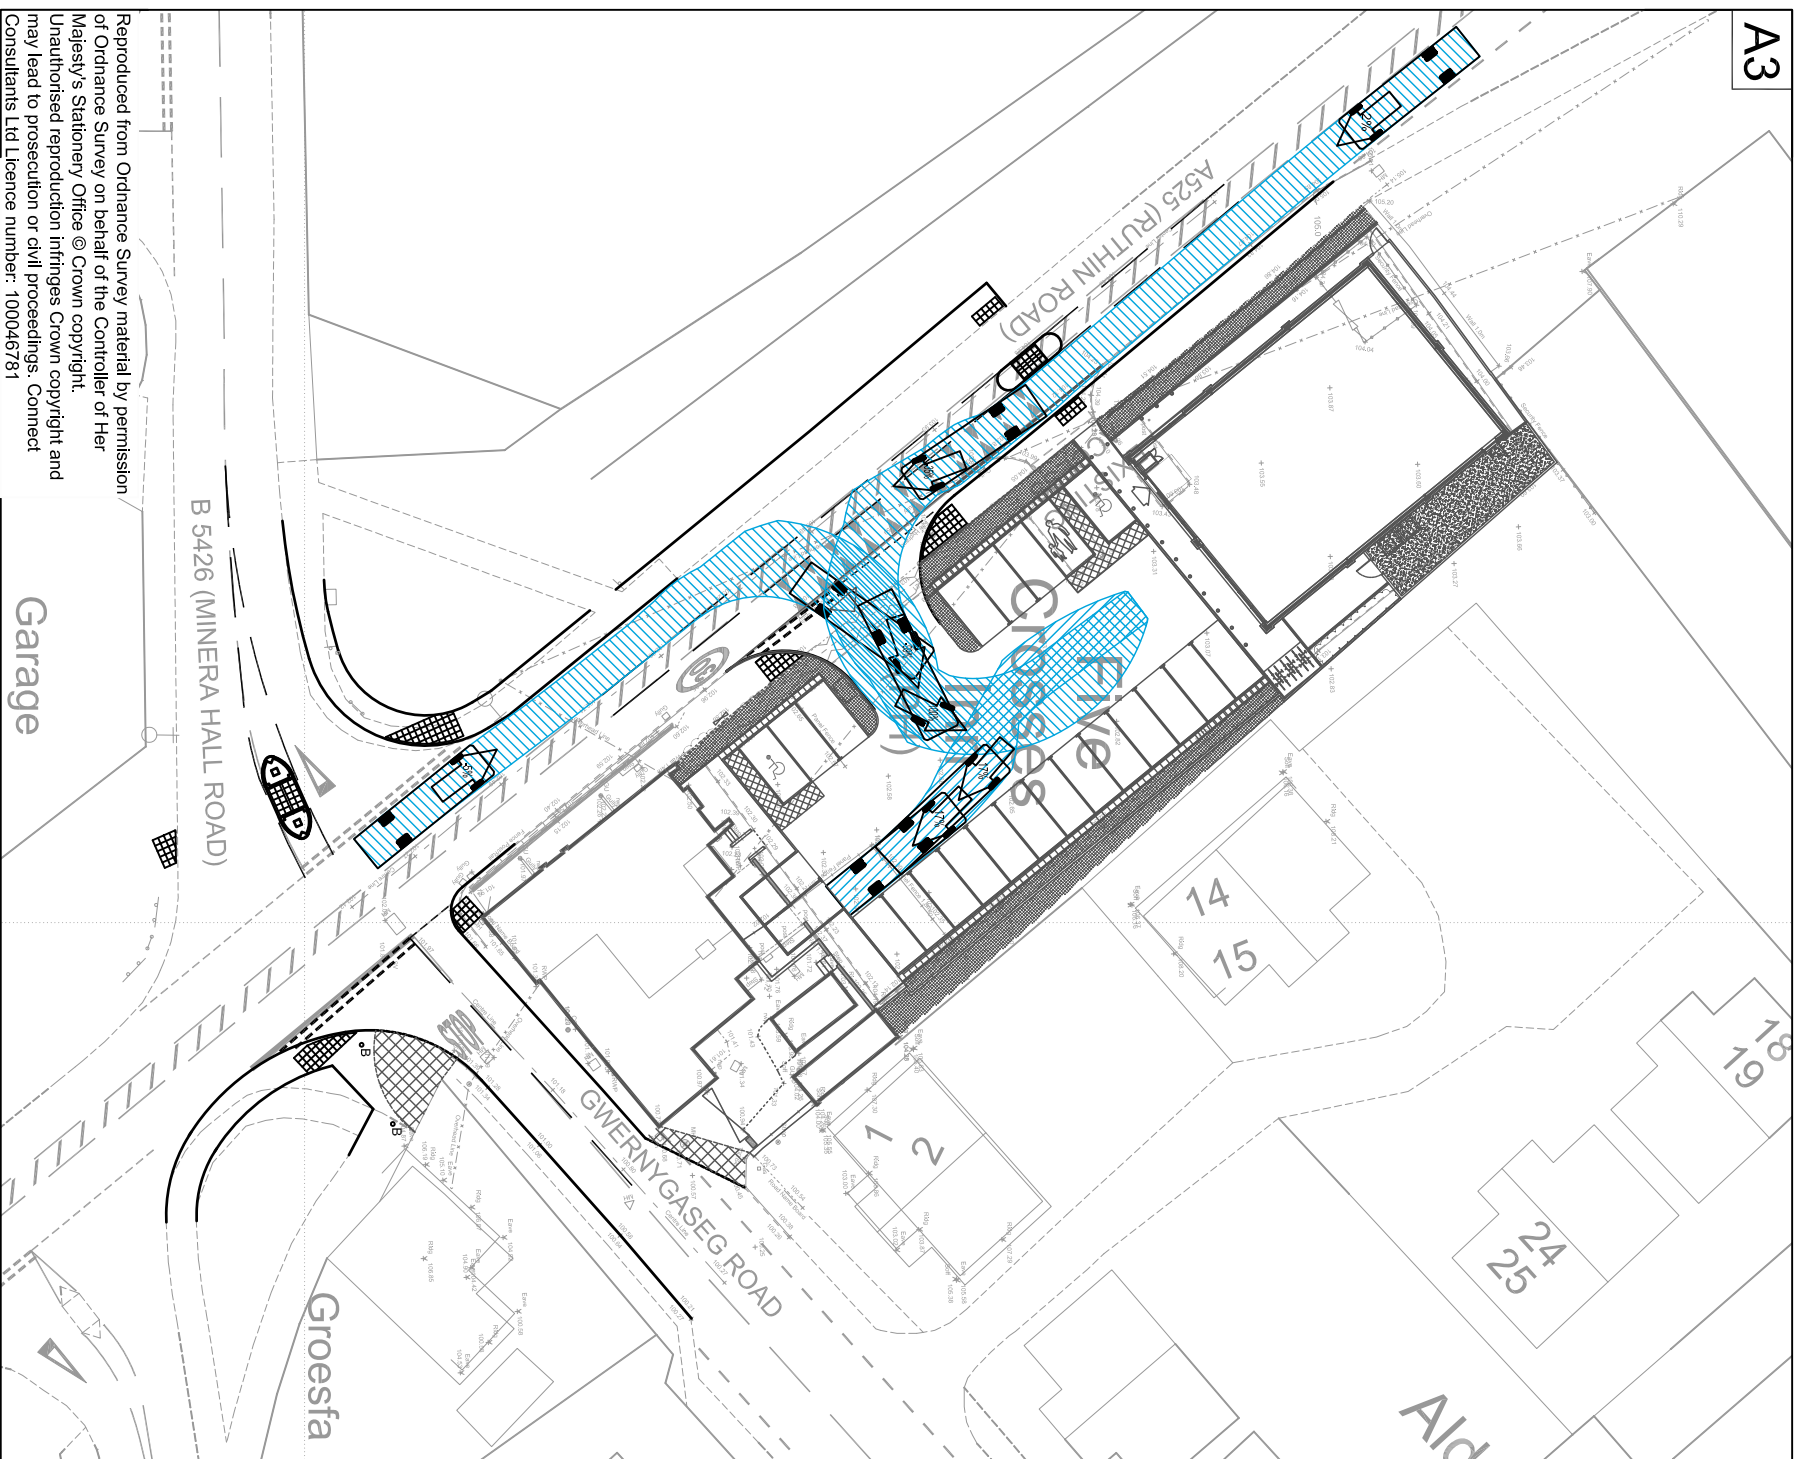

BASED ON C+W DRAWING RECEIVED 11TH JANUARY 2016

FTA Design HG Rigid Vehicle (1998)	10,000m
Overall Length	2,500m
Overall Width	3,645m
Overall Body Height	0,440m
Min Body Ground Clearance	2,470m
Track Width	3,00 sec
Lock to Lock Time	11,000m
Kerb to Kerb Turning Radius	

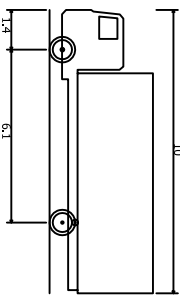

Reproduced from Ordnance Survey material by permission of Ordnance Survey on behalf of the Controller of Her Majesty's Stationery Office © Crown copyright.
Unauthorised reproduction infringes Crown copyright and may lead to prosecution or civil proceedings. Connect Consultants Ltd Licence number: 100046781

Garage

client
NEWRIVER RETAIL

project
PROPOSED DEVELOPMENT

MINERA
FIVE CROSSES

title

SWEPT PATH ANALYSIS

10m RIGID SERVICE VEHICLE
PUB DELIVERIES

scale

1:50

drawn by
M.C.V.

checked by
F.S.N

date

cad fil

JAN 2016

14015-T29-TR003.DWG

14015 - T29 - TR003

1



CONSULTANTS

78 BROAD STREET, CHIPPING SODBURY, BRISTOL. BS37 6AG

Tel: 01454 320 220
Fax: 01454 320 099

Web: www.connect-consultants.com
Email: bristol@connect-consultants.com



committed to
CSCS
Platinum awarded



QUALITY MANAGEMENT SYSTEM
ISO 9001 : 2008 FS 594947