


Road 1 Longitudinal Section

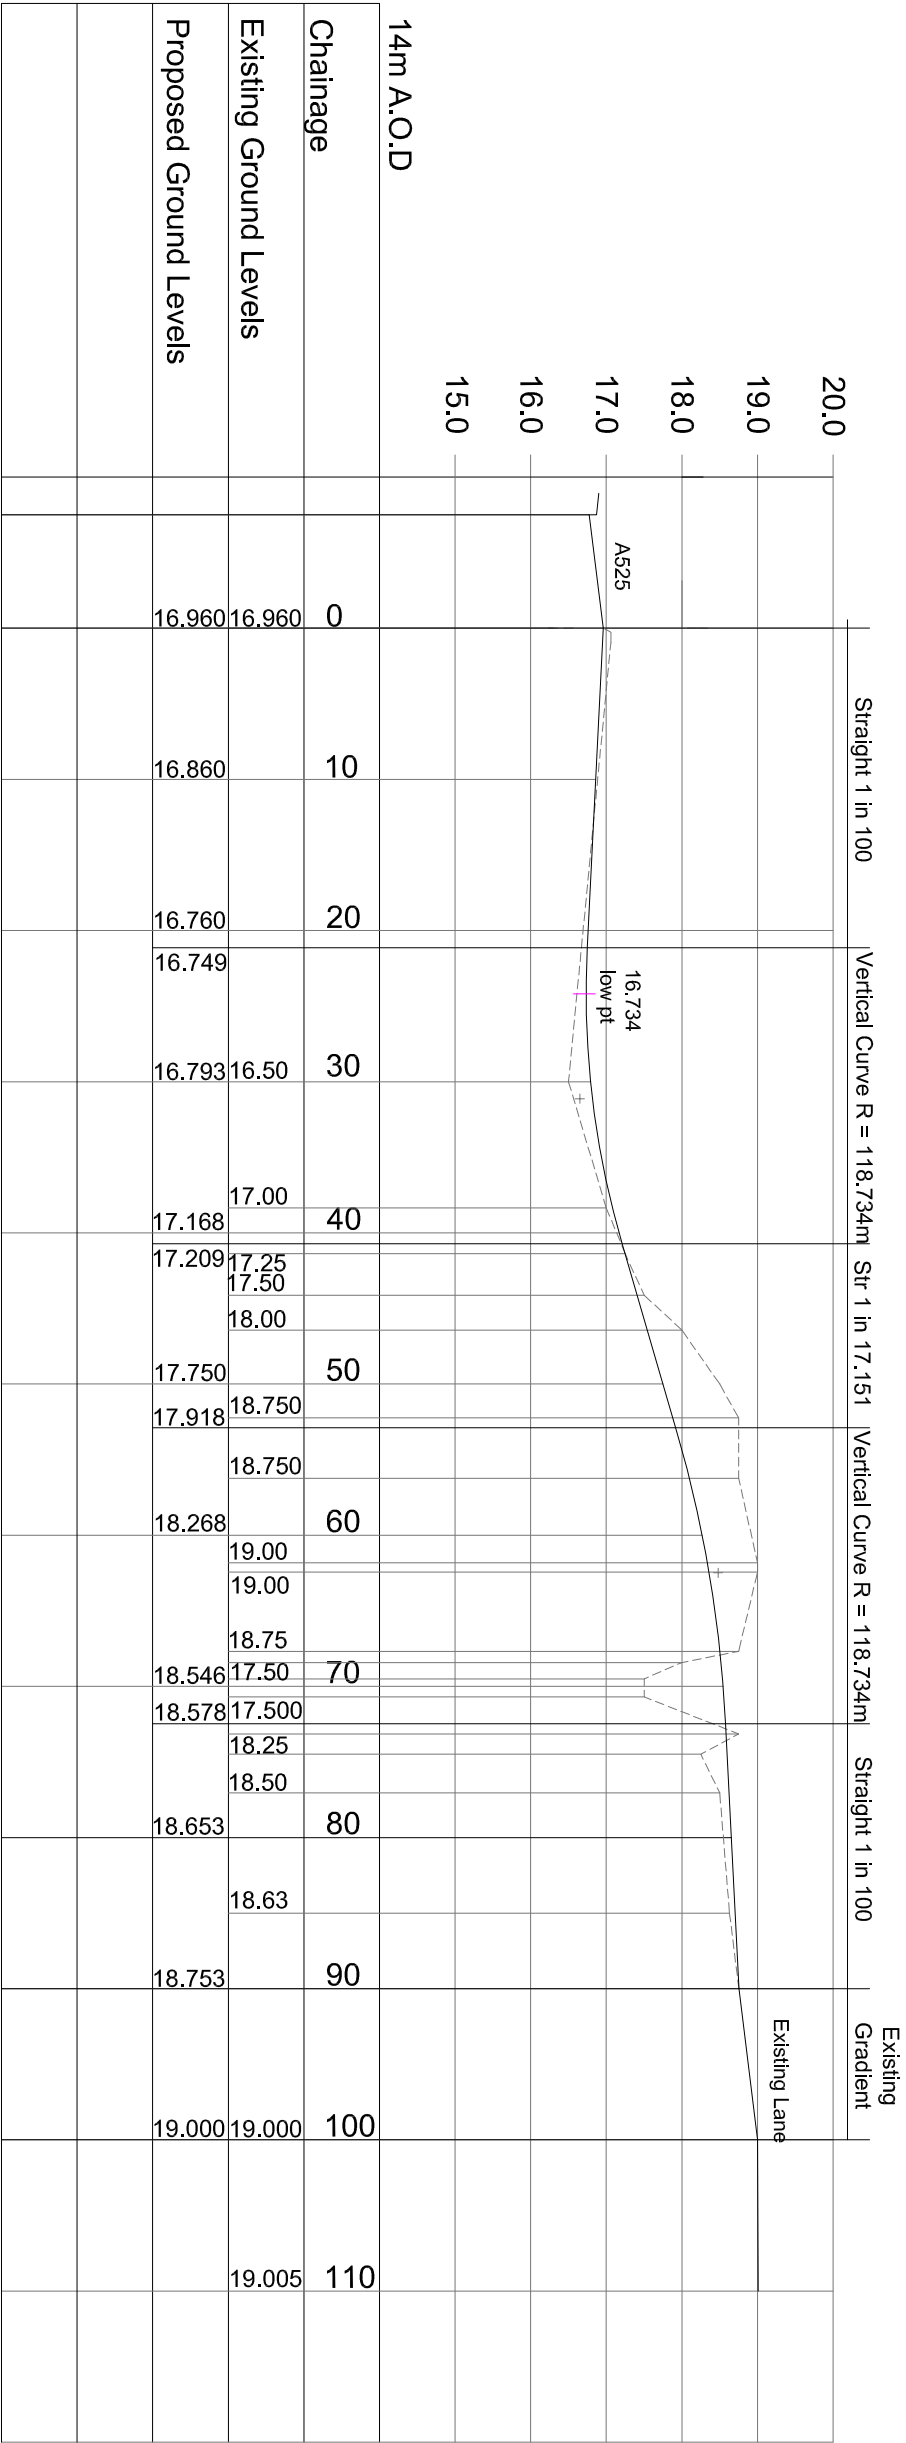

Scale: 1:100 V
1:500 H

Woodsyde Developments

(In conjunction with Andrew Gough - Development Consultant)

Project:

Proposed Residential Development at Plas Fron, Cross Lanes, Wrexham

Client:

A, O & H Owen

Drawing Title:

Longitudinal Section

Scale:

As shown @ A3

Drawing No:

PF-LS-503

Date:

November 2015

The Poppies, Lower Road, Harmer Hill, Shropshire, SY4 3QX.

Tel: 01939 290483 Mob: 07527 362084

email: andrew@awgough.co.uk

- Notes:
1. The Contractor should check all heights, sizes and dimensions on site before works commence and any errors should be reported to Woodsyde Developments Limited.
 2. Figured dimensions shall take preference to scaling, with any errors reported to Woodsyde Developments Ltd.