



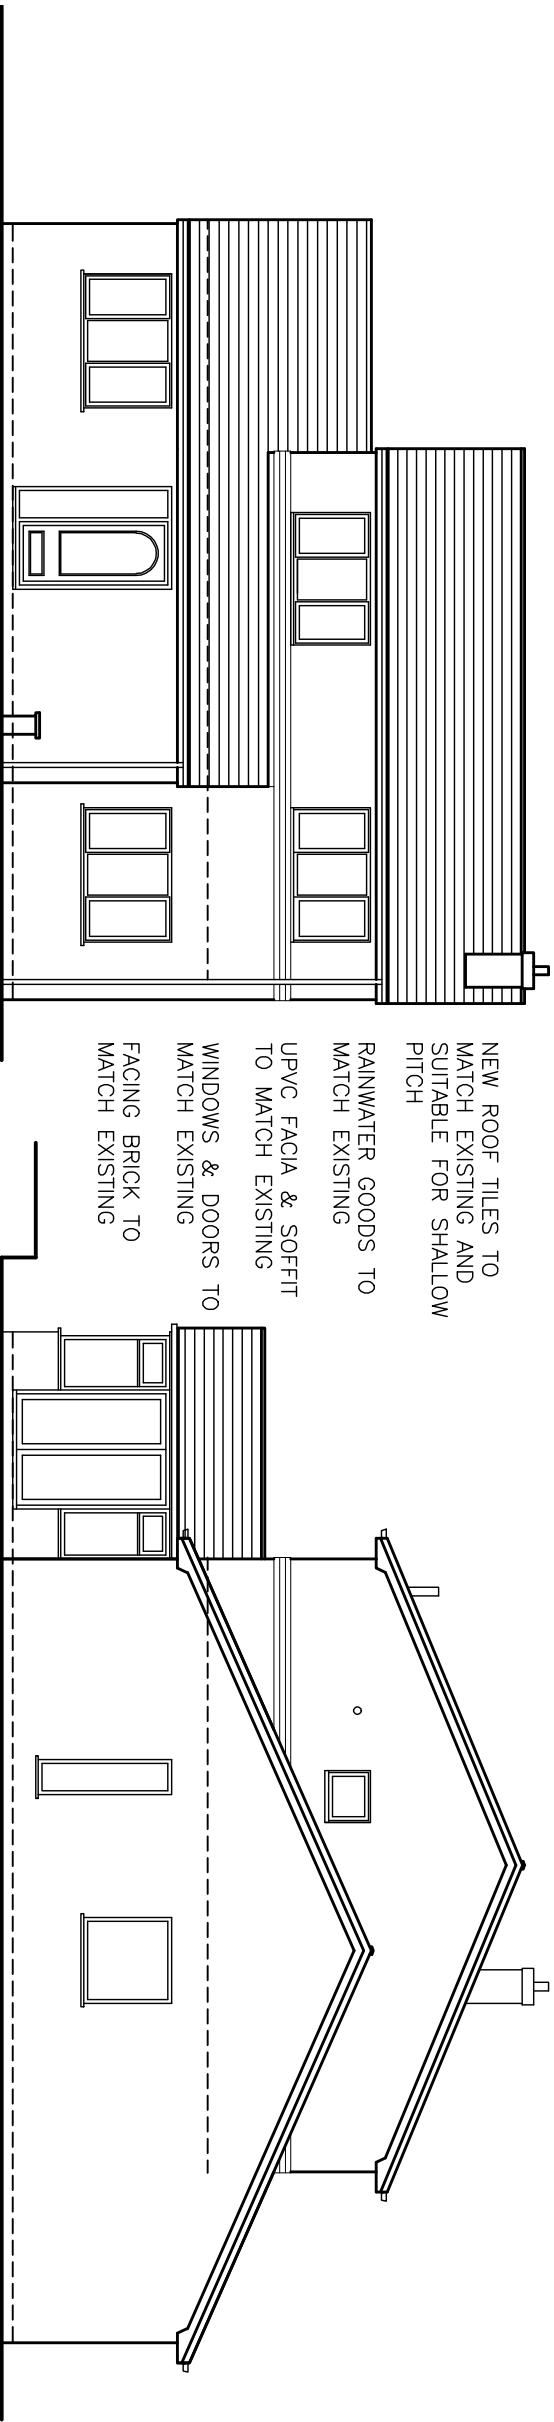

FRONT ELEVATION

SIDE ELEVATION

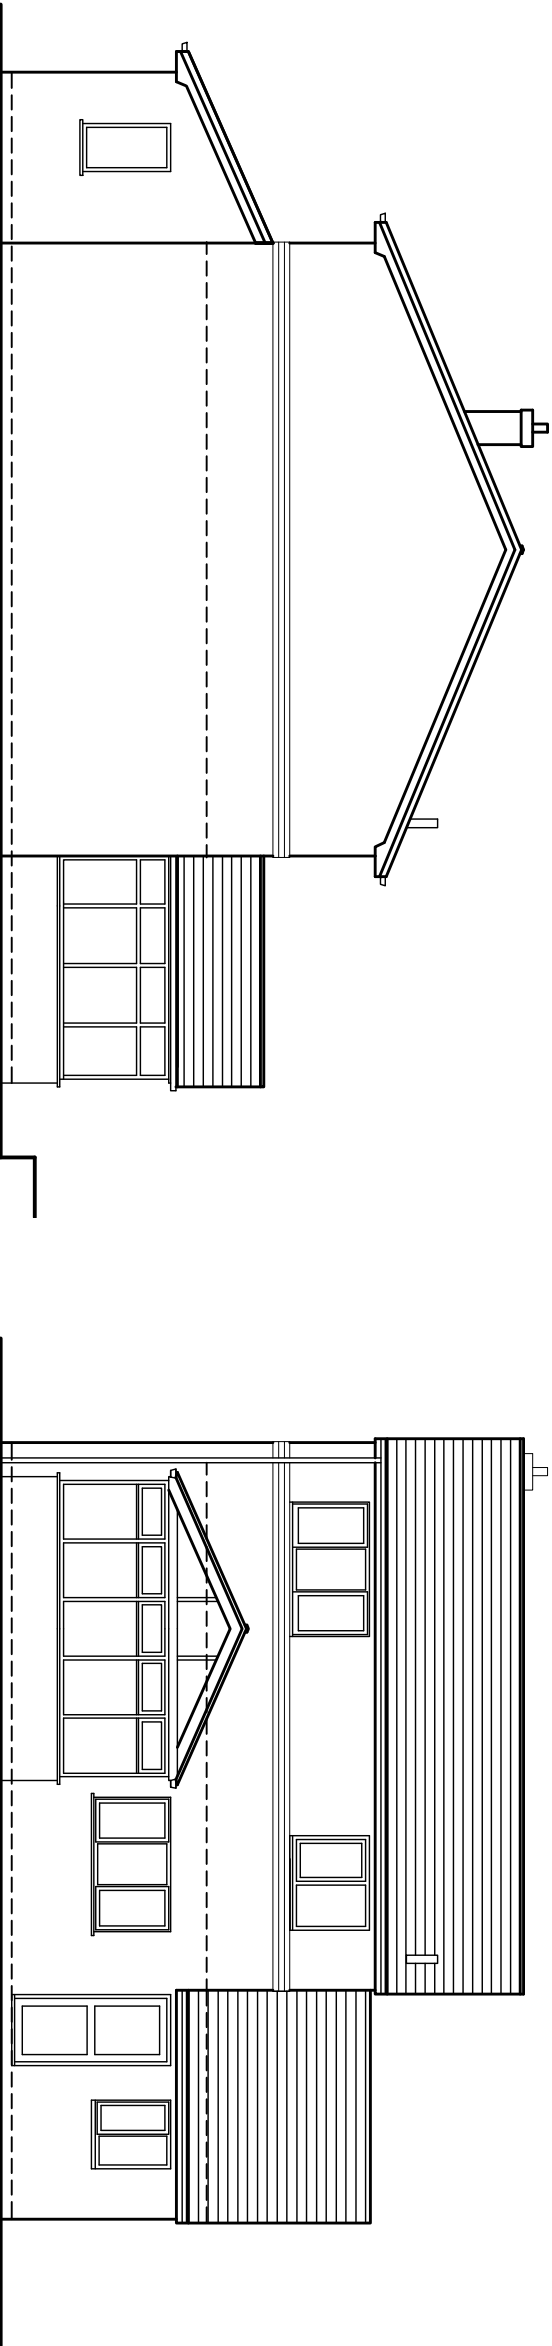

SIDE ELEVATION

REAR ELEVATION

REV C 20.11.2013 GENERAL AMENDMENTS.
REV B 10.10.2013 GENERAL AMENDMENTS.
REV A 20.09.2013 AMENDMENTS TO PLANNERS REQUEST.

Applicant MR. M. CONWAY & MS. M. NOLAN				
Job 9 ARENIG CLOSE, SUMMERHILL, WREXHAM				
Title PROPOSED ELEVATIONS				
Date NOV'13	Scales 1:100 @ A3	Drawn	No AC/PL/02	Rev