


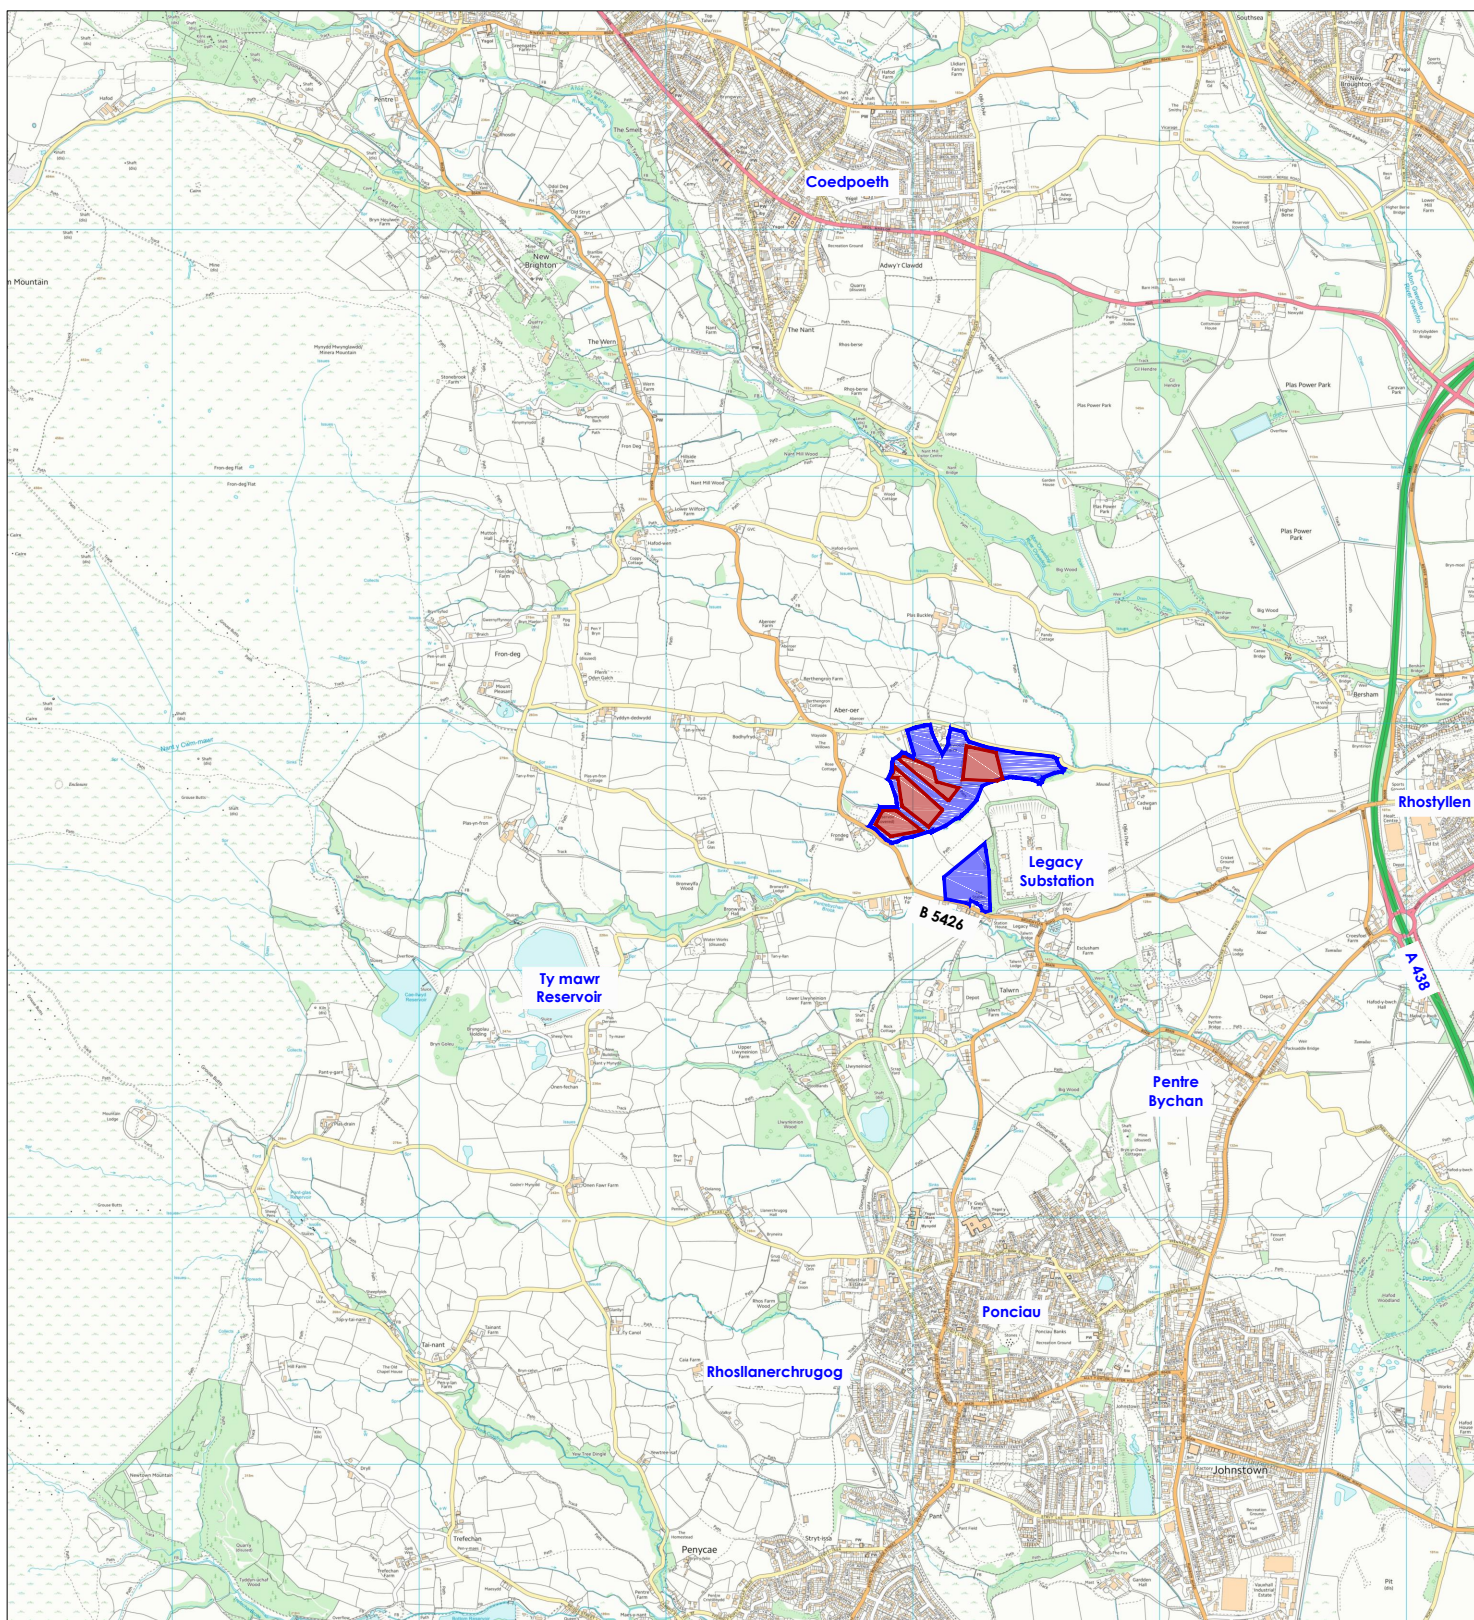

Key:



Wrexham County Borough Council
Land Holding
The Site



rev.	date:	details:
 The Old Dairy Yanworth Cheltenham Gloucestershire GL54 3LG Tel: 01285 721072		
client:	Wrexham County Borough Council	
project:	Legacy PV Installation	
title:	Context Plan	
scale:	date:	drawn by:
nts	08/04/14	JLB
checked by:	JE	size:
Project ref:	W19/WCBC/1	A4
drawn no:	W19/WCBC/06	
rev:		