


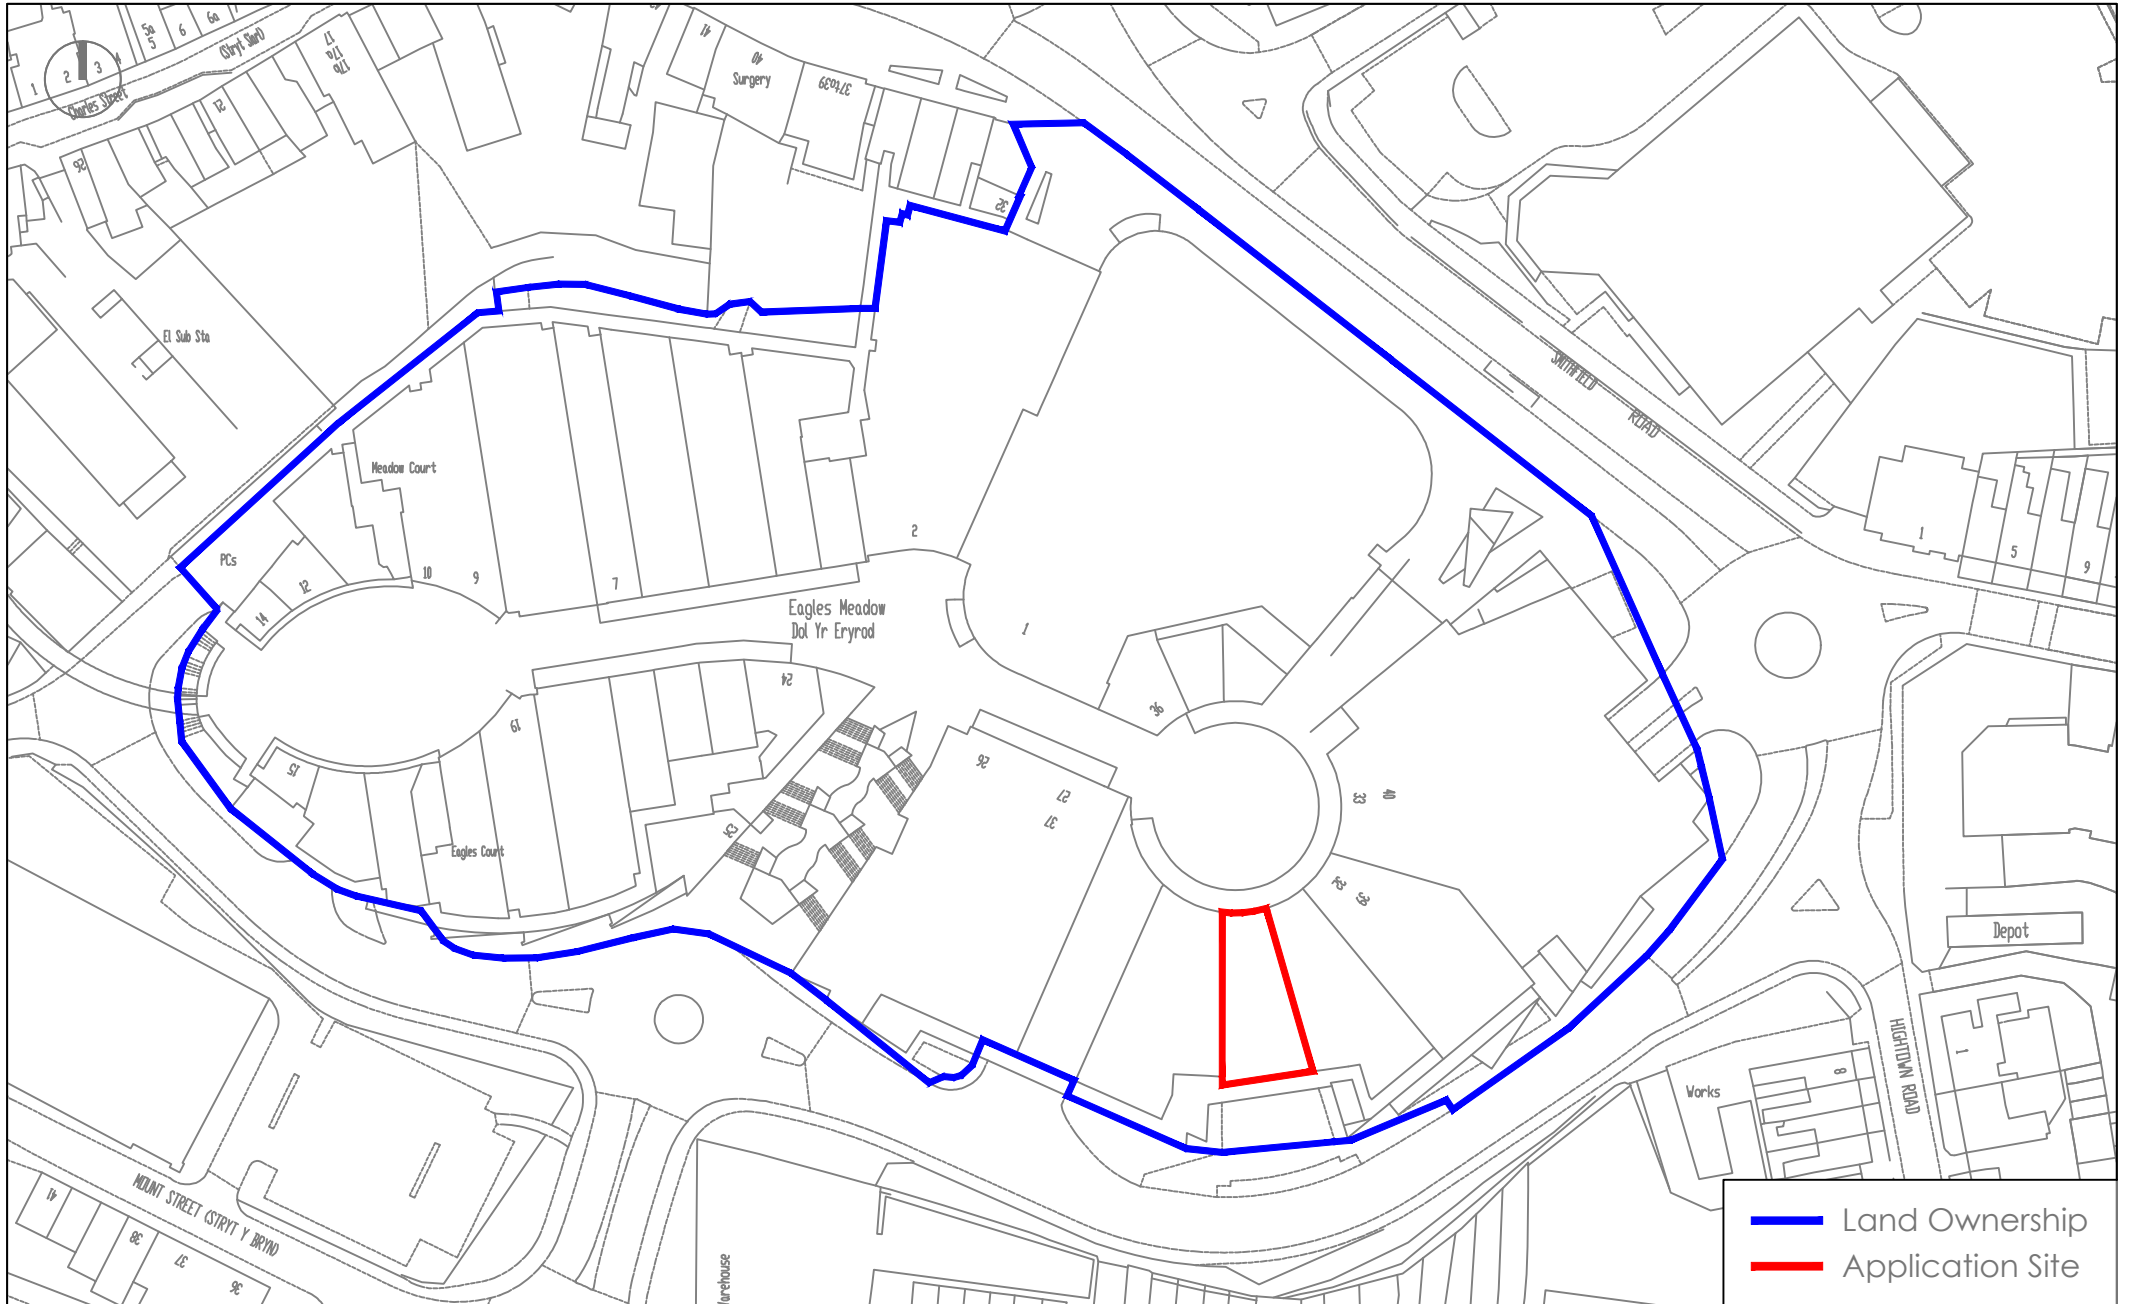

Site Location Plan 1:1250 @ A4
Unit B3