



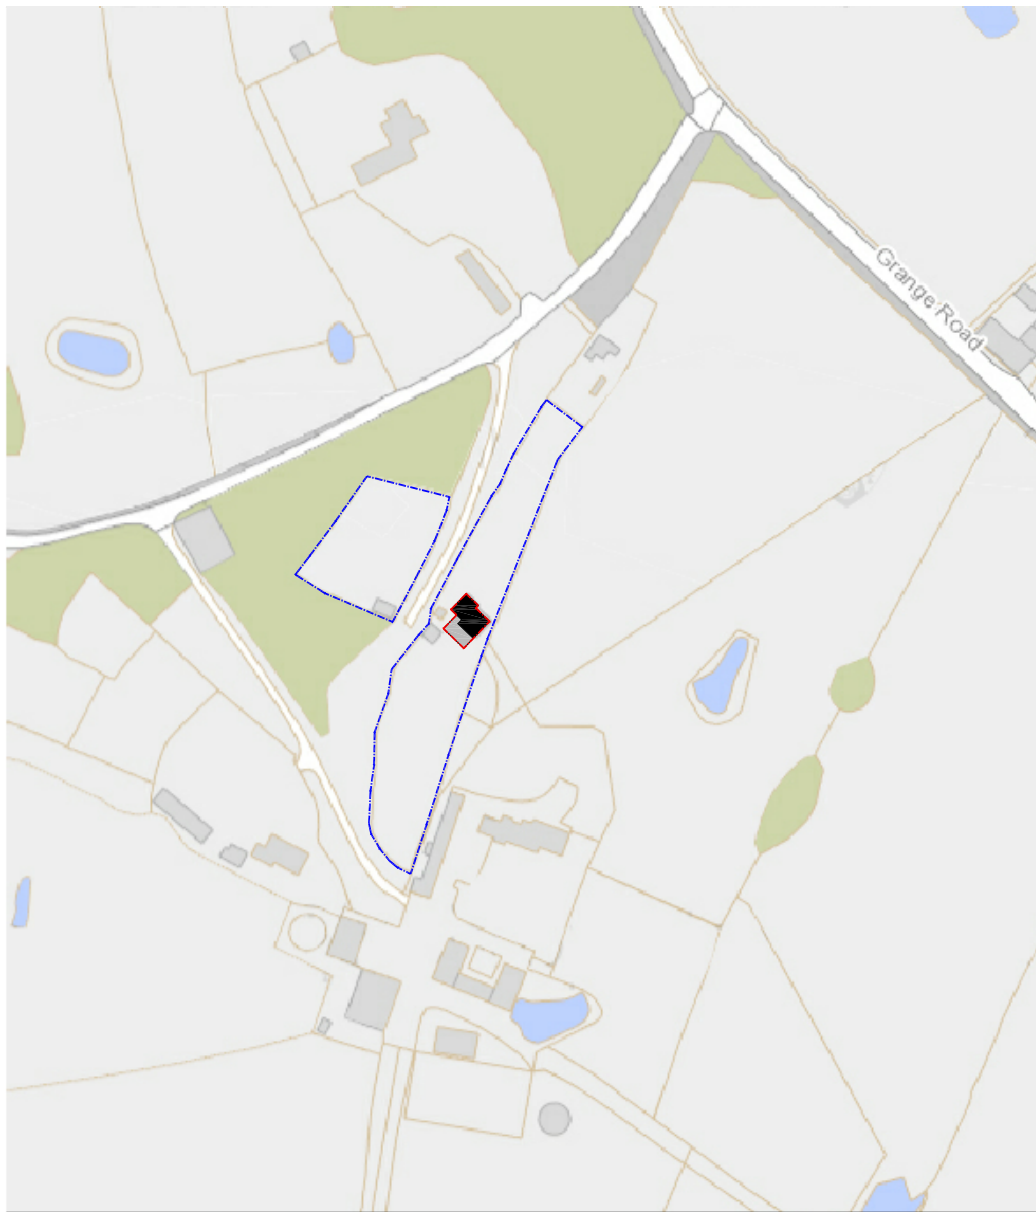

Location Plan 1:2500

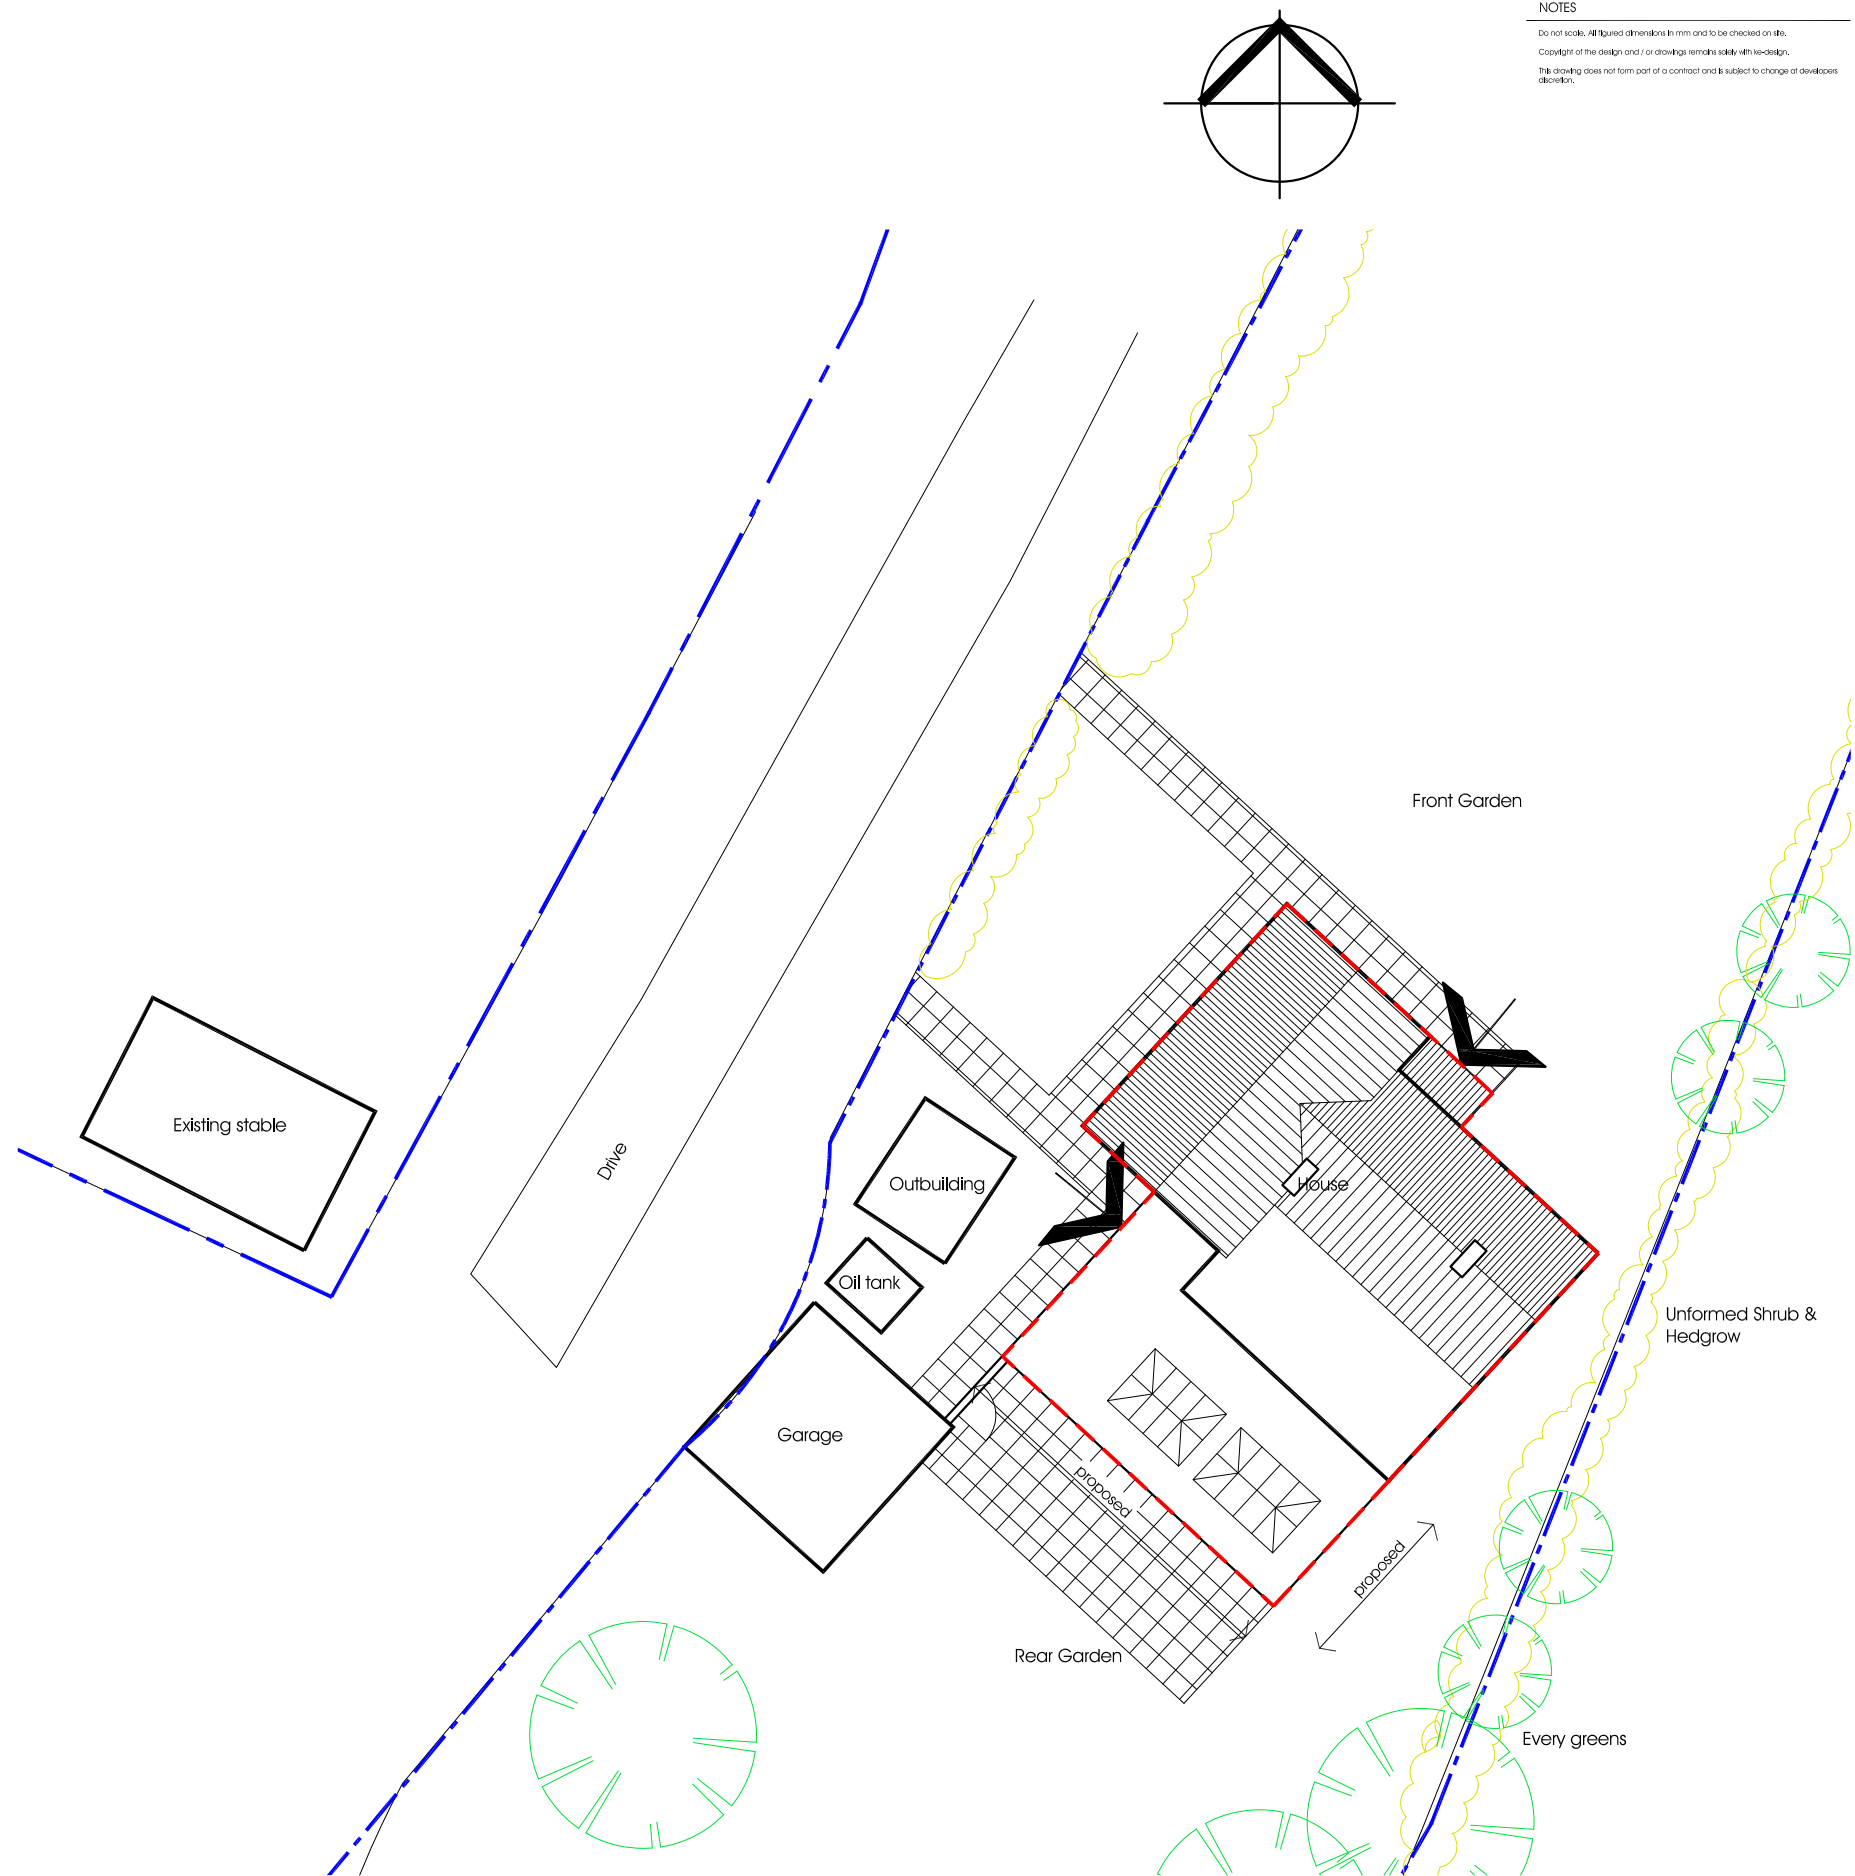

Site Plan 1:200