



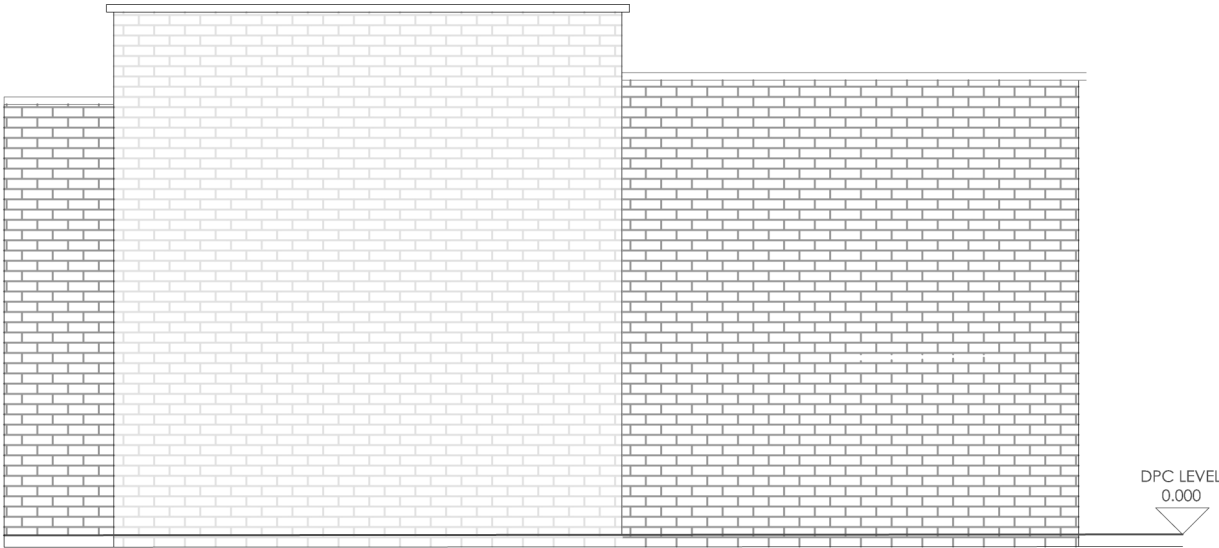

EXISTING VIEW FROM NEIGHBOURING PROPERTY
SCALE 1:50

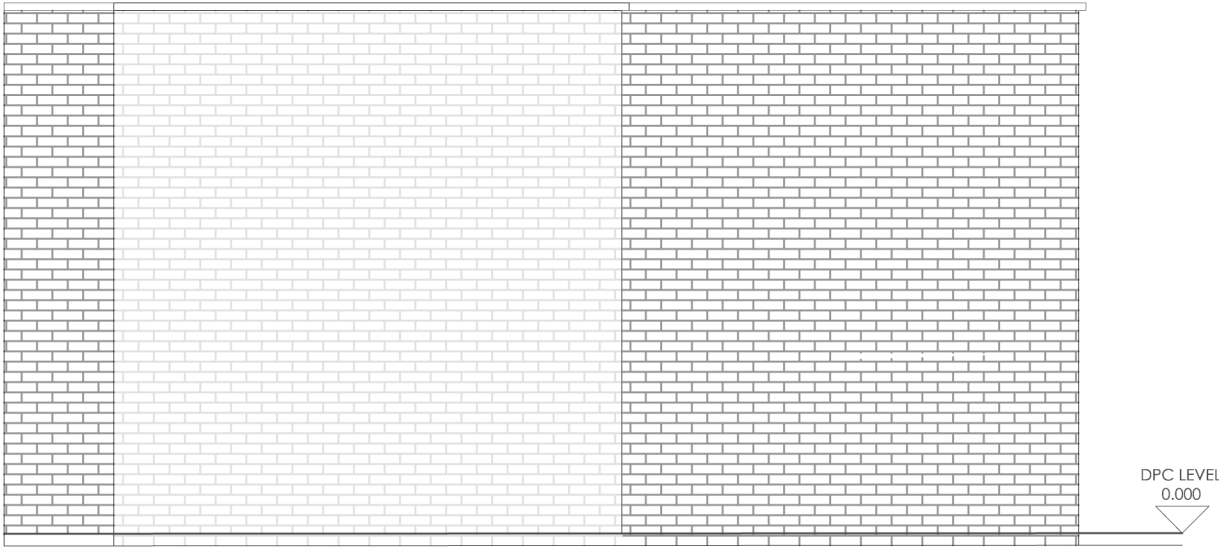

PROPOSED VIEW FROM NEIGHBOURING PROPERTY
SCALE 1:50

CONVERSION OF OUTER BUILDINGS
18 OSBOURNE STREET, RHOS

DRAWING TITLE
NEIGHBOURING VIEWS

DATE	SCALE @ A3	DRAWING NO.	REV
04/14	1:50	AP02	

DO NOT SCALE