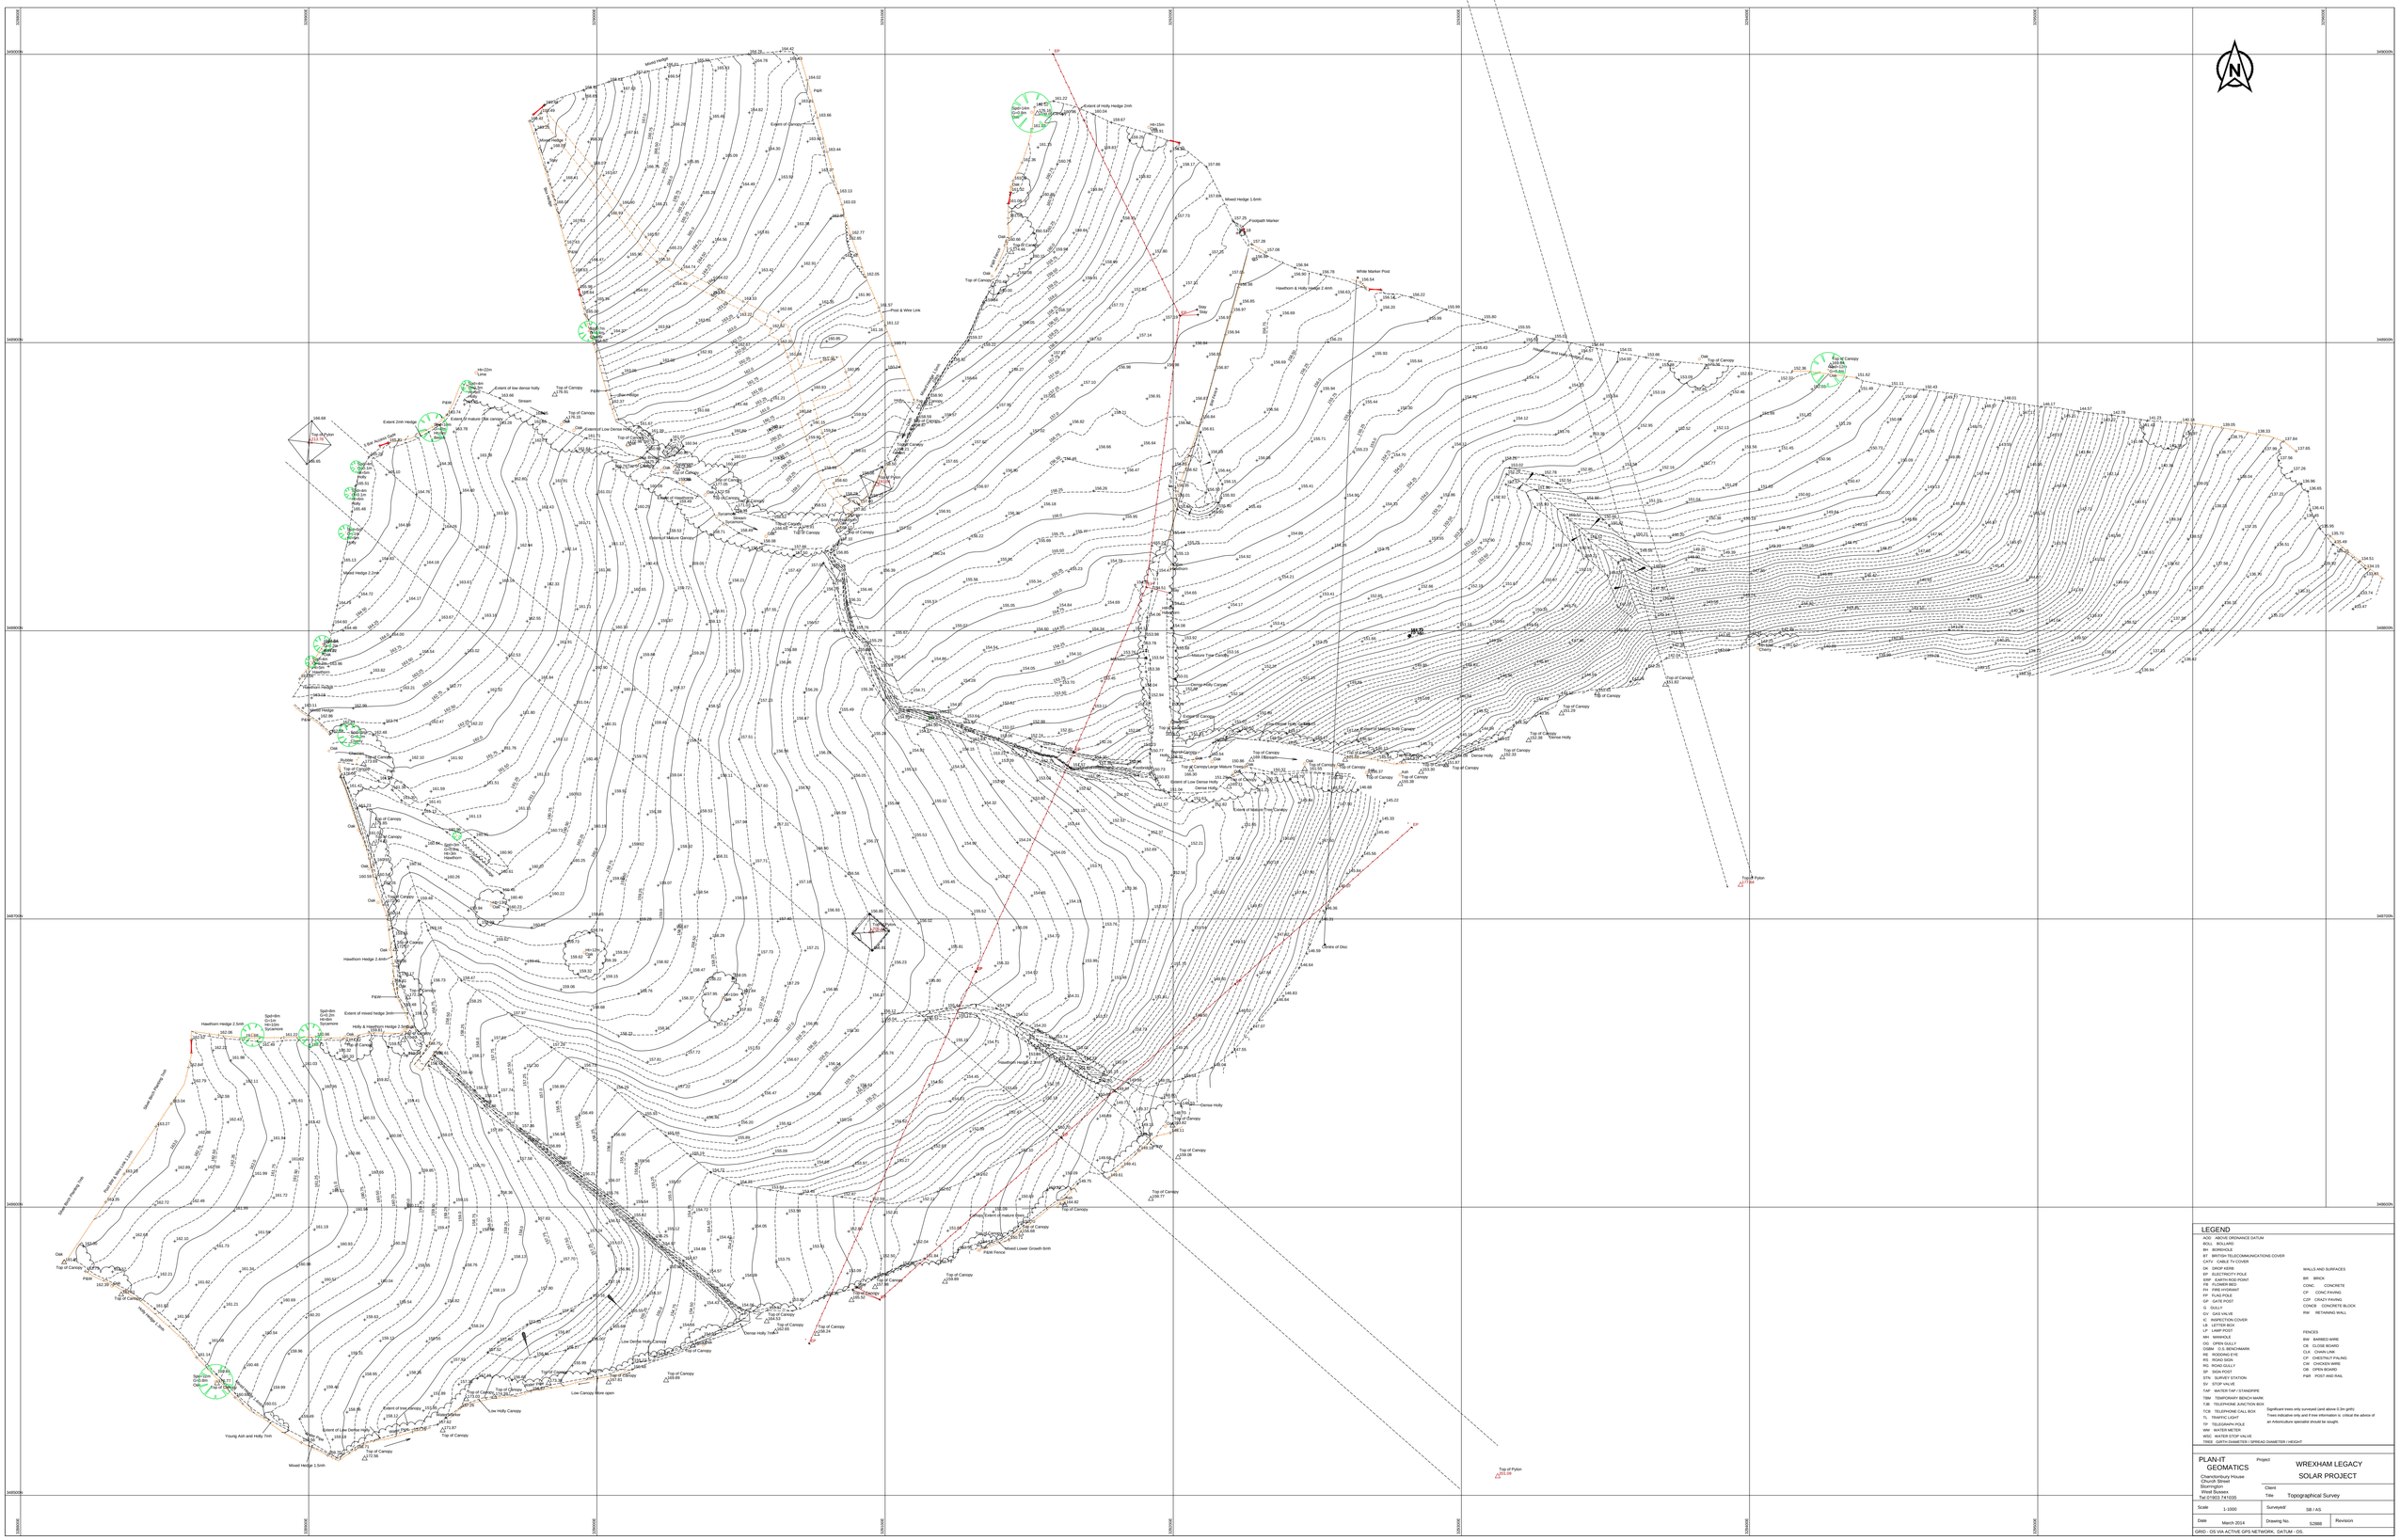
LEGEND
AOD ABOVE ORDNANCE DATUM
BOLL BOLLARD
BH BOREHOLE
BT BRITISH TELECOMMUNICATIONS COVER
CATV CABLE TV COVER
DK DROP KERB
EP ELECTRICITY POLE
FB FLOWER BED / PLANT POINT
FH FIRE HYDRANT
FP FLAG POLE
GP GATE POST
G GULLY
GV GAS VALVE
IC INSPECTION COVER
LB LETTER BOX
LP LAMP POST
MH MANHOLE
OG OPEN GULLY
OSBM O.S. BENCHMARK
RE RODDING EYE
RS ROAD SIGN
RG ROAD GULLY
SP SIGN POST
STN SURVEY STATION
SV STOP VALVE
TAP WATER TAP / STANDPIPE
TBM TEMPORARY BENCH MARK
TJB TELEPHONE JUNCTION BOX
TCB TELEPHONE CALL BOX
TL TRAFFIC LIGHT
TP TELEGRAPH POLE
WM WATER METER
WSC WATER STOP VALVE
TREE GIRTH DIAMETER / SPREAD DIAMETER / HEIGHT
WALLS AND SURFACES
BR BRICK
CONC CONCRETE
CP CONC PAVING
CCP CRAZY PAVING
CONCB CONCRETE BLOCK
RW RETAINING WALL
FENCES
BW BARBED WIRE
CB CLOSE BOARD
CL CHAIN LINK
CF CHESTNUT PALING
CW CHICKEN WIRE
OB OPEN BOARD
PWP POST AND RAIL
Significant trees only surveyed (and above 0.3m girth)
Trees indicative only and if tree information is critical the advice of an Arboriculture specialist should be sought.
PLAN-IT GEOMATICS
Charlotteburry Phouse
Church Street
Storrington
West Sussex
Tel 01903 741035
Project
WREXHAM LEGACY SOLAR PROJECT
Client
Title Topographical Survey
Scale 1-1000
Surveyed SB / AS
Date March 2014
Drawing No. 52888
Revision
GRID - OS VIA ACTIVE GPS NETWORK, DATUM - OS.