


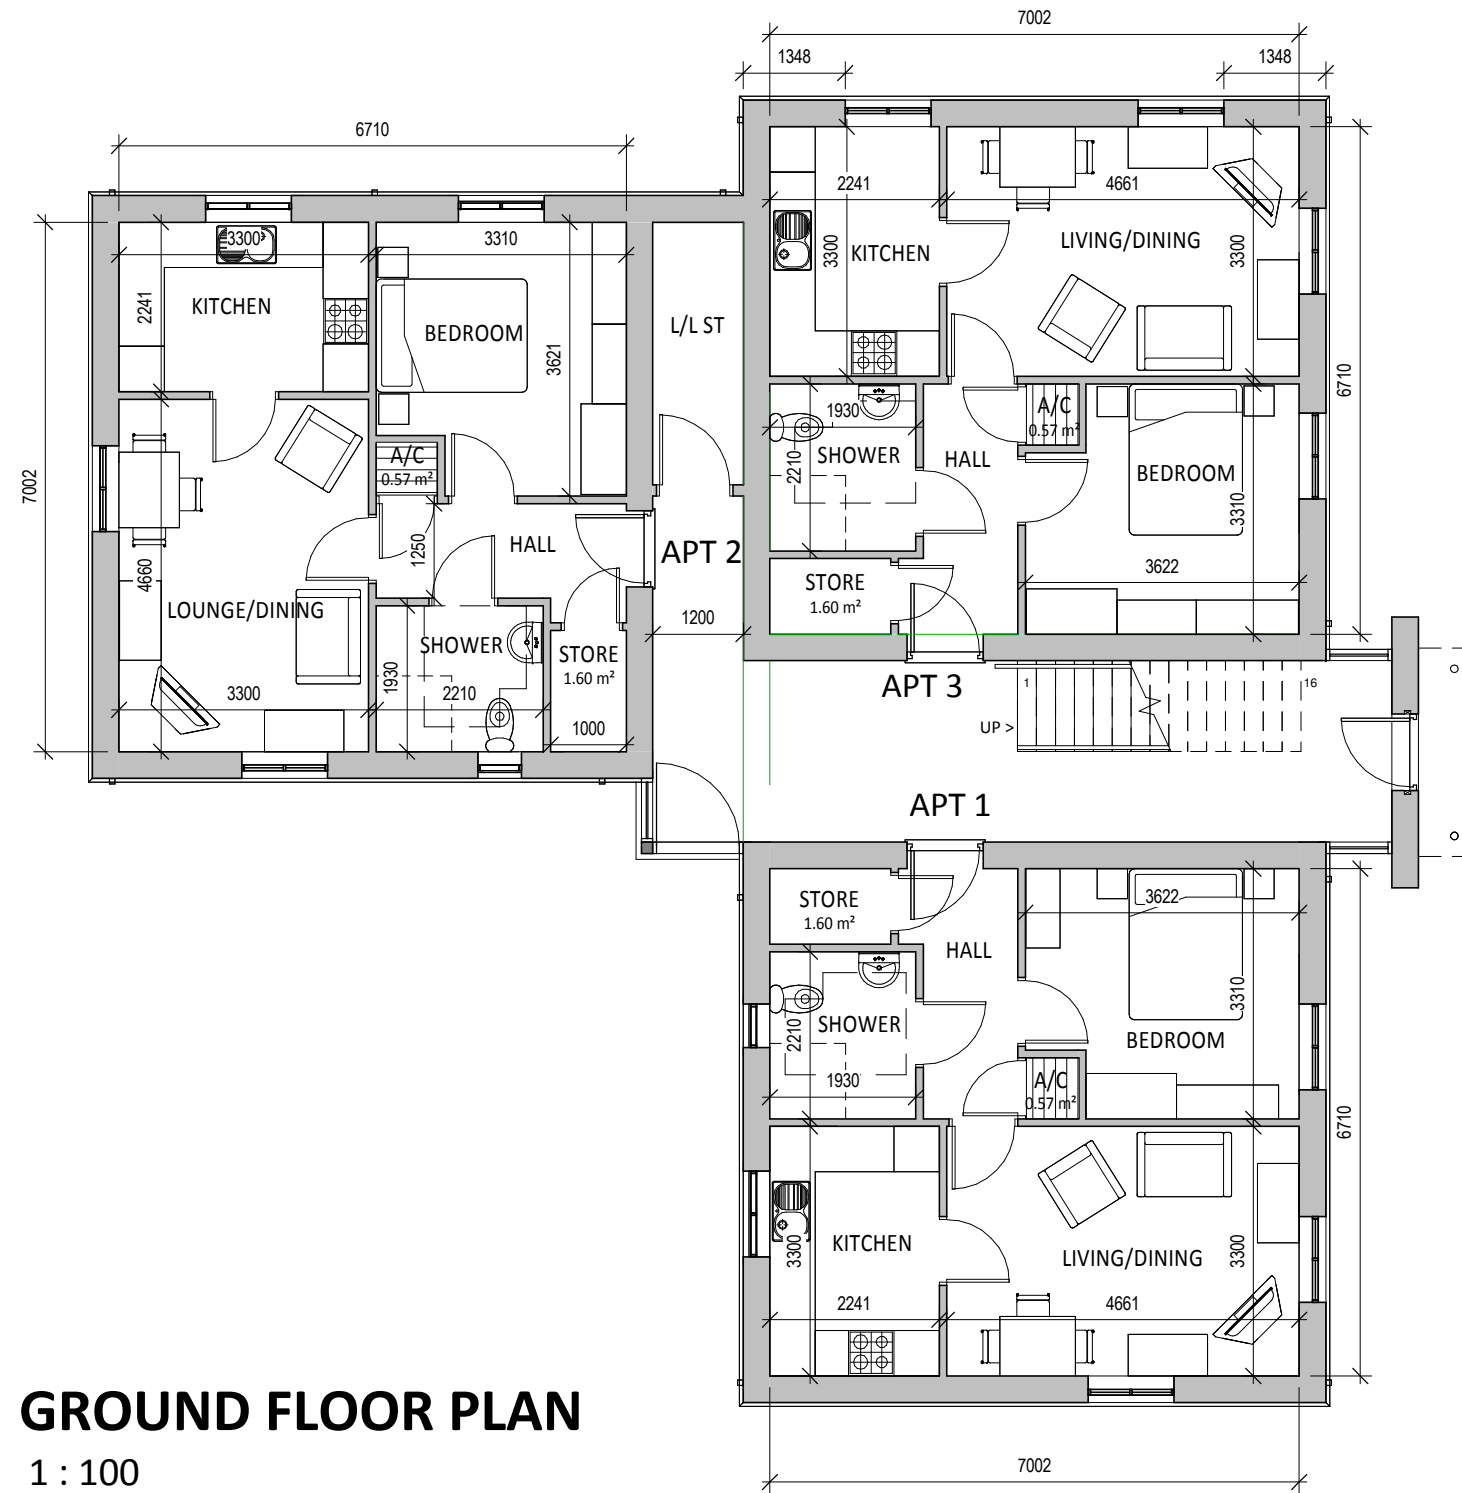

GROUND FLOOR PLAN
1 : 100

Number

C830.10C

A3

NOTES:

THIS DRAWING IS THE COPYRIGHT OF AINSLEY GOMMON ARCHITECTS. DO NOT SCALE FROM THIS DRAWING. WORK TO FIGURED DIMENSIONS ONLY. CHECK ALL DIMENSIONS ON SITE. ANY DISCREPANCIES TO BE NOTIFIED TO THE ARCHITECT.

GF PLAN

APT 1

47.0 m²

APT 2

47.0 m²

APT 3

47.0 m²

FF PLAN

APT 4

47.0 m²

APT 5

47.0 m²

APT 6

51.5 m²

SF PLAN

APT 7

47.0 m²

APT 8

47.0 m²

C	WINDOW/DORMER AMENDED AS PLANNER COMMENTS	10/01/14	MG
B	ROOF LOWERED AS PLANNING COMMENTS, WINDOWS REVISITED, DORMERS ADDED	07/01/14	MG
A	REDESIGNED AS PLANNERS COMMENTS	20/12/13	MG

REV	DESCRIPTION	DATE	BY
-----	-------------	------	----

Job

MAELOR PLACE,
RUABON
for WWAH

Drg

APARTMENT PLANS
GROUND FLOOR (1-3)

Number

C830.10C

Scale

1 : 100

Date

06/11/13

Drawn

AH/MG

(Checked)

SV

Ainsley Gommon

architecture . urban design

THE OLD POLICE STATION, 15 GLYNNE WAY, HAWARDEN CH5 3NS

Tel: 01244 537100 Fax: 01244 537767 wales@ainsleygommonarchitects.co.uk

Ainsley Gommon Architects Ltd. Registered in England & Wales No.4187948.

Registered Office: 1 Price Street, Hamilton Square, Birkenhead CH41 6JN

www.ainsleygommonarchitects.co.uk