



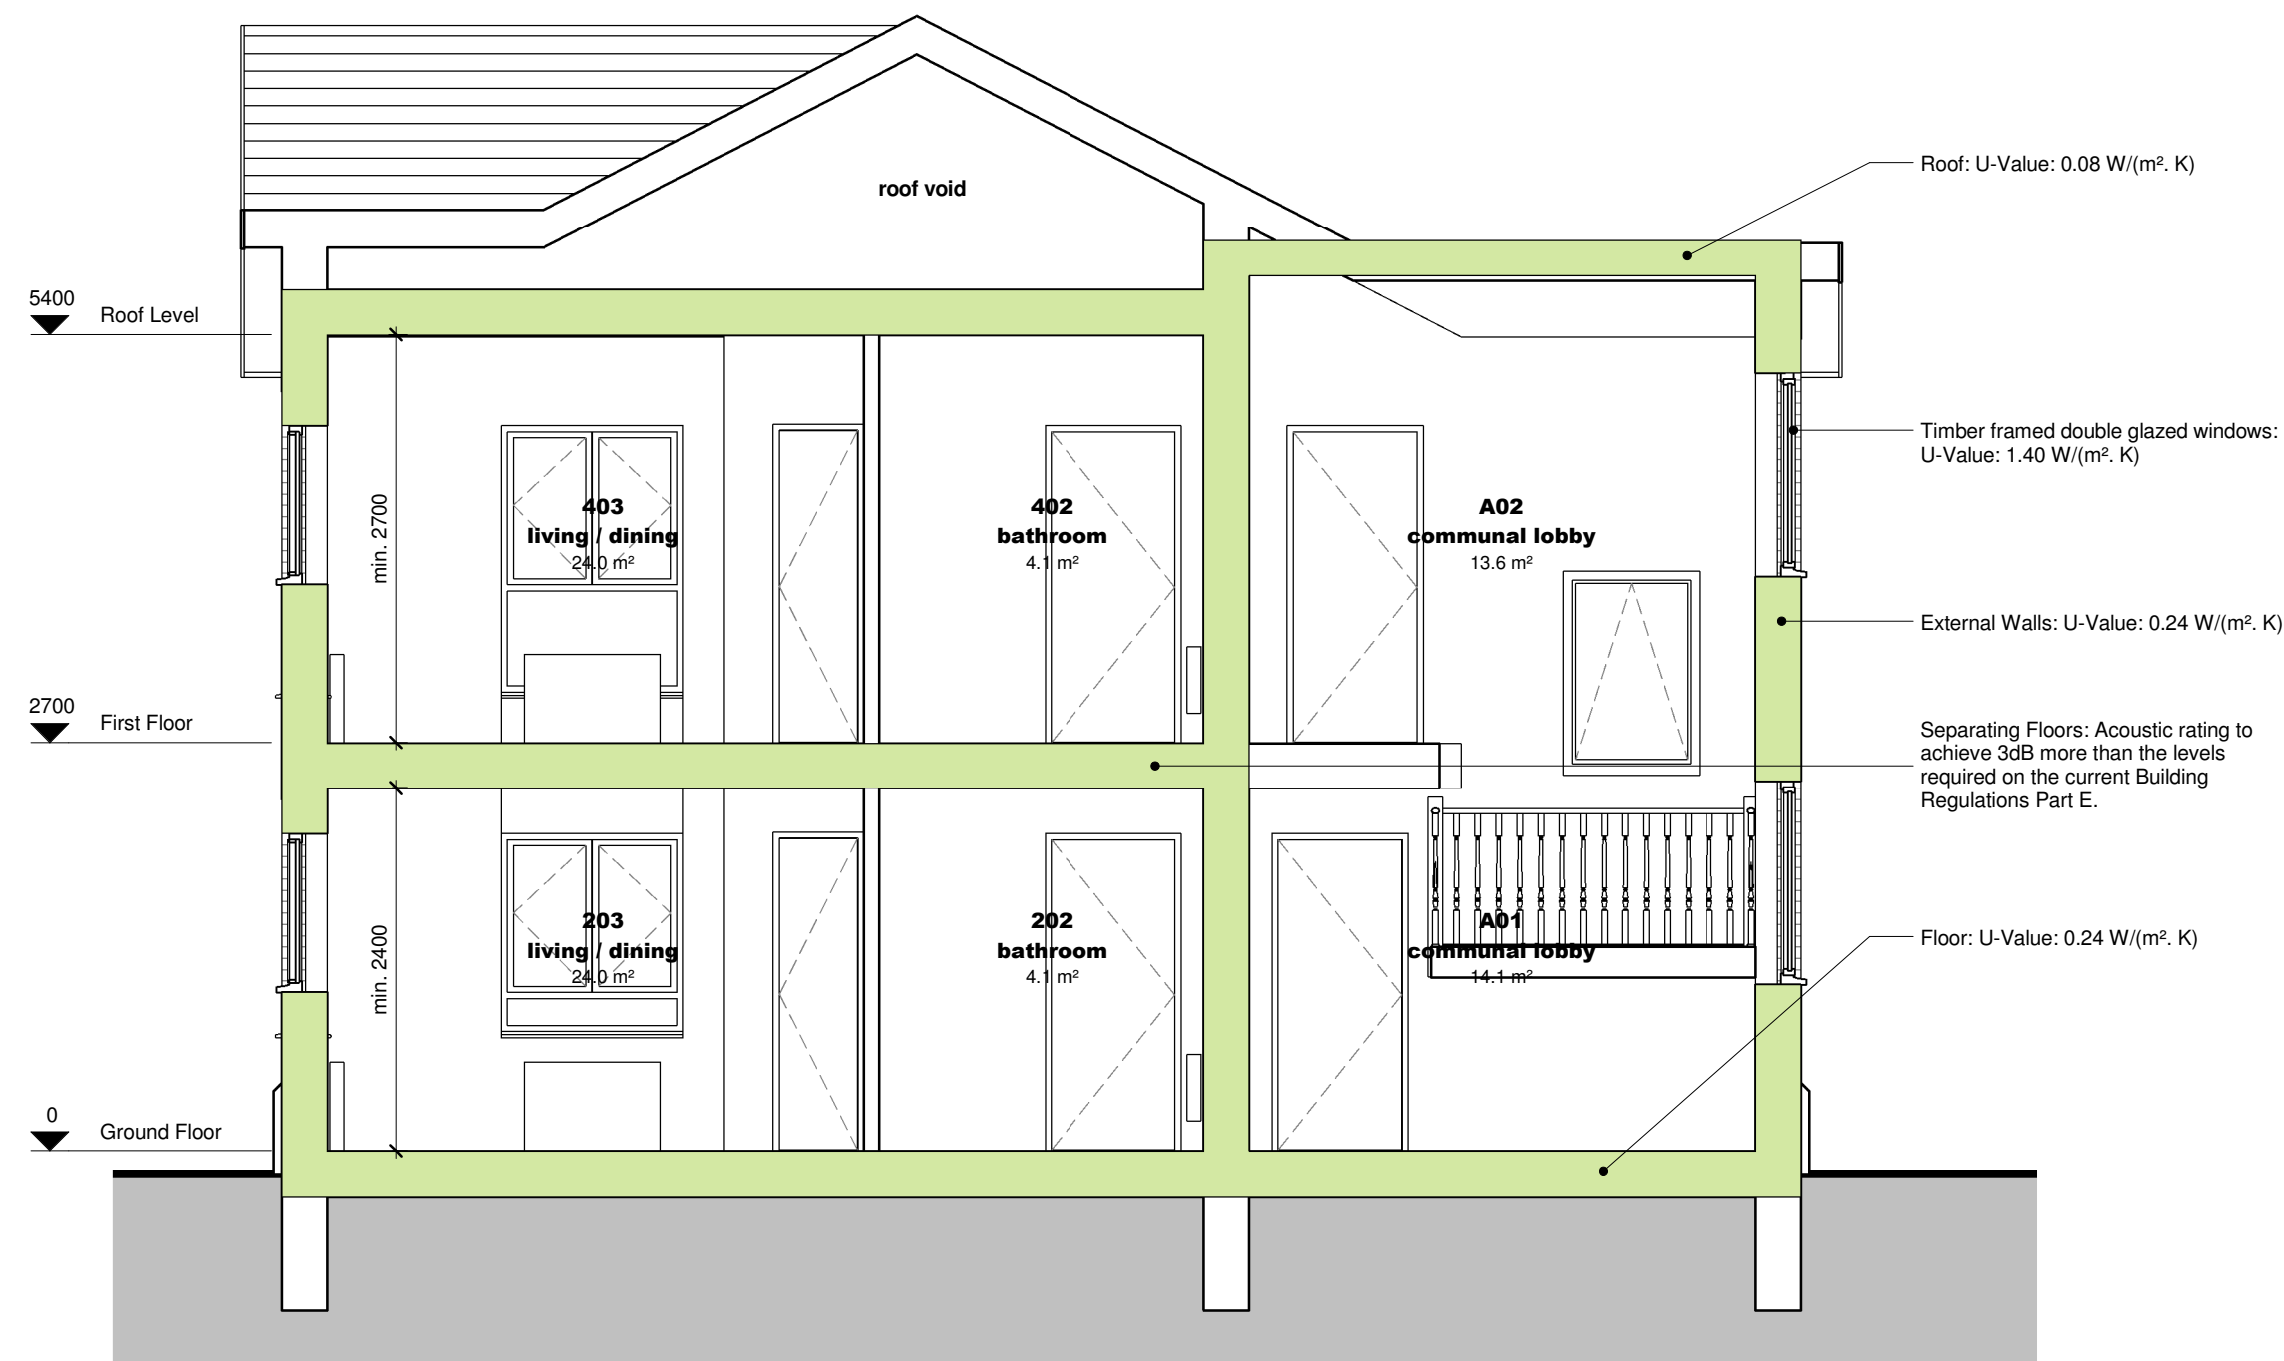

**Typical Section**  
Scale: 1 : 50

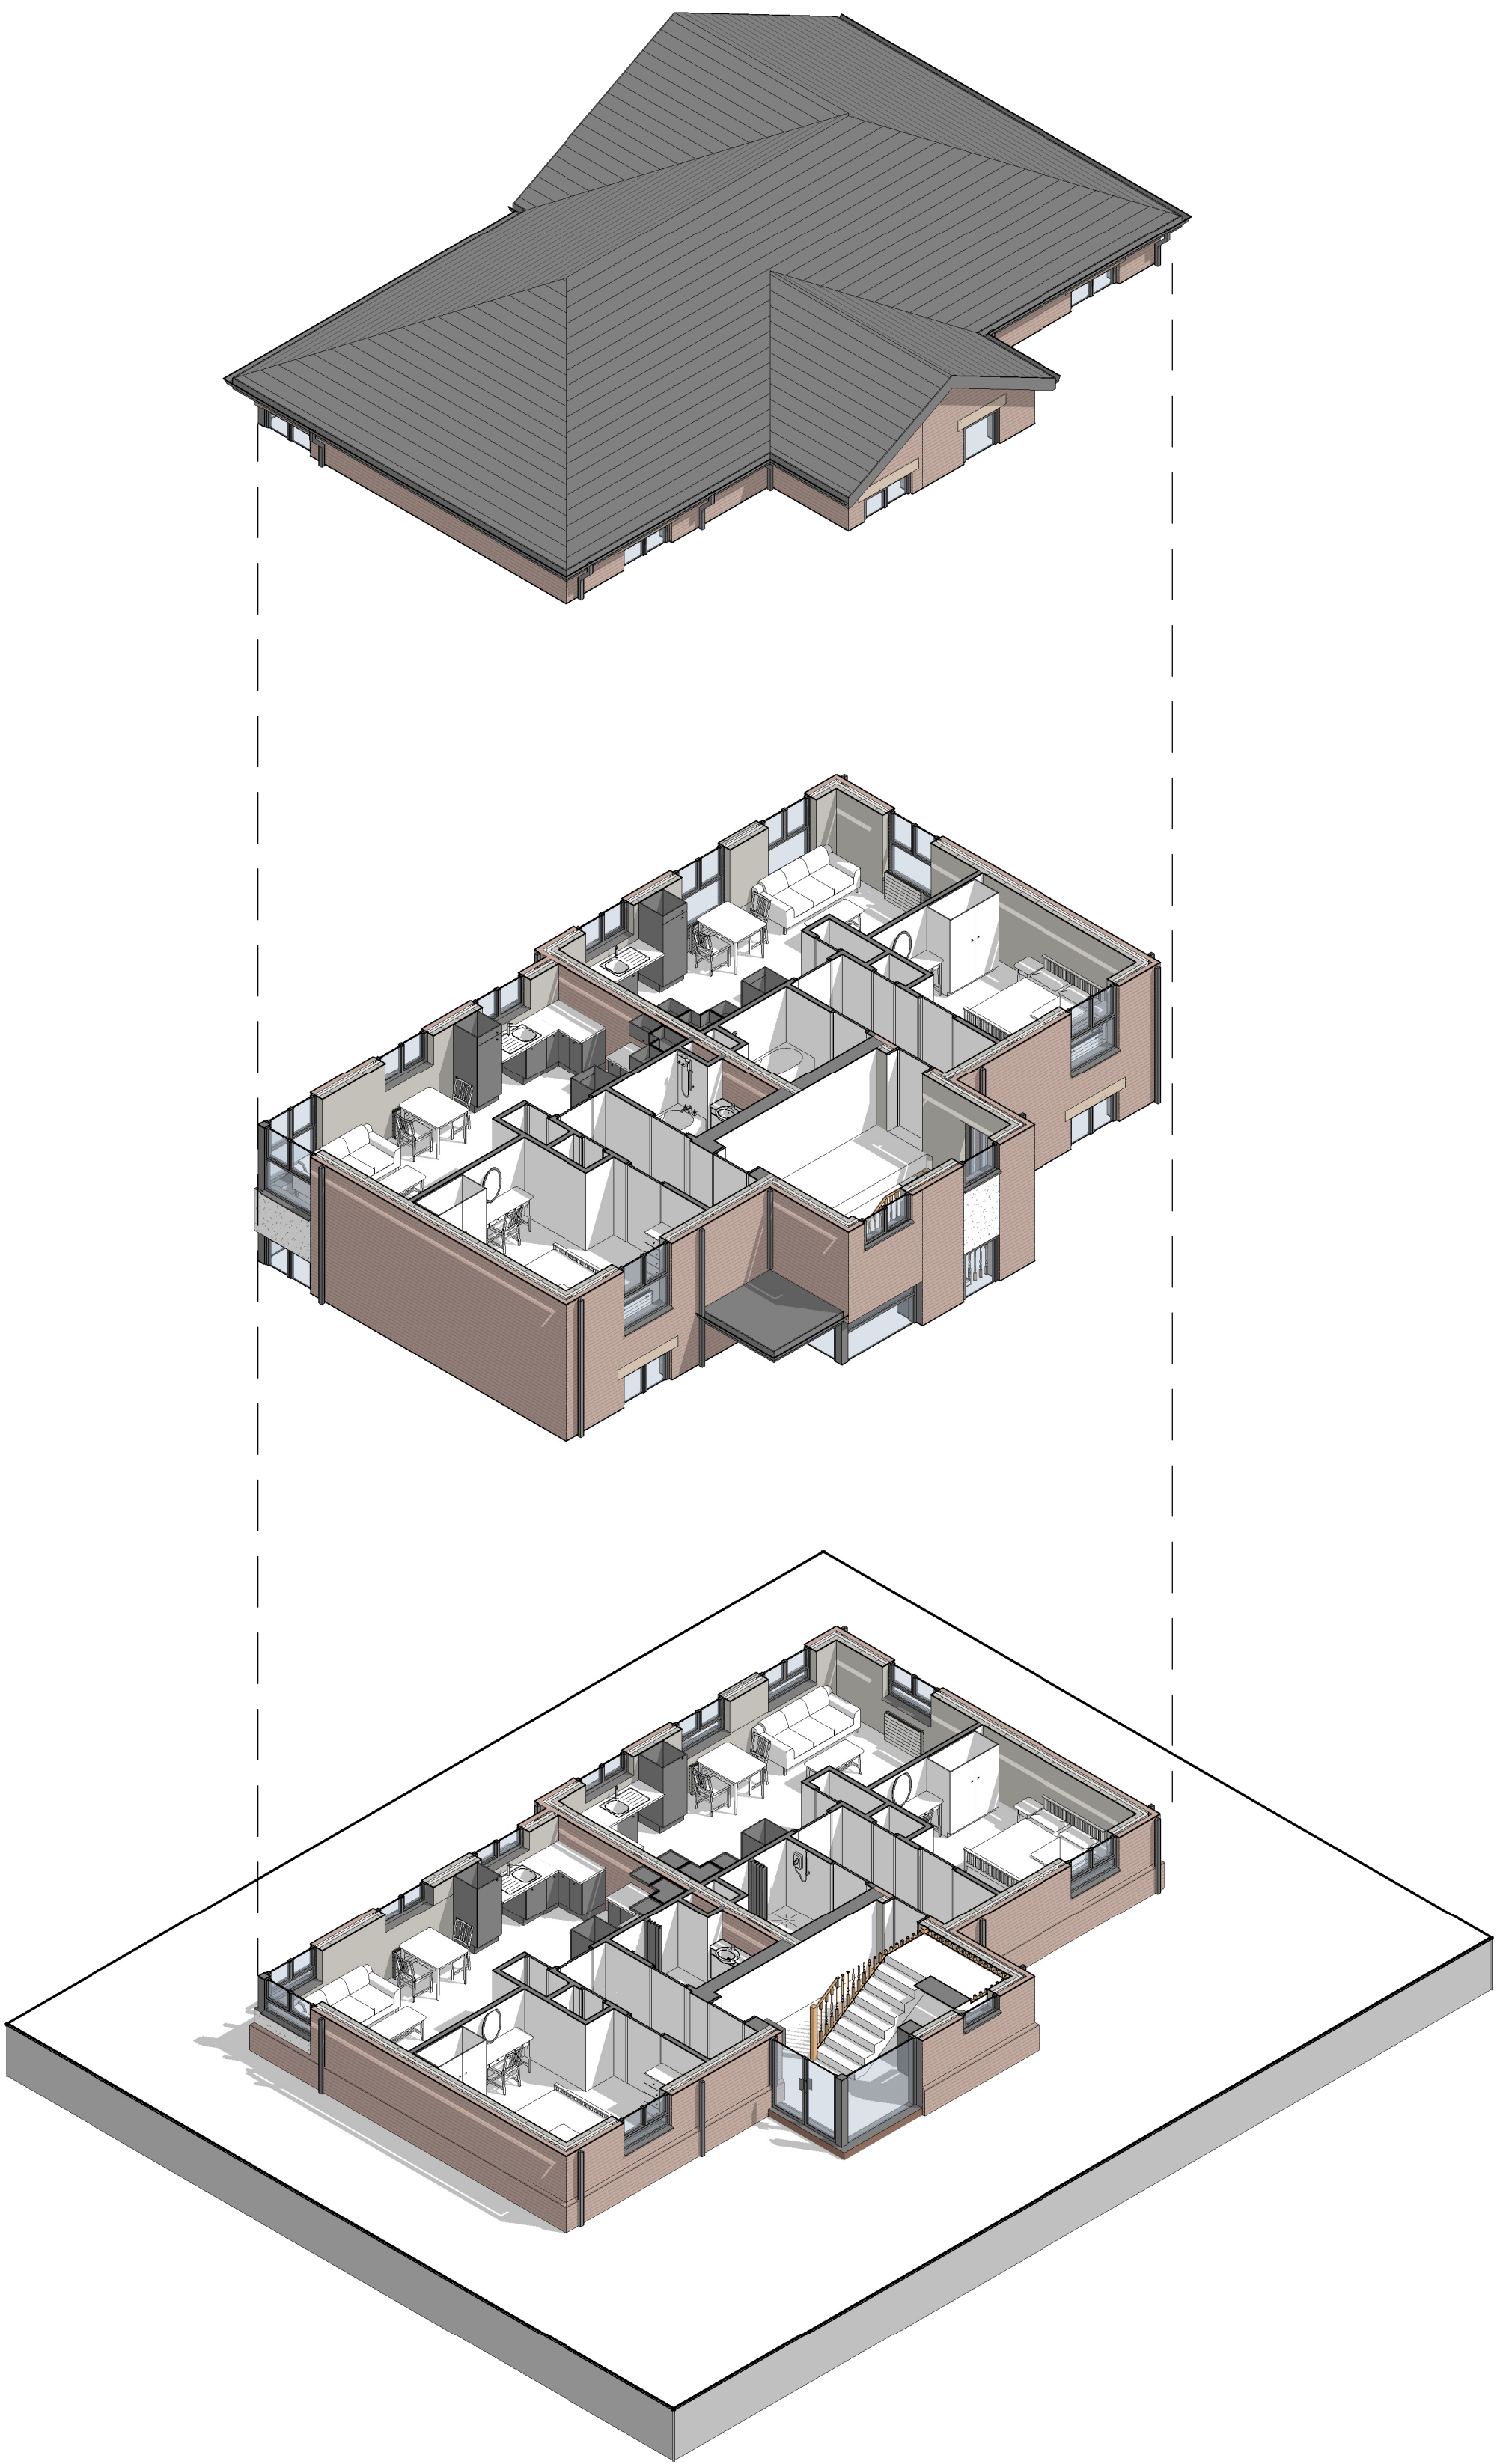

**Exploded Axon**



VISUAL SCALE 1:50 @ A1

|      |                      |       |         |          |
|------|----------------------|-------|---------|----------|
| a    | Issued for Planning  | APL   | NM      | 14.03.14 |
| Rev. | Revision description | Drawn | Checked | Date     |

Project Status

**PLANNING PERMISSION**



Lovelock Mitchell Architects  
3 Stanley Street Chester CH1 2LS  
Tel +44 (0) 1244 404321  
Fax +44 (0) 1244 404340  
e-mail: admin@lovelockmitchell.com  
web: www.lovelockmitchell.com

Project  
Wales and West Housing - Acrefair,  
Whalleys Way 2 - LL14 3UH

Title  
1B2P Flats - Typical GA Section and  
3D Views as Proposed

|            |          |            |          |
|------------|----------|------------|----------|
| Scale @ A1 | Drawn By | Checked By | Date     |
| 1 : 50     | APL      | NM         | 16.10.13 |

|         |           |      |
|---------|-----------|------|
| Job No. | Sheet No. | Rev. |
| 1164    | 207       | a    |

Drawing Number