


ALL CONSTRUCTION MATERIALS SHALL COMPLY WITH WEBC STANDARDS AND WEBC RESIDENTIAL ROADS & KERBS CONSTRUCTION SPECIFICATION

ALL CONSTRUCTION MATERIALS SHALL BE SAVED AND TESTED IN ACCORDANCE WITH WEBC RESIDENTIAL ROADS & KERBS - APPENDIX D MINIMUM CONSTRUCTION SPECIFICATION

THE PROPOSED ROAD MARKINGS SHALL COMPLY WITH THE WEBC RESIDENTIAL ROADS & KERBS - APPENDIX D MINIMUM CONSTRUCTION SPECIFICATION (TRAFFIC SIGNS MANUAL (ROAD MARKINGS) 2002)

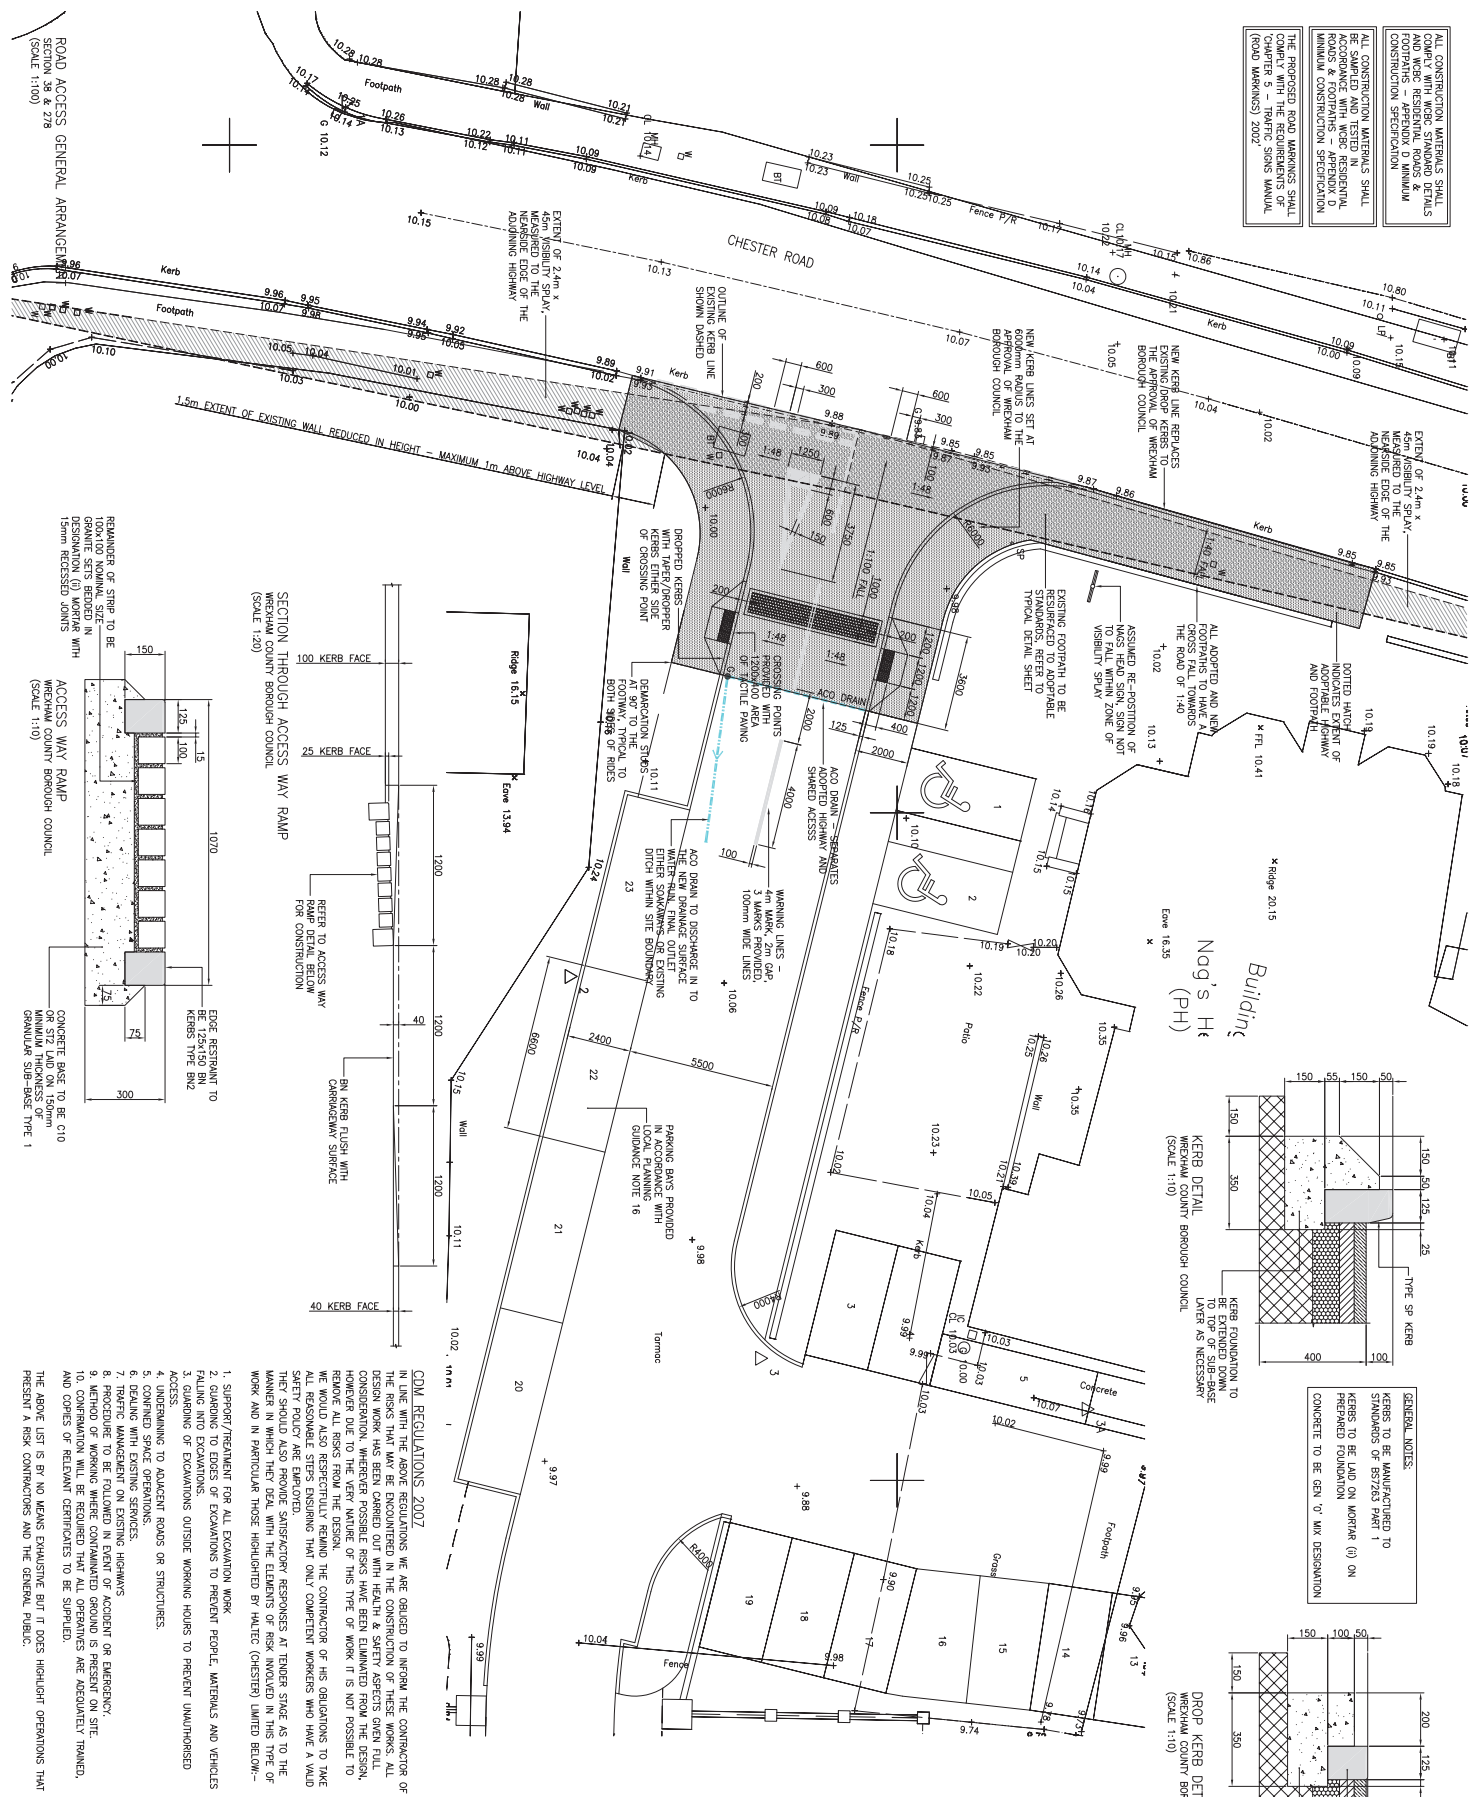

Project DARLANDS COURT CHESTER		Client BLUEOAK ESTATES																					
Drawing Title SECTION 38/278 AGREEMENT GENERAL ARRANGEMENT		Revision <table border="1"> <tr> <th>Rev.</th> <th>Date</th> <th>By</th> <th>CHK</th> <th>Details</th> </tr> <tr> <td>P1</td> <td>21.01.14</td> <td>JDH</td> <td>JDH</td> <td>ISSUED - WEBC COMMENTS</td> </tr> <tr> <td>P2</td> <td>08.01.14</td> <td>JDH</td> <td>JDH</td> <td>ISSUED - WEBC COMMENTS</td> </tr> <tr> <td>P3</td> <td>21.11.13</td> <td>JDH</td> <td>JDH</td> <td>PRELIMINARY DRAWING ISSUE</td> </tr> </table>		Rev.	Date	By	CHK	Details	P1	21.01.14	JDH	JDH	ISSUED - WEBC COMMENTS	P2	08.01.14	JDH	JDH	ISSUED - WEBC COMMENTS	P3	21.11.13	JDH	JDH	PRELIMINARY DRAWING ISSUE
Rev.	Date	By	CHK	Details																			
P1	21.01.14	JDH	JDH	ISSUED - WEBC COMMENTS																			
P2	08.01.14	JDH	JDH	ISSUED - WEBC COMMENTS																			
P3	21.11.13	JDH	JDH	PRELIMINARY DRAWING ISSUE																			
Drawing Scale AS SHOWN @ A1		Date NOV 13																					
Drawn JDH		Checked JDH																					
Purpose of Issue PRELIMINARY		Revision P3																					
Dwg No. GN0585-05		Revision P3																					

