
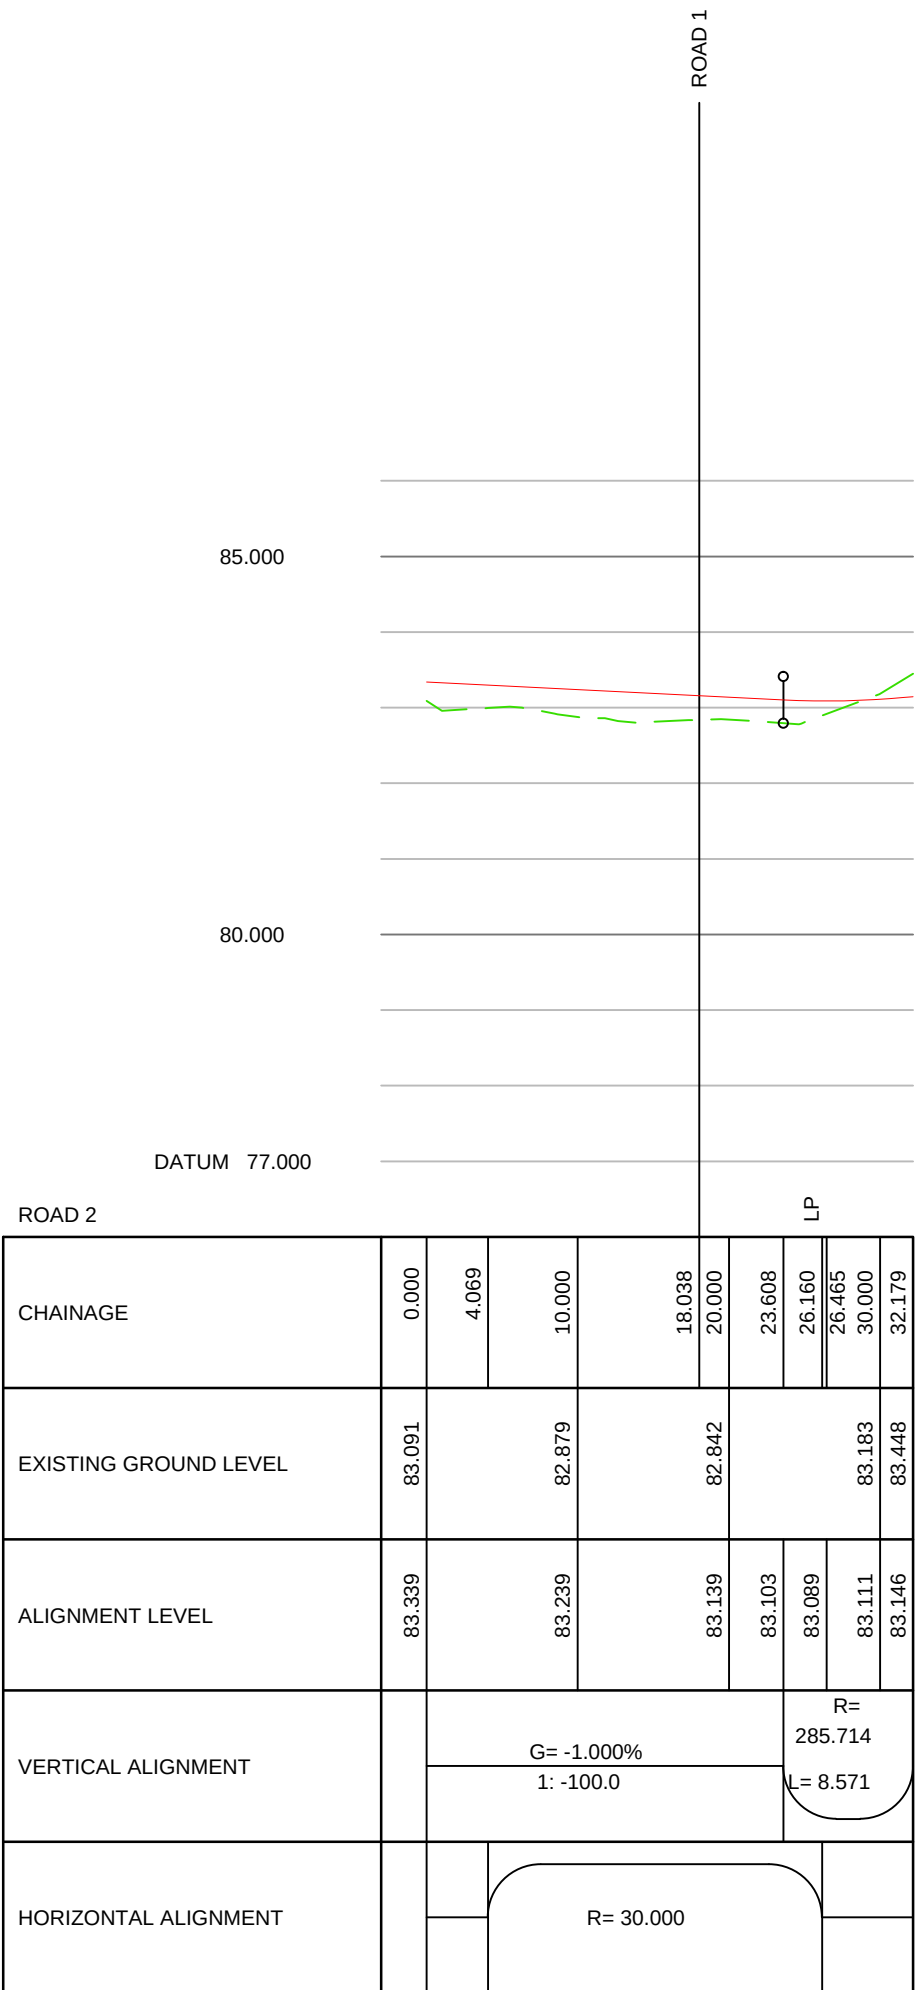


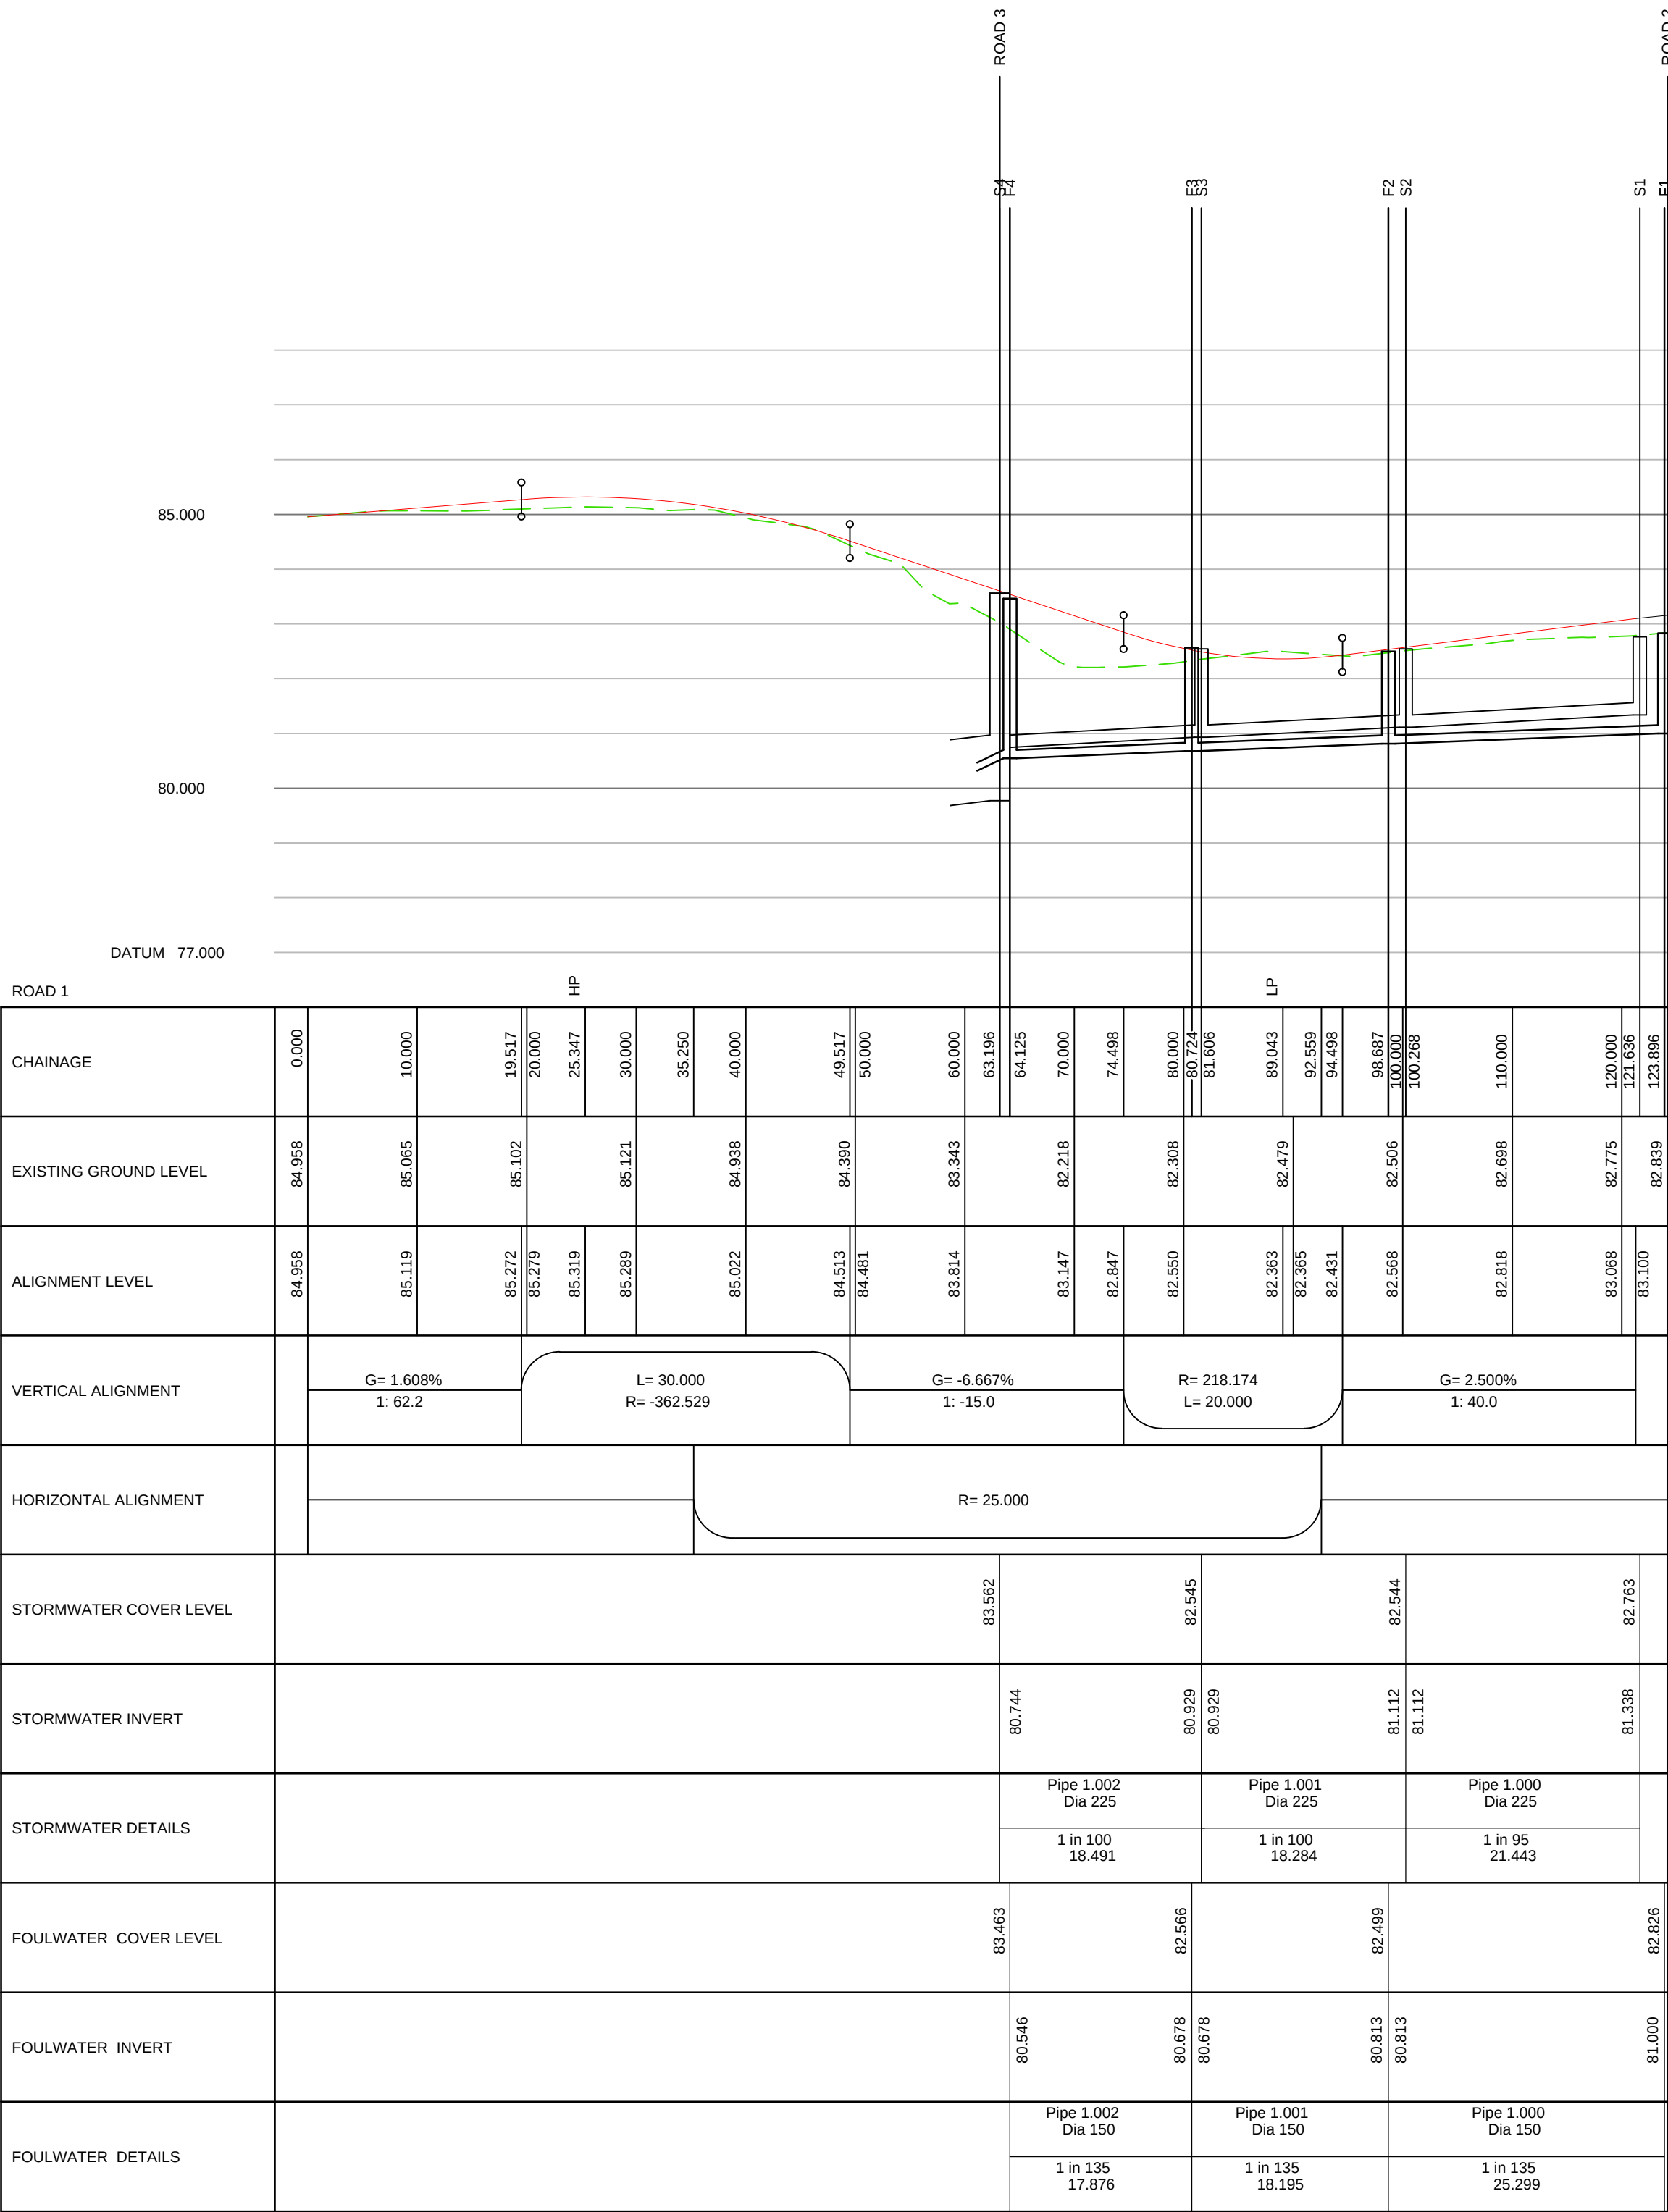

Revision	Details	By	Check	Date	Suffix
----------	---------	----	-------	------	--------

Drawing Number
J01195/A1/007

LAND AT NEWBRIDGE
BRITISH LEGION
FFORD KAYTON LL143RB

Drawing Title
**ROAD AND DRAINAGE
LONGITUDINAL SECTION
SHEET 1 OF 3**

Scale at A1 1:500	Detailed	Approved <i>James Mew</i>
Drawn NJC	Tech Chk JJM	Det Chk JJM
Date 29.29.2013		Revision 1

www.jnmengineering.co.uk
84 Lloyds Head, Jackfield
Ironbridge, TF8 7LZ.
Tel: 01952 885767
info@jnmengineering.co.uk
Company Registration Number: 05782540