


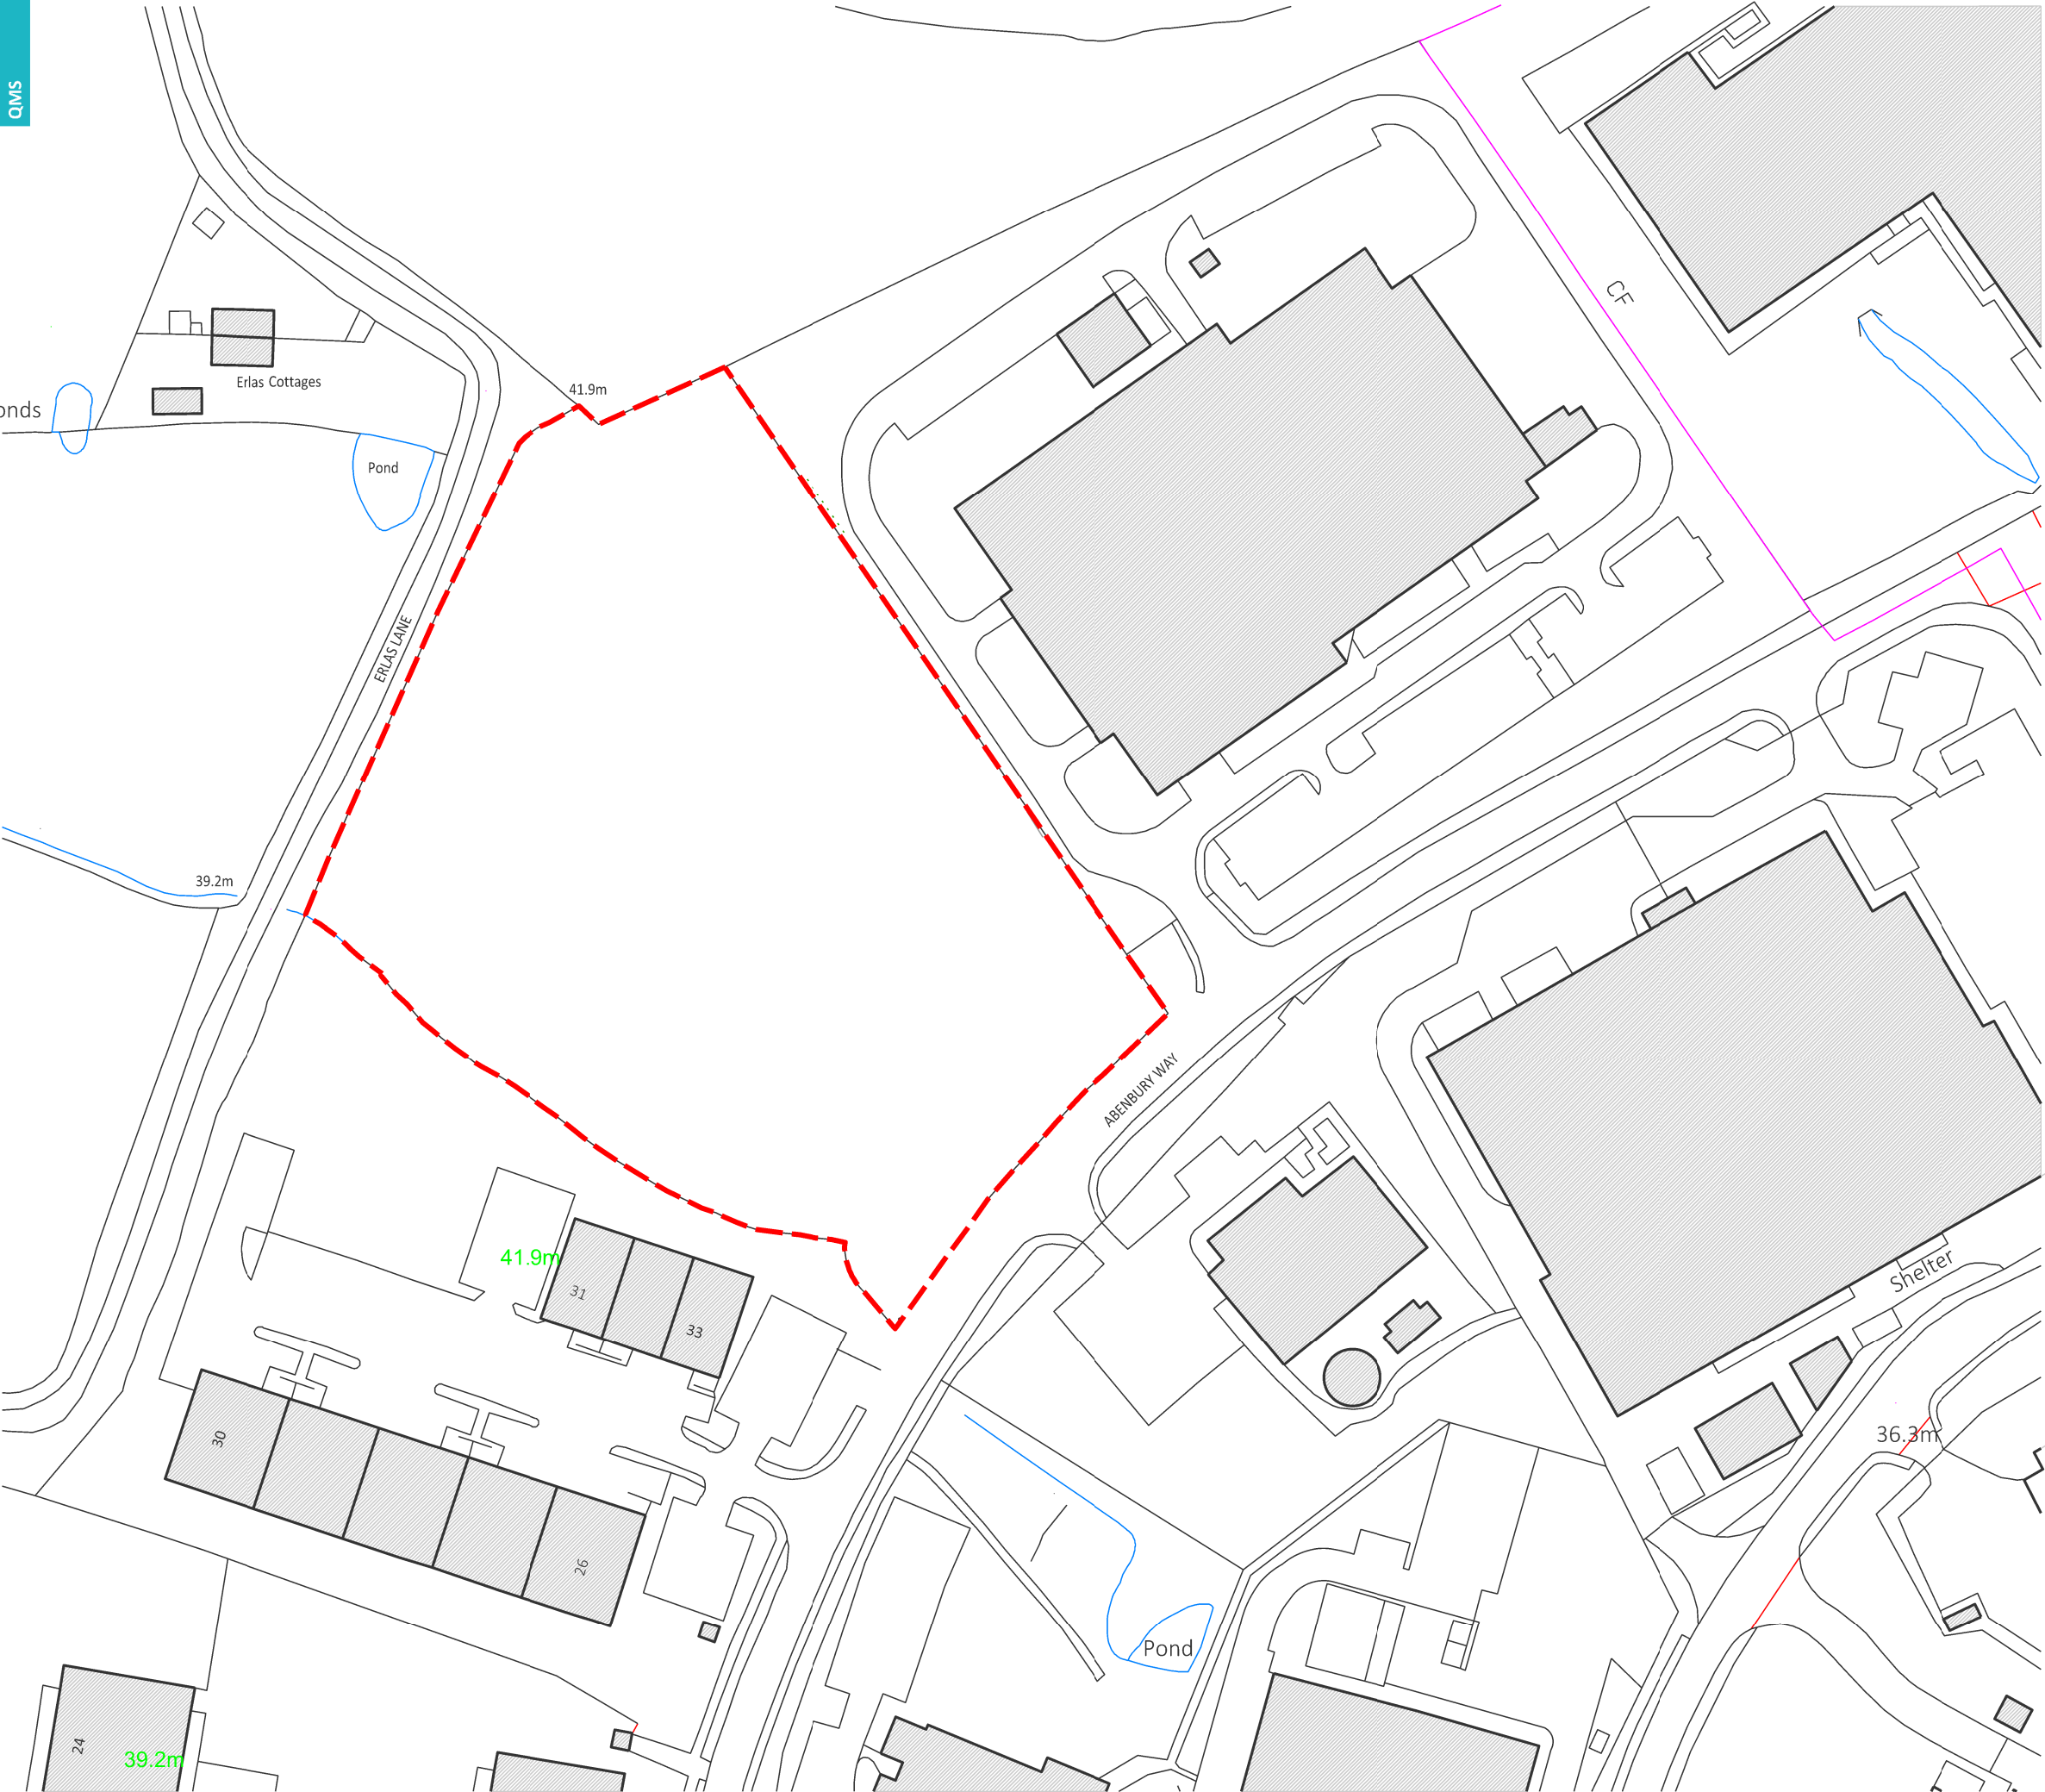

- General Notes
1. Contractor to verify all dimensions and check level datums on site
 2. All of the designs are the sole property of TACP Architects Ltd and may not be used without their written agreement
 3. All prints, specifications and their copyright are the property of TACP Architects Ltd
 4. Do not scale off drawings
 5. All dimensions shall be checked on site before commencement of shop drawings, manufacture and all discrepancies must be reported to TACP Architects Ltd

Risk Assessments

Revisions				
Rev	Date	Description	By	Check

Consultants

Client



Welsh Government
Llywodraeth Cymru
Welsh Government

Project Title
Wrexham Industrial Estate Plot C4

Drawing Title
Location Plan

Scale	Date	Drawn By	Checked By	Office
1:1250@A3		TS	MG	Wrexham
Job Number		Drawing Number		Revision
13004		LOC 01		

TACP Architects Ltd
27/29 Grosvenor Road
Wrexham
LL11 1DH
T: 01978 291161
F: 01978 351735
E: admin@tacparchitects.co.uk
www.tacparchitects.co.uk



Architecture • Interior Design • Healthcare Planning • Conservation • Masterplanning • Sustainable Design