



REVISIONS


LETTER	REVISION	DATE	BY
--------	----------	------	----

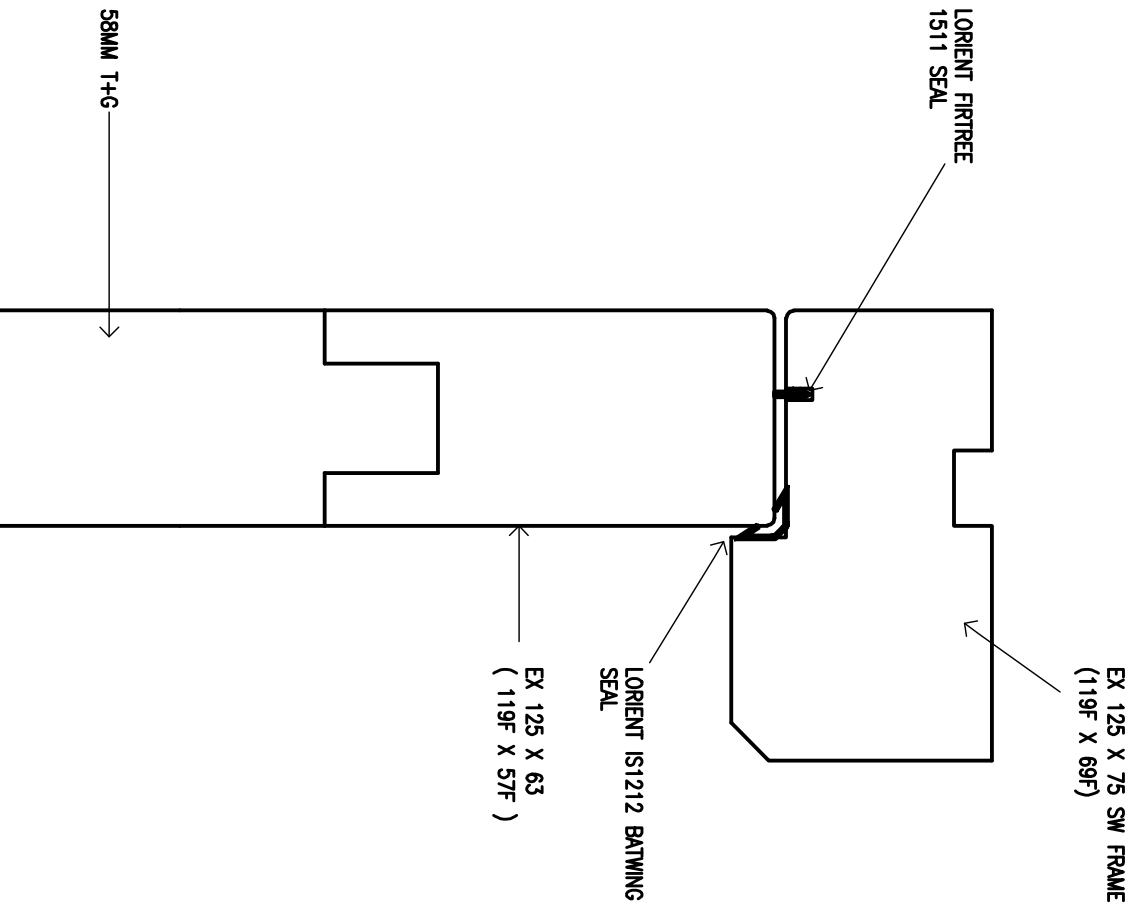


HEAD DETAIL 1:2

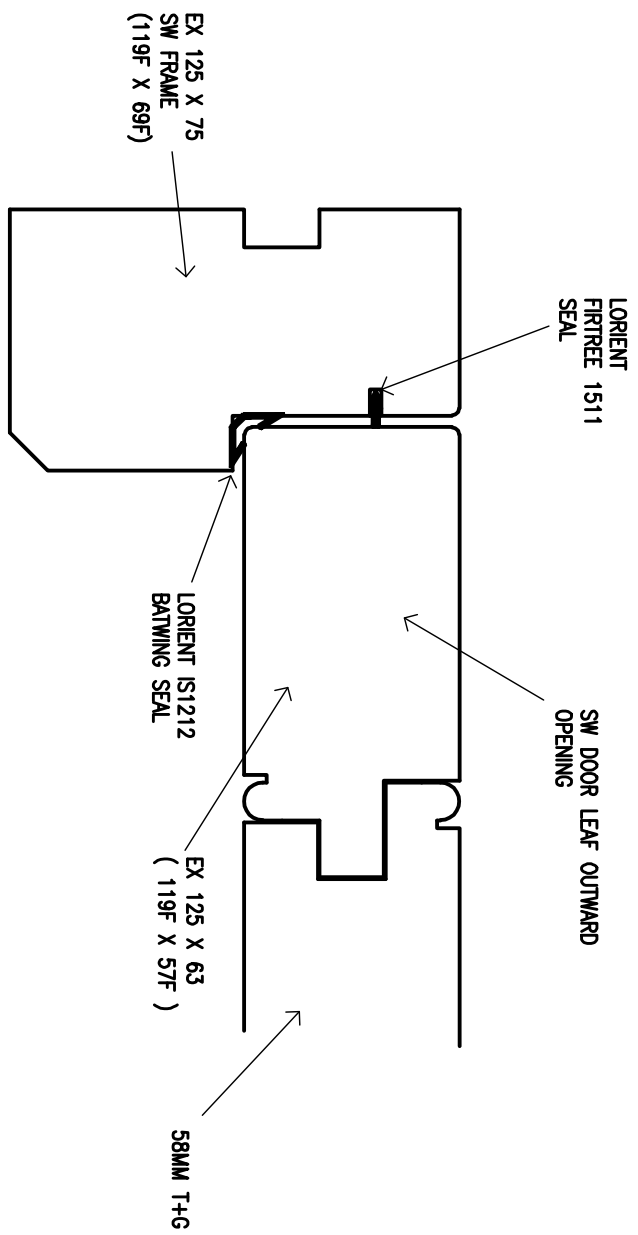


JAMB DETAIL 1:10

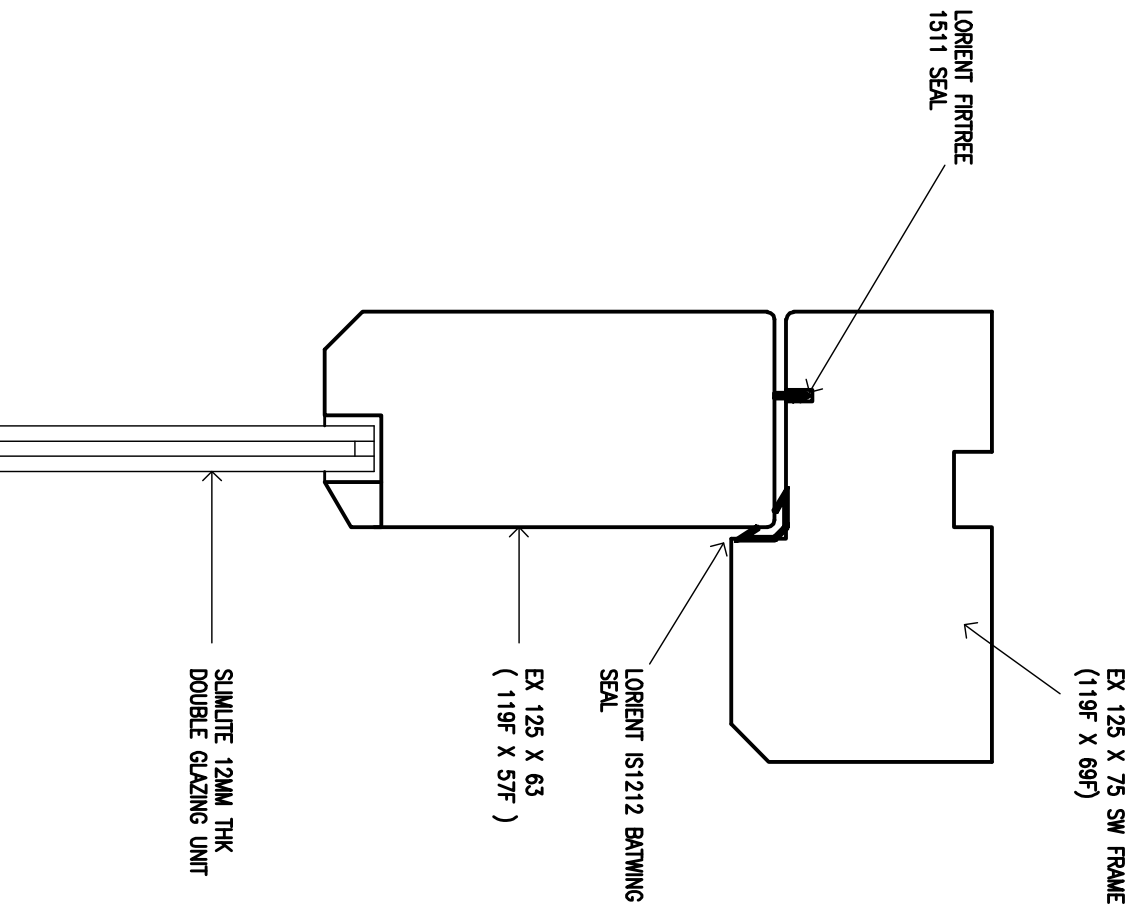


HEAD DETAIL 1:2

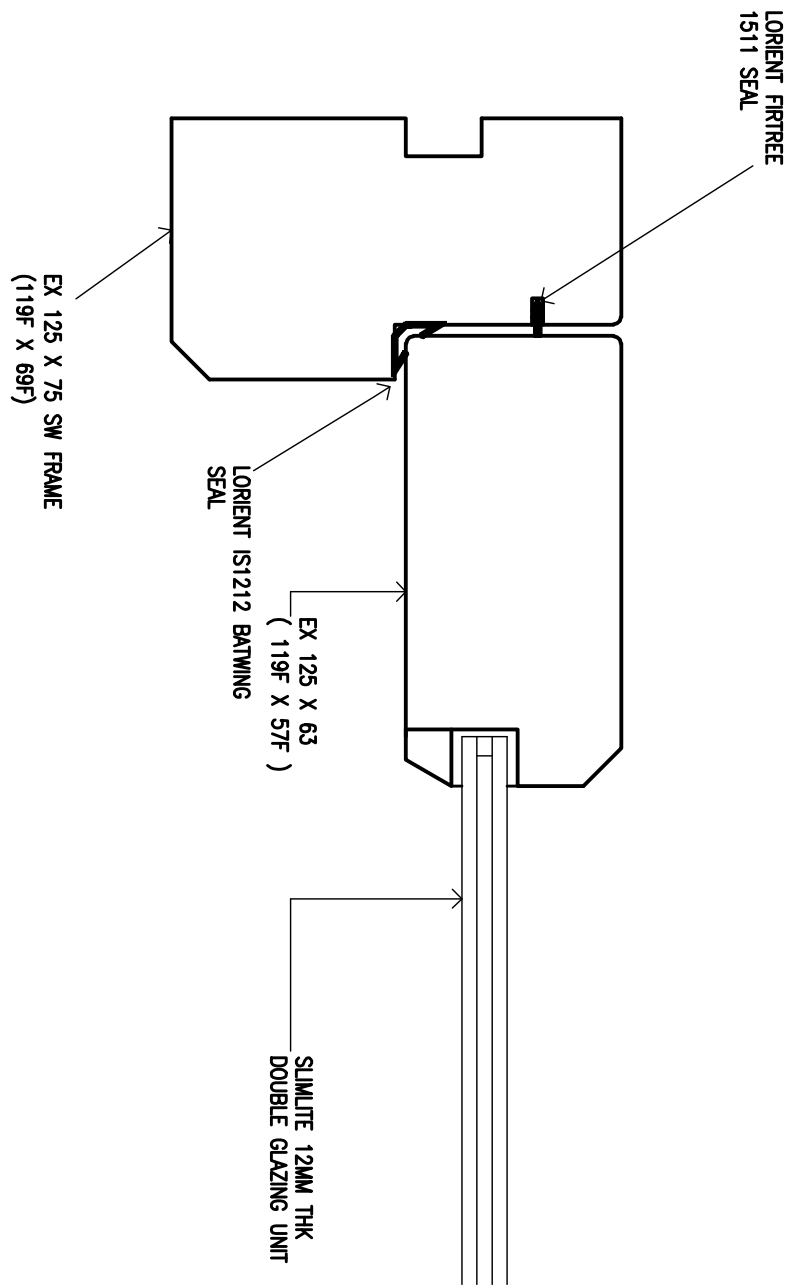


JAMB DETAIL 1:10

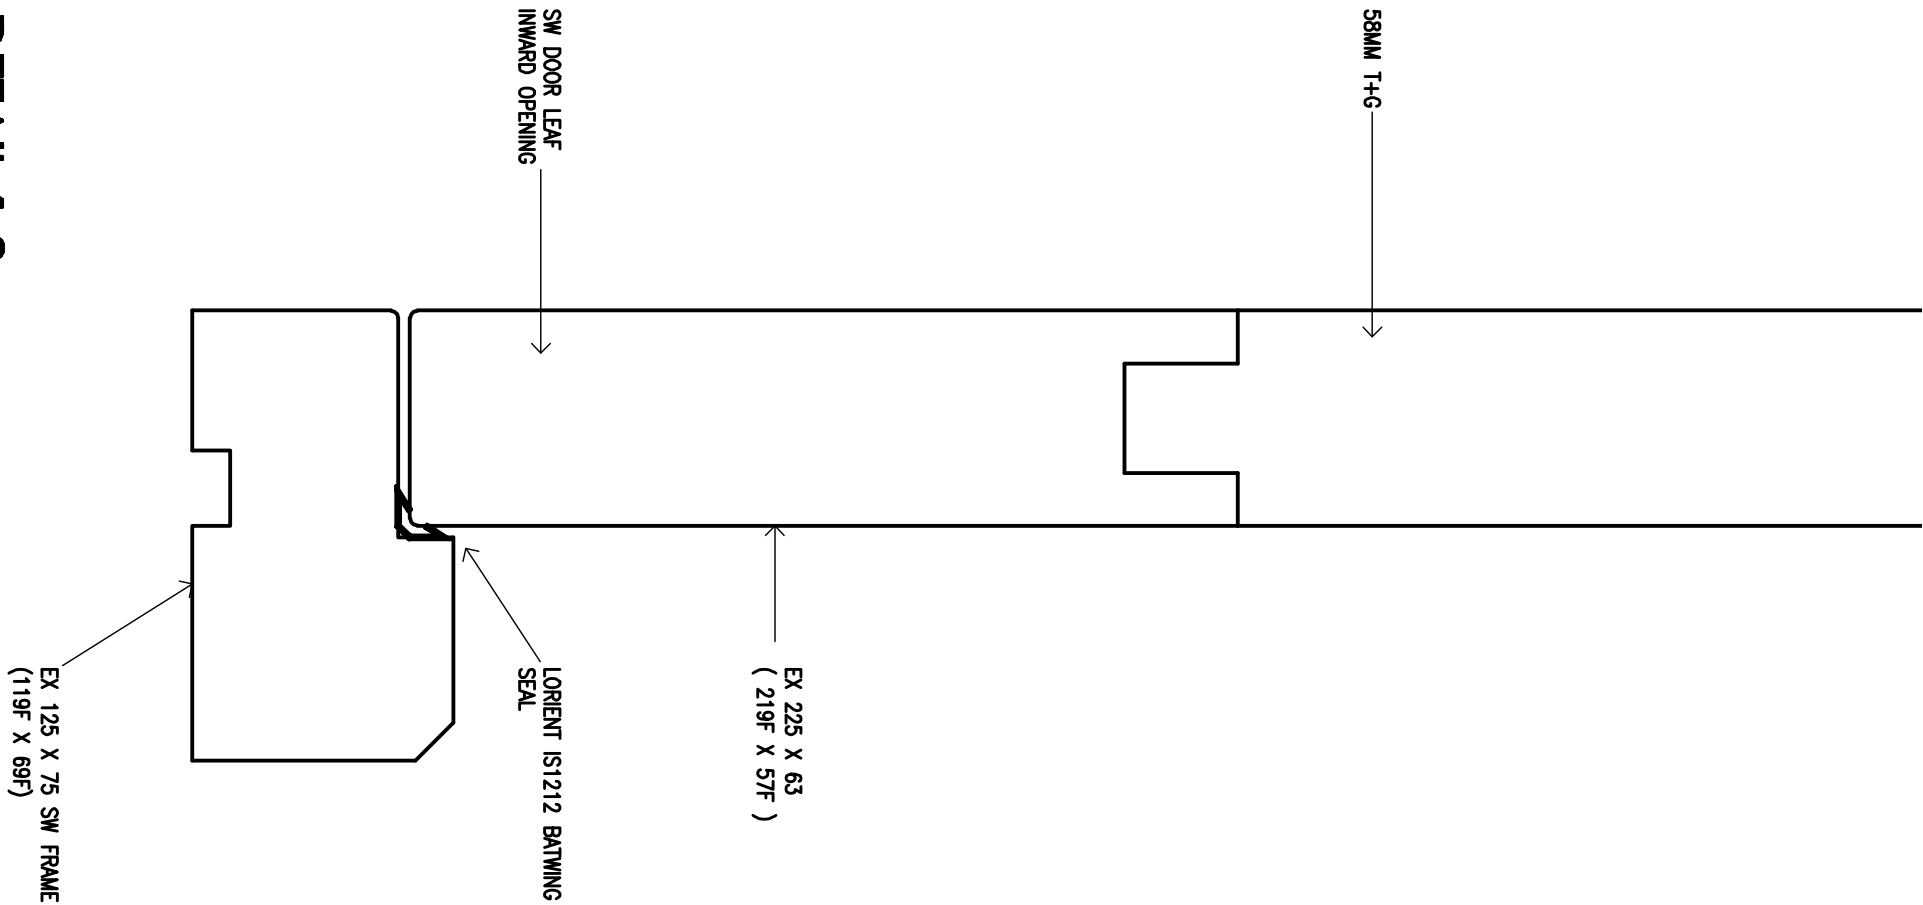


CIL DETAIL 1:2

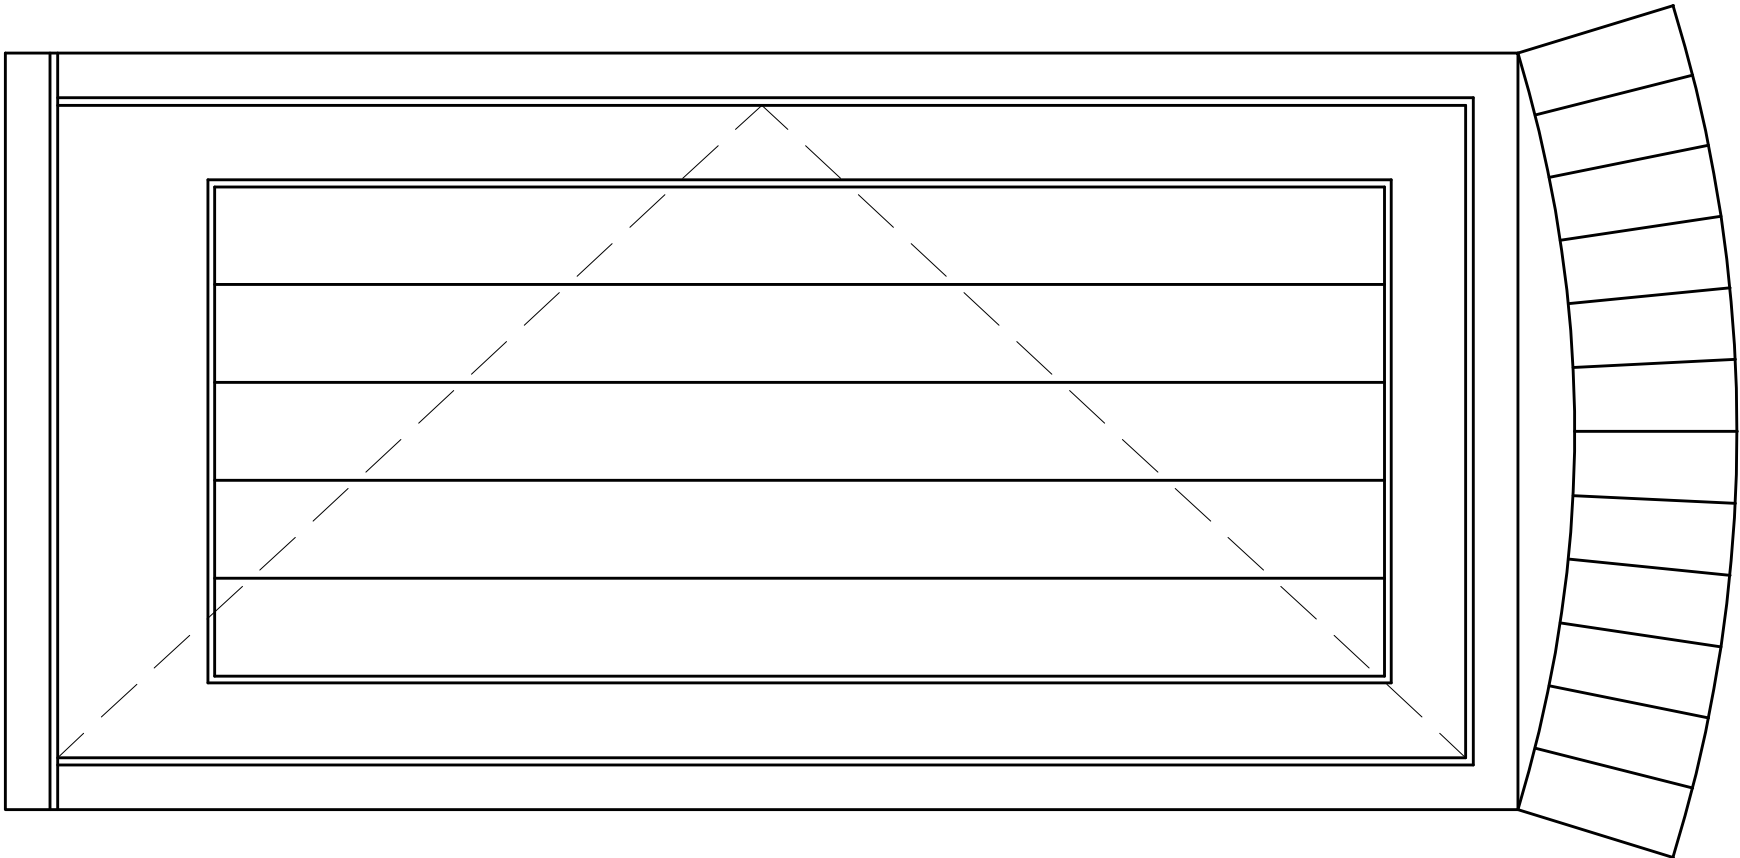

ELEVATION 1:10

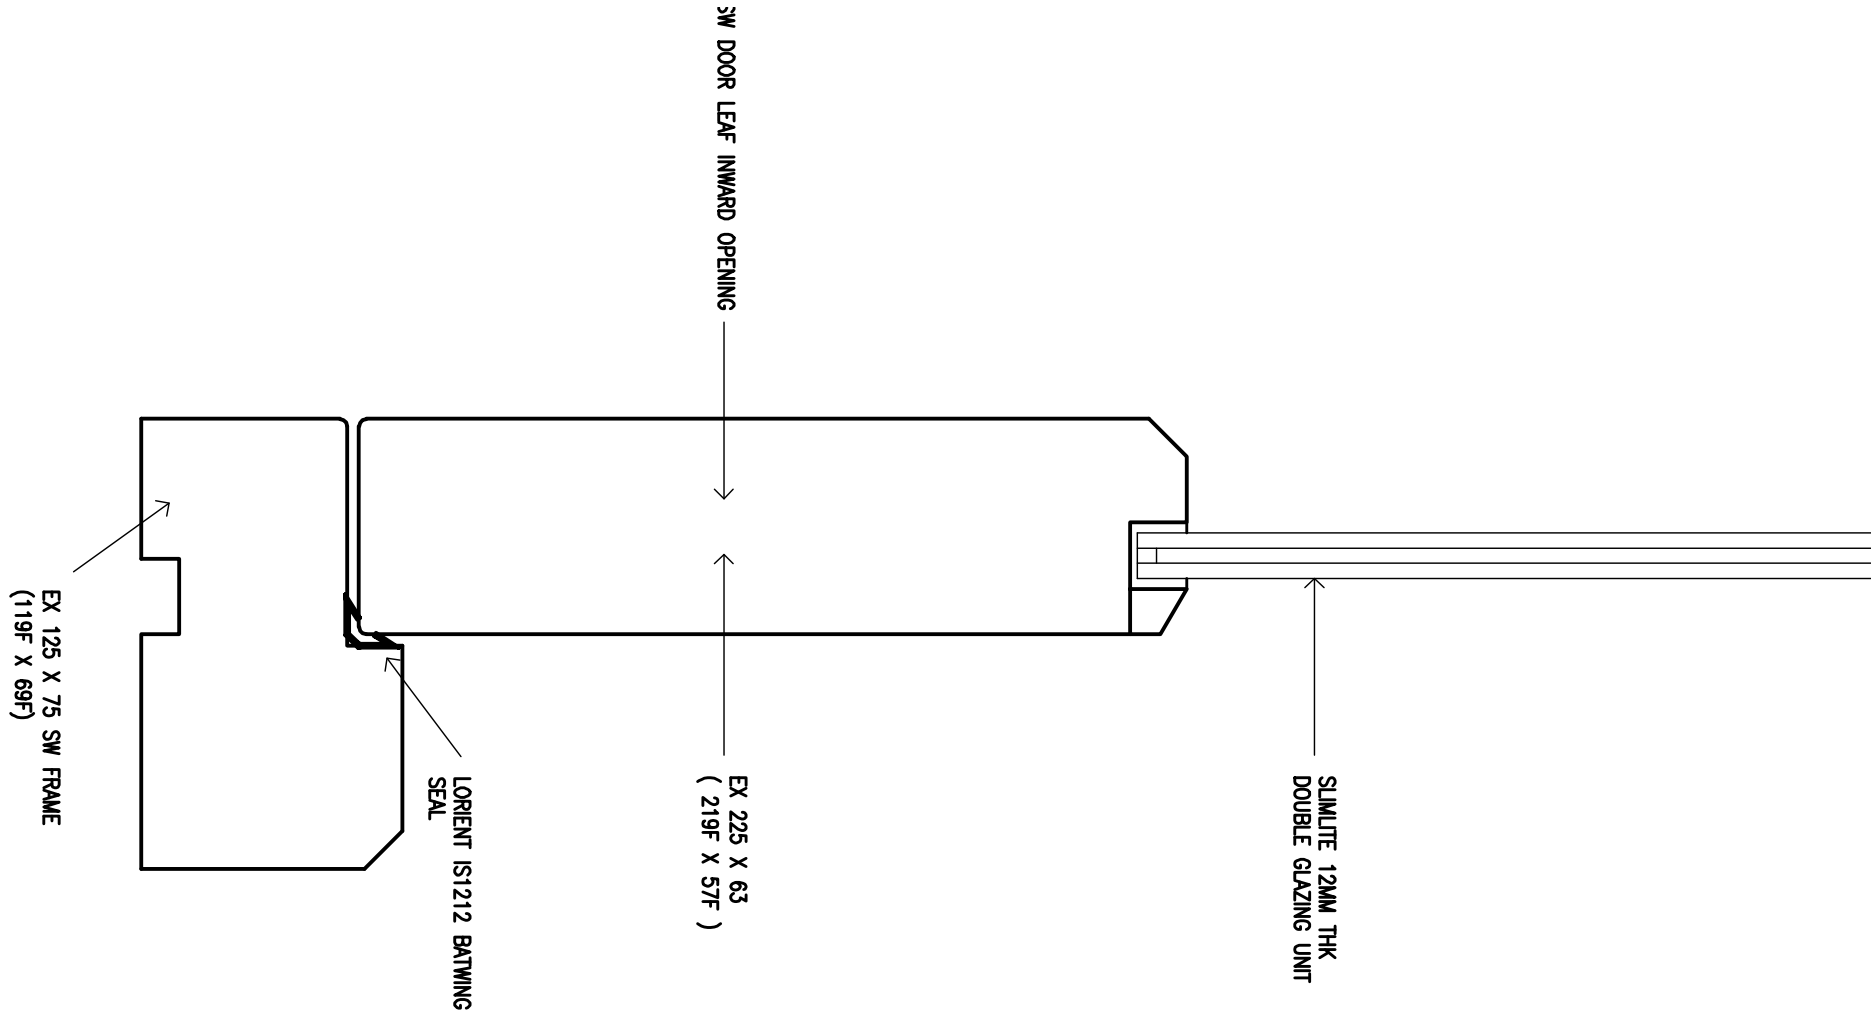

CIL DETAIL 1:2

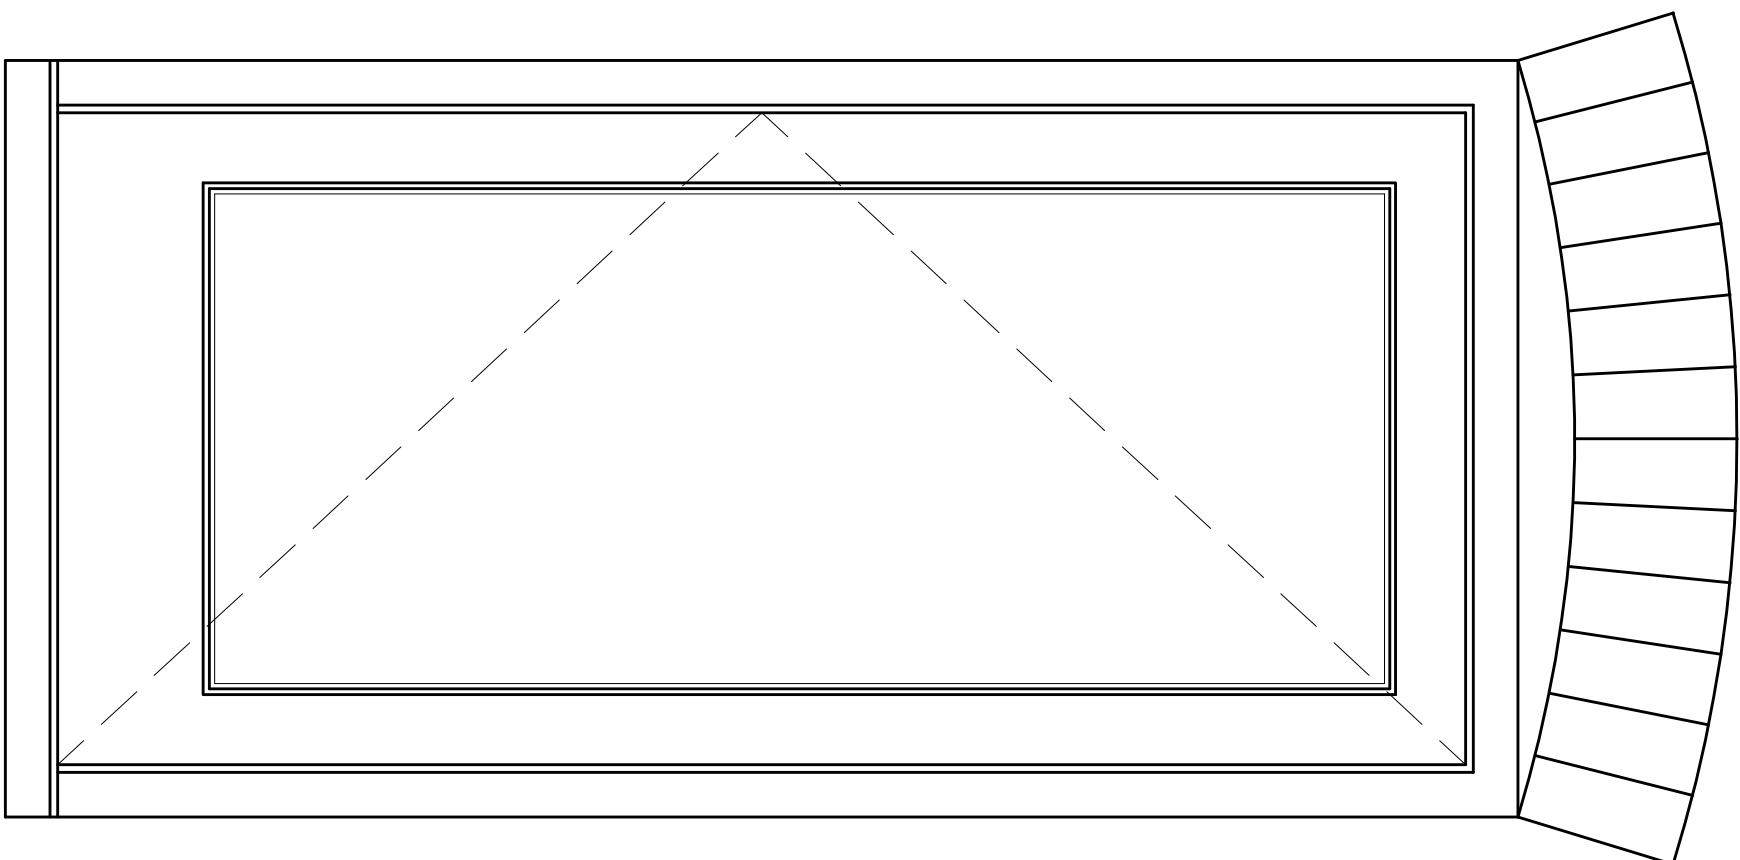

ELEVATION 1:10

BOVER EDLESTON
ARCHITECTS
SWEETBRIAR HALL, NANTWICH, CHESHIRE CW5 5RW
TELEPHONE: 01270 624129 FACSIMILE: 01270 627864
E.MAIL: A.D.M.I.N @ BOWER - EDLESTON . C.O.M
W.E.B.S.I.T.E: W.W.W . BOWER - EDLESTON . C.O.M

PROJECT
CRABMILL FRAM, BRONNINGTON

TITLE
DOOR DETAILS

SCALE 1:2 & 1:10 @ A1 AS SHOWN DRAWN BY MLT
DATE DEC 2013 STAGE
Dwg No 5513 19 REVISION