


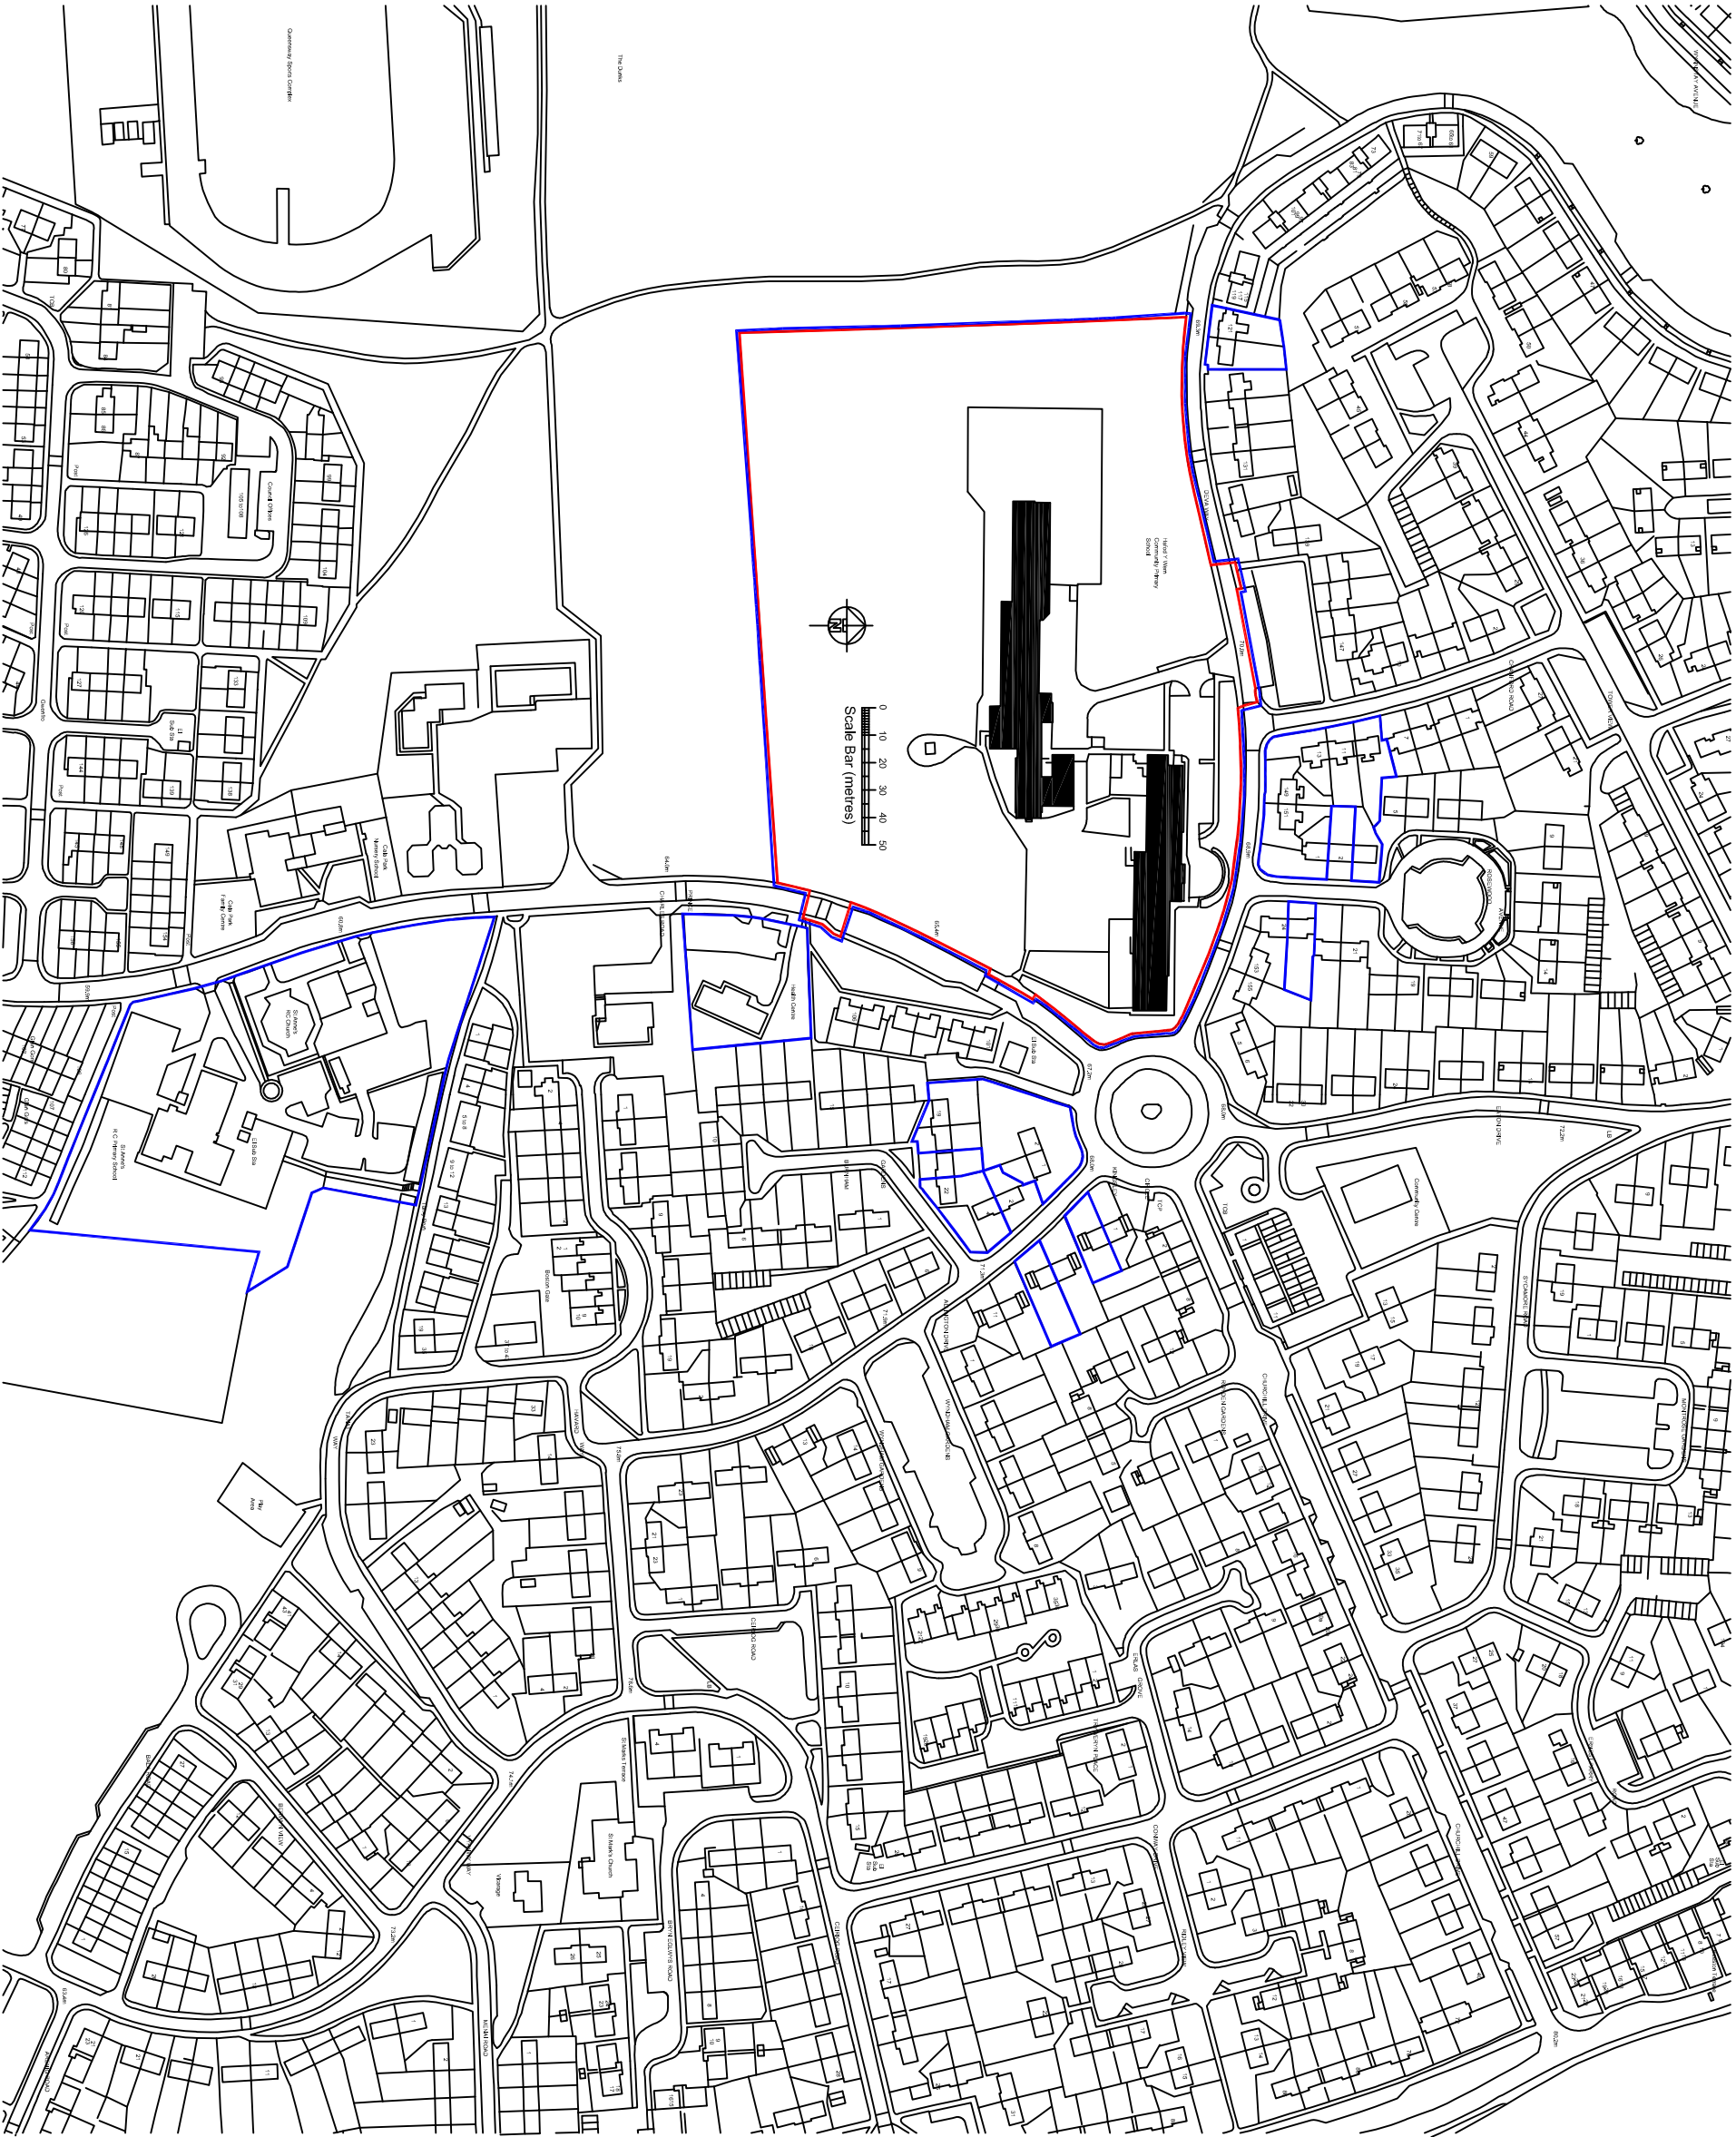

Reproduced from the Ordnance Survey mapping with the permission of the Controller of Her Majesty's Stationery Office.
Crown copyright. Unauthorised reproduction infringes Crown copyright and may lead to prosecution or civil proceedings.
Wrexham County Borough Council Licence No. LA09021L.

Revisions:

Project: Hatod Y-Wern Primary School			
Detail: Location Plan			
Drawn / Checked: NB	Date: April 2013	AutoCad File Ref:	
Scale: Scale Bar	Project No: PD2012/045	Dwg No: A01	Rev:

**WREXHAM COUNTY BOROUGH COUNCIL.**
STEPHEN T. BAYLEY,
HEAD OF LAND ASSETS AND ECONOMIC DEVELOPMENT DEPT.
CROWN BUILDINGS, 31 CHESTER STREET,
WREXHAM, LL13 8BG.
Tel: 01978 292067 Fax: 01978 292445