


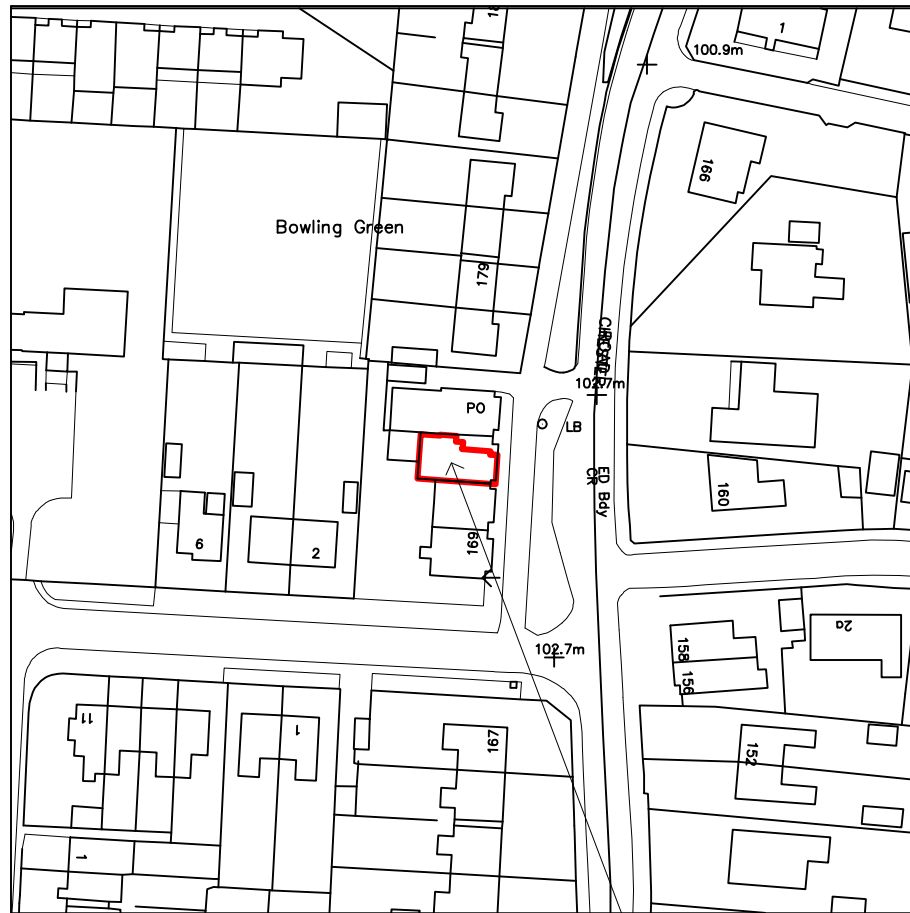

Site referred to



Scale Bar @ 1:1250

SITE LOCATION PLAN (Scale 1:1250)

Ordnance Survey, Crown Copyright © 2008, All Rights Reserved License No. 100035607

Drawn by:
RRDS Ltd
 Planning, & Building Consultant.
 Brookside Farm, Nanty Derry, Nr.
 Abergavenny. Monmouthshire. NP7 9DP
 Email: design@rrds.net
 Tel: 01873 881165 Fax: 01873 881343

GALA CORAL

GROUP

CORAL ESTATES LIMITED.
 Unit E, Lancaster House, Grange Business Park,
 Enderby Road, Whetstone, Leicester LE8 3JL.
 Telephone: (0116)2784107

Project:
 Proposed Licensed Betting Office
 173 Chester Road,
 Wrexham,
 LL12 8DW.

Drawing No. **COR1641/SP01**