



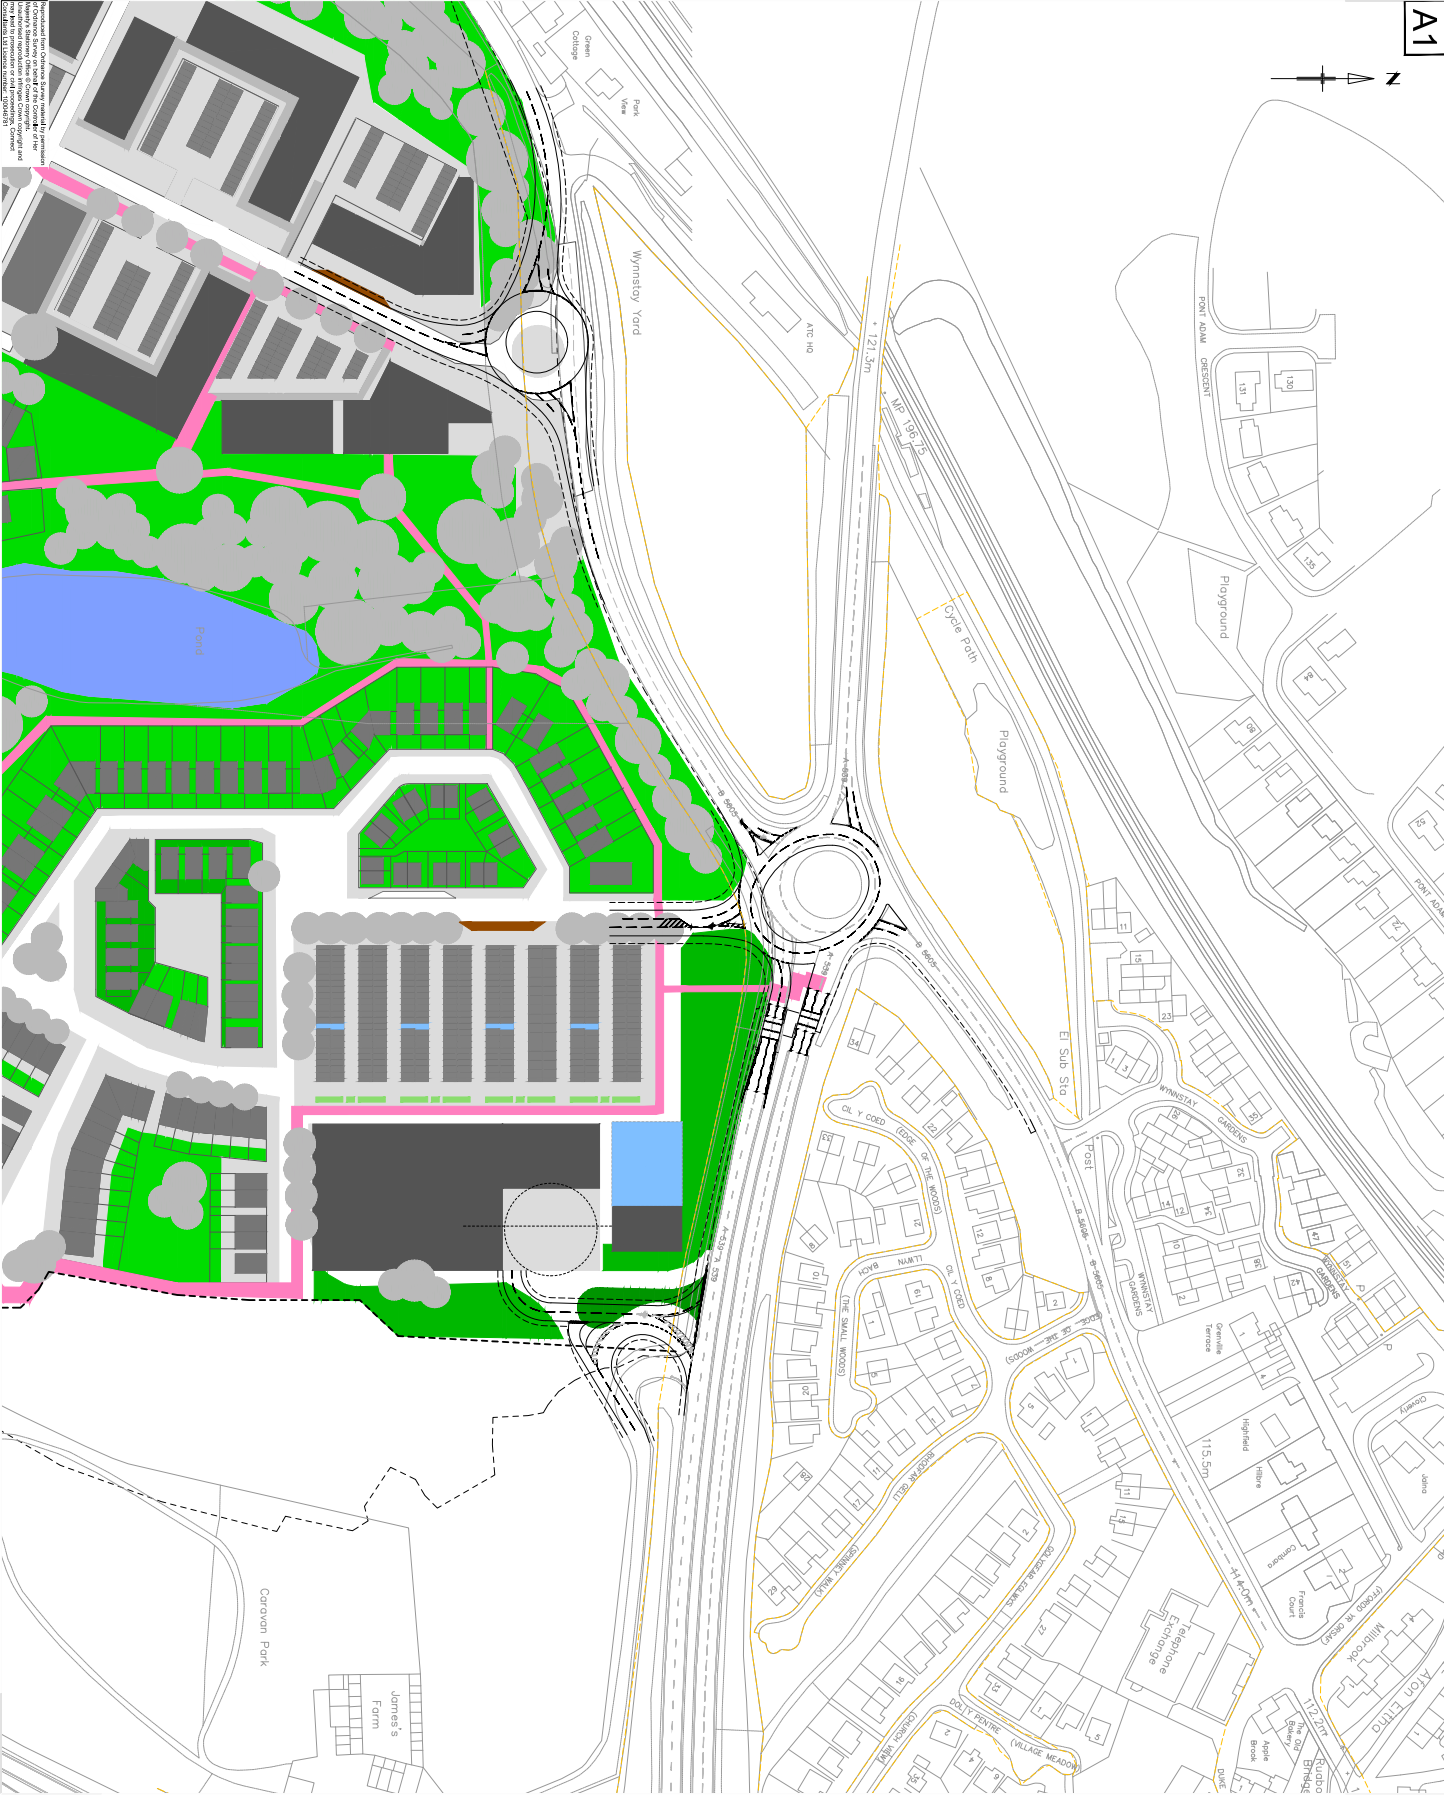

KEY  
--- EXISTING HIGHWAY BOUNDARY

|                                                   |             |              |      |
|---------------------------------------------------|-------------|--------------|------|
| SERVICE ROAD ACCESS AND RETAIL ACCESS ARRANGEMENT |             | SCALE 1:2500 |      |
| For                                               | Development | By           | Date |

 

79 BRICK LANE, LONDON, E1 6RF  
Tel: 020 7464 2200 Fax: 020 7464 2008  
Web: www.connect-consultants.com Email: info@connect-consultants.com



THE WYNSTAY ESTATE

PROPOSED MIXED USE DEVELOPMENT  
RYABO PARK

|        |              |             |
|--------|--------------|-------------|
| Scale  | Drawn by     | Reviewed by |
| 1:1000 | DAW          | HAF         |
| DATE   | 12082019 AWG |             |

PROPOSED HIGHWAY WORKS  
ACCESS ARRANGEMENTS

|                |     |
|----------------|-----|
| Drawing number | Rev |
| 12082-010      | A   |