


Footway

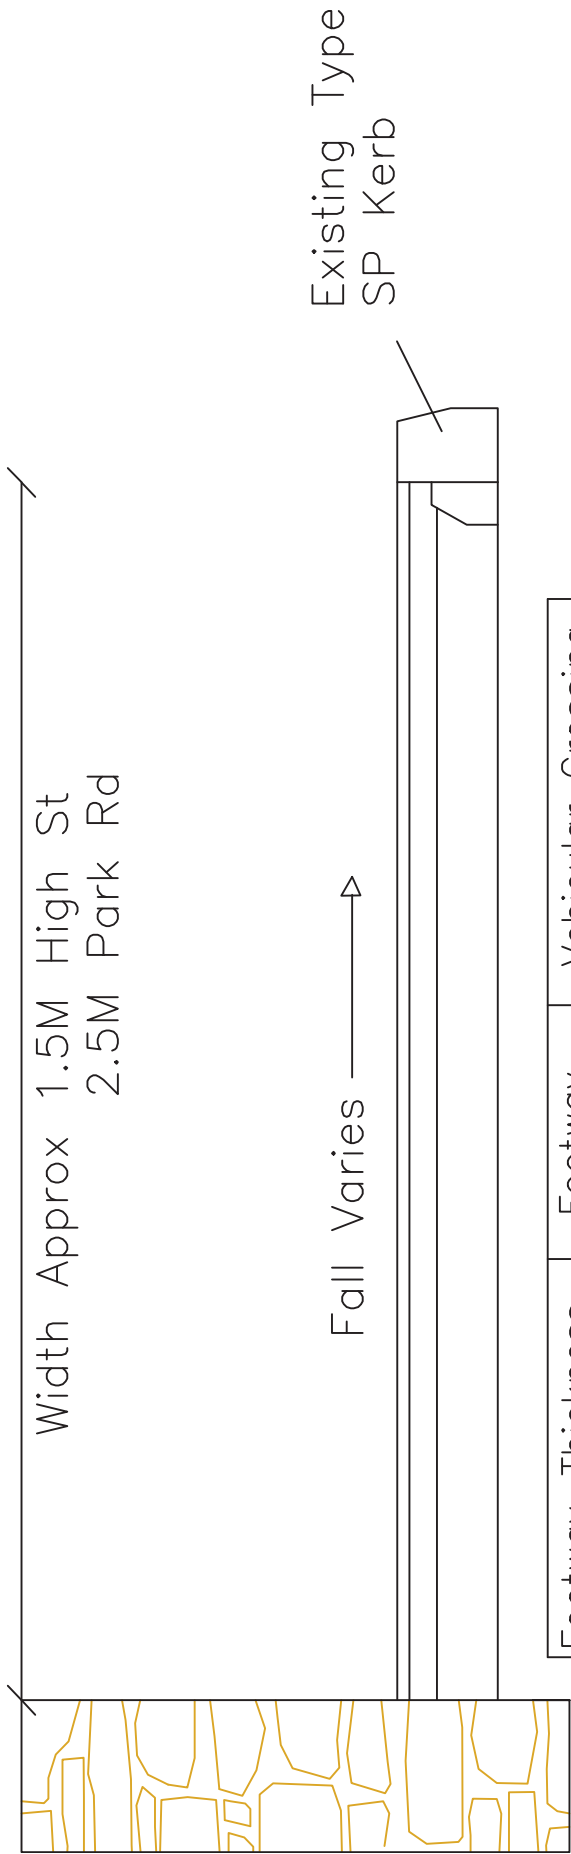

Footway—Thickness	Footway	Vehicular Crossing
Wearing Course	20mm	20mm
Base Course	45mm	60mm
Sub—base	100mm	150mm

Materials and thickness to comply with the Wrexham Borough County Council minimum specification for the construction of roads serving residential and industrial estates – issue 1:2000 Paragraph 7.