


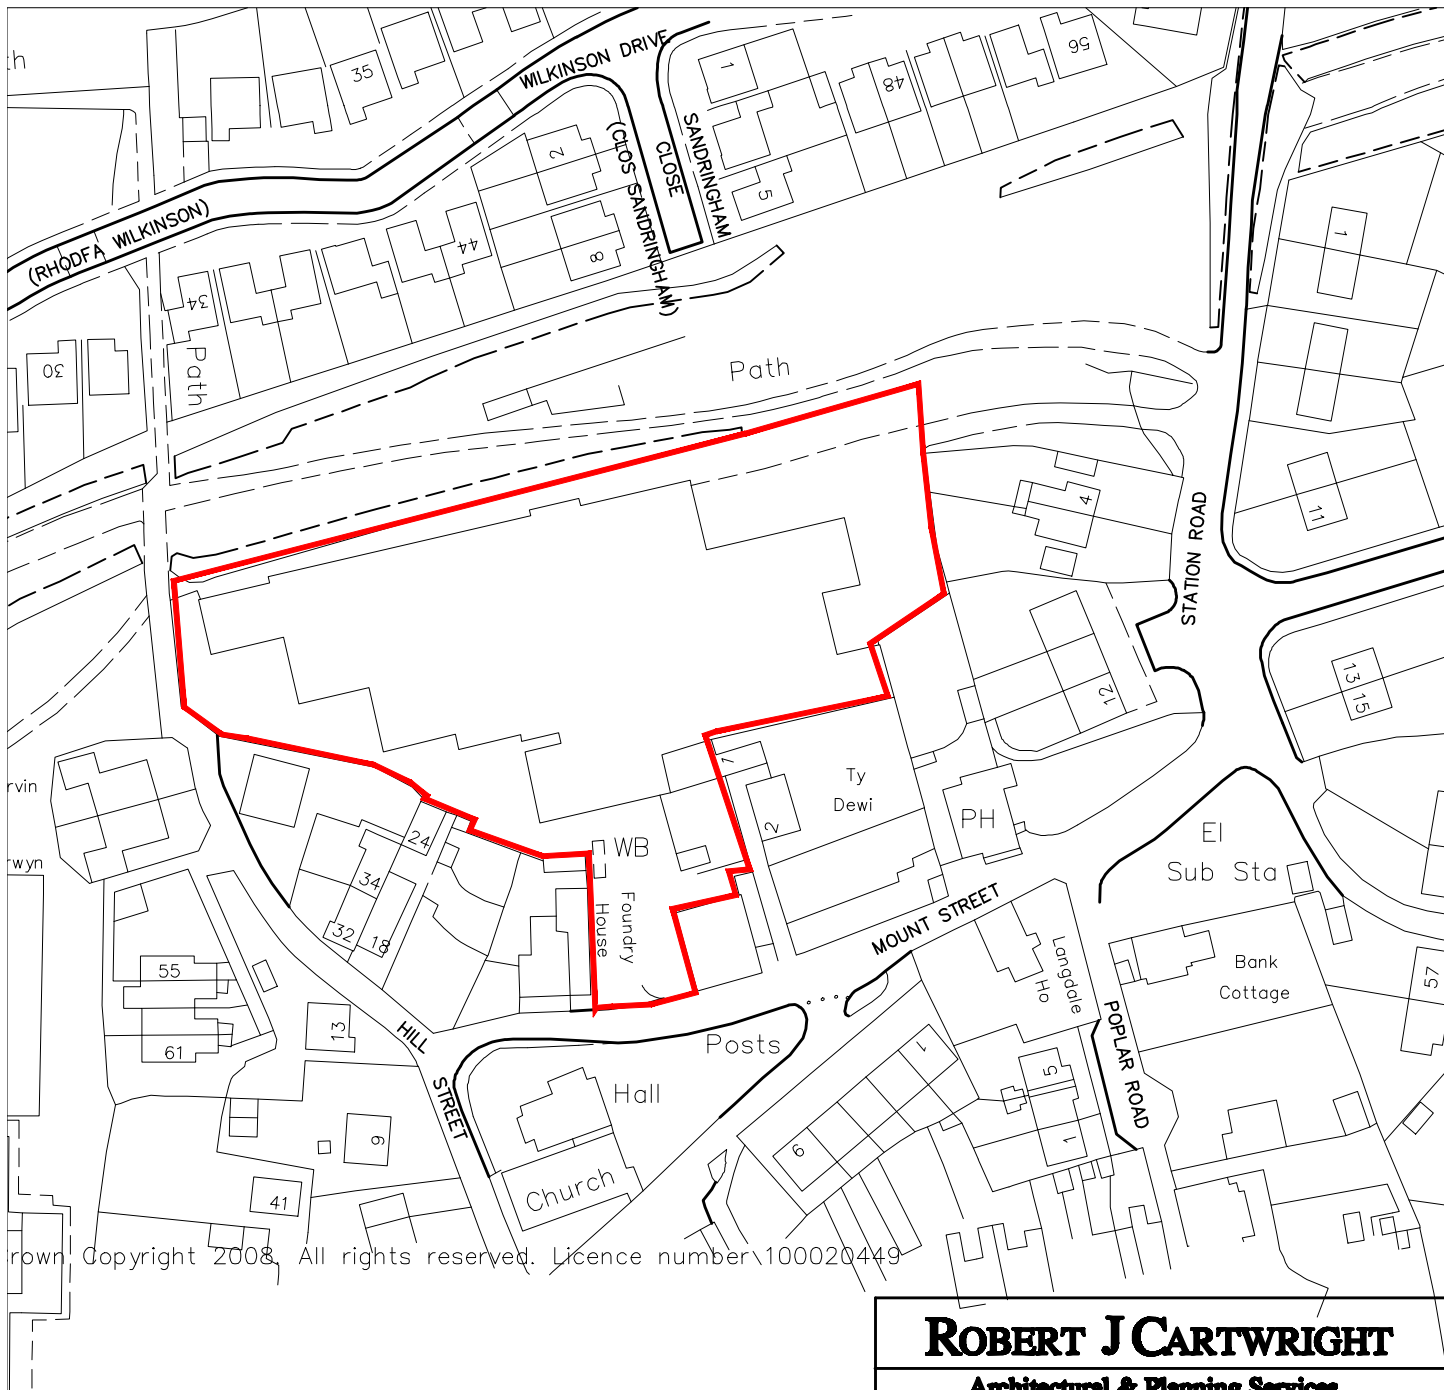


Copyright 2008. All rights reserved. Licence number 100020449

0 20 40 60 80 100



100 meters

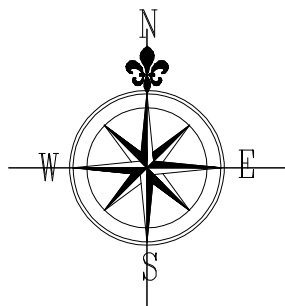

ROBERT J CARTWRIGHT

Architectural & Planning Services.

2 Hillcrest Avenue, Holmes Chapel, Cheshire. CW4 7DU.

Telephone and Fax No. 01477 533298

E-mail - robert.cartwright6@btinternet.com

CLIENT

S. G. Estates Ltd

CONTRACT

**Land at The Foundry
Mount Street Rhostyllen**

DWG TITLE:

Location Plan

SCALE:

1:1250

DWG No.

DATE:

Dec 2008

LP 1