
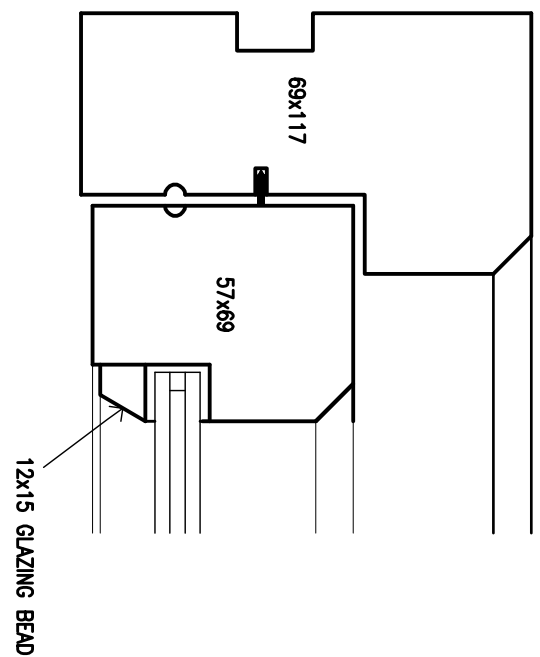


REVISIONS

| LETTER | REVISION | DATE | BY |
|--------|----------|------|----|
|--------|----------|------|----|

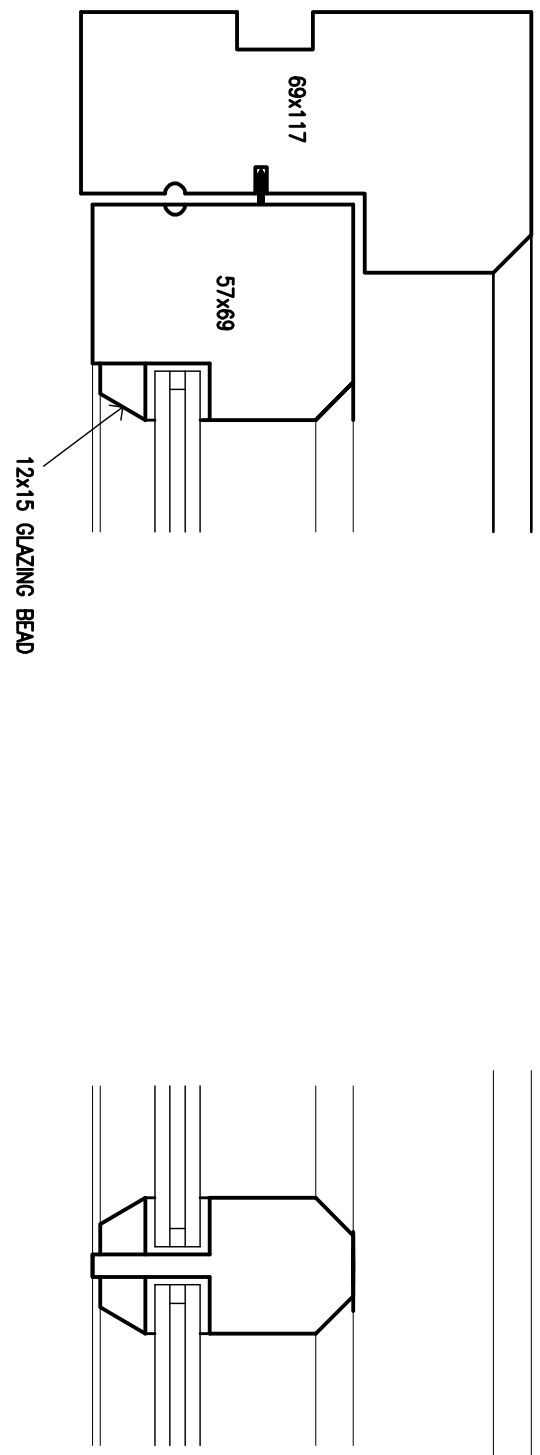


JAMB DETAIL 1:2


VERTICAL GLAZING BEAD 1:2

JAMB DETAIL 1:2


HEAD DETAIL 1:2

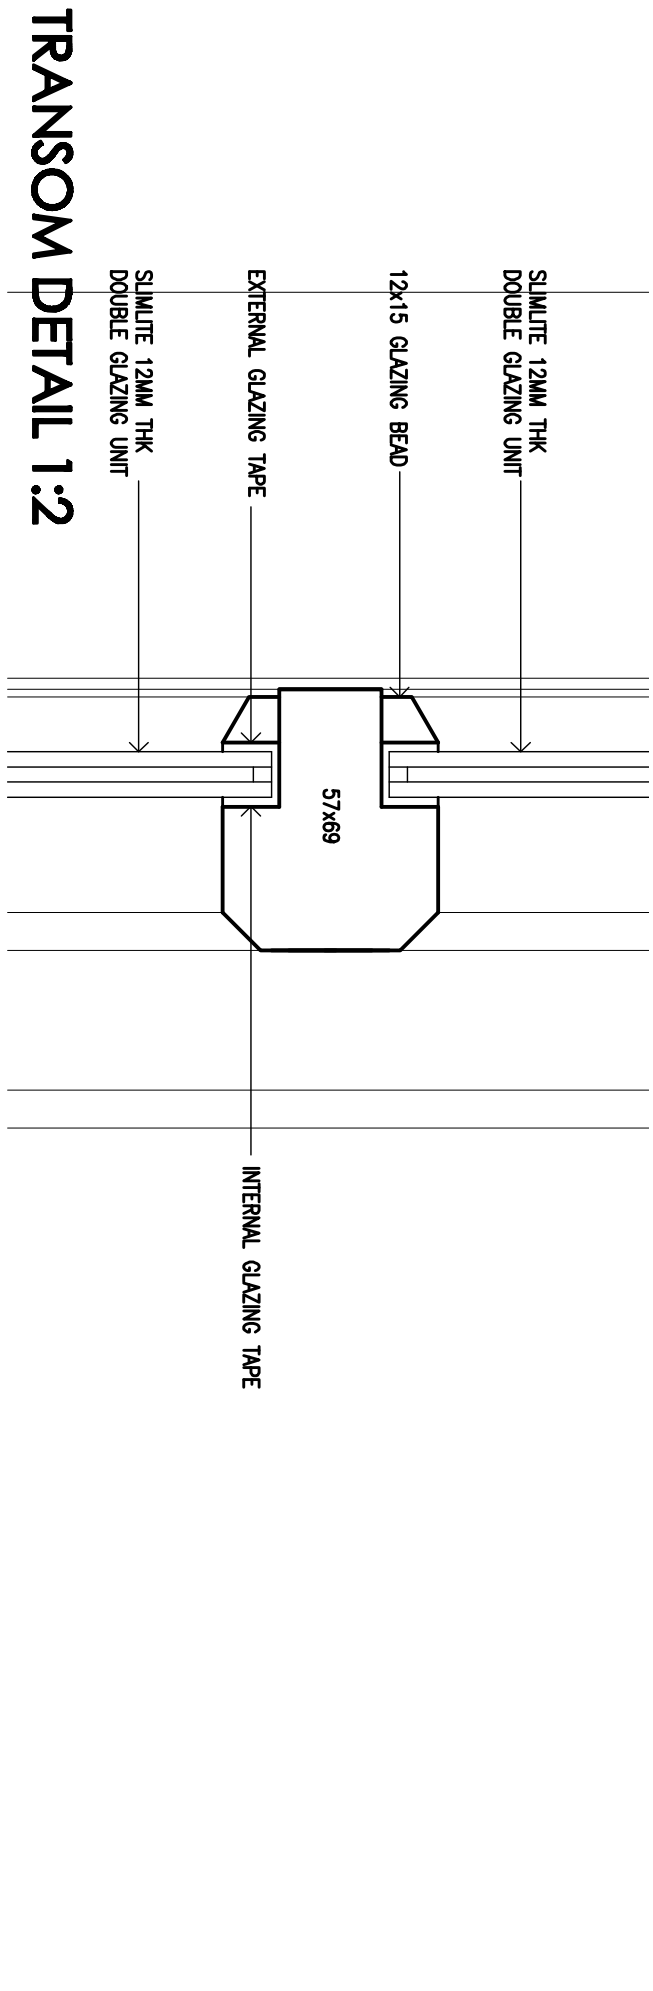


TRANSOM DETAIL 1:2

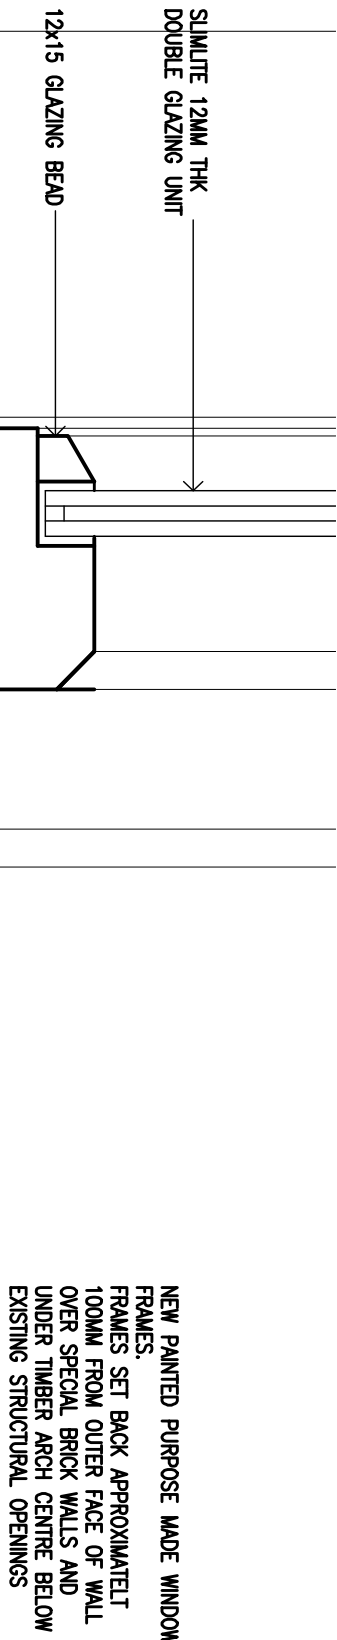


NEW PAINTED PURPOSE MADE WINDOW  
FRAMES SET BACK APPROXIMATELY  
100MM FROM OUTER FACE OF WALL  
OVER SPECIAL BRICK WALLS AND LOW  
EXISTING STRUCTURAL OPENINGS

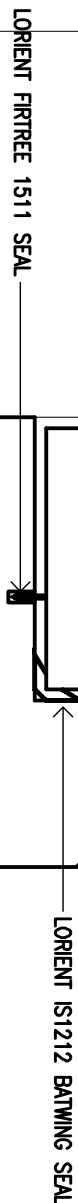


TO SOFT WALL THICKNESS

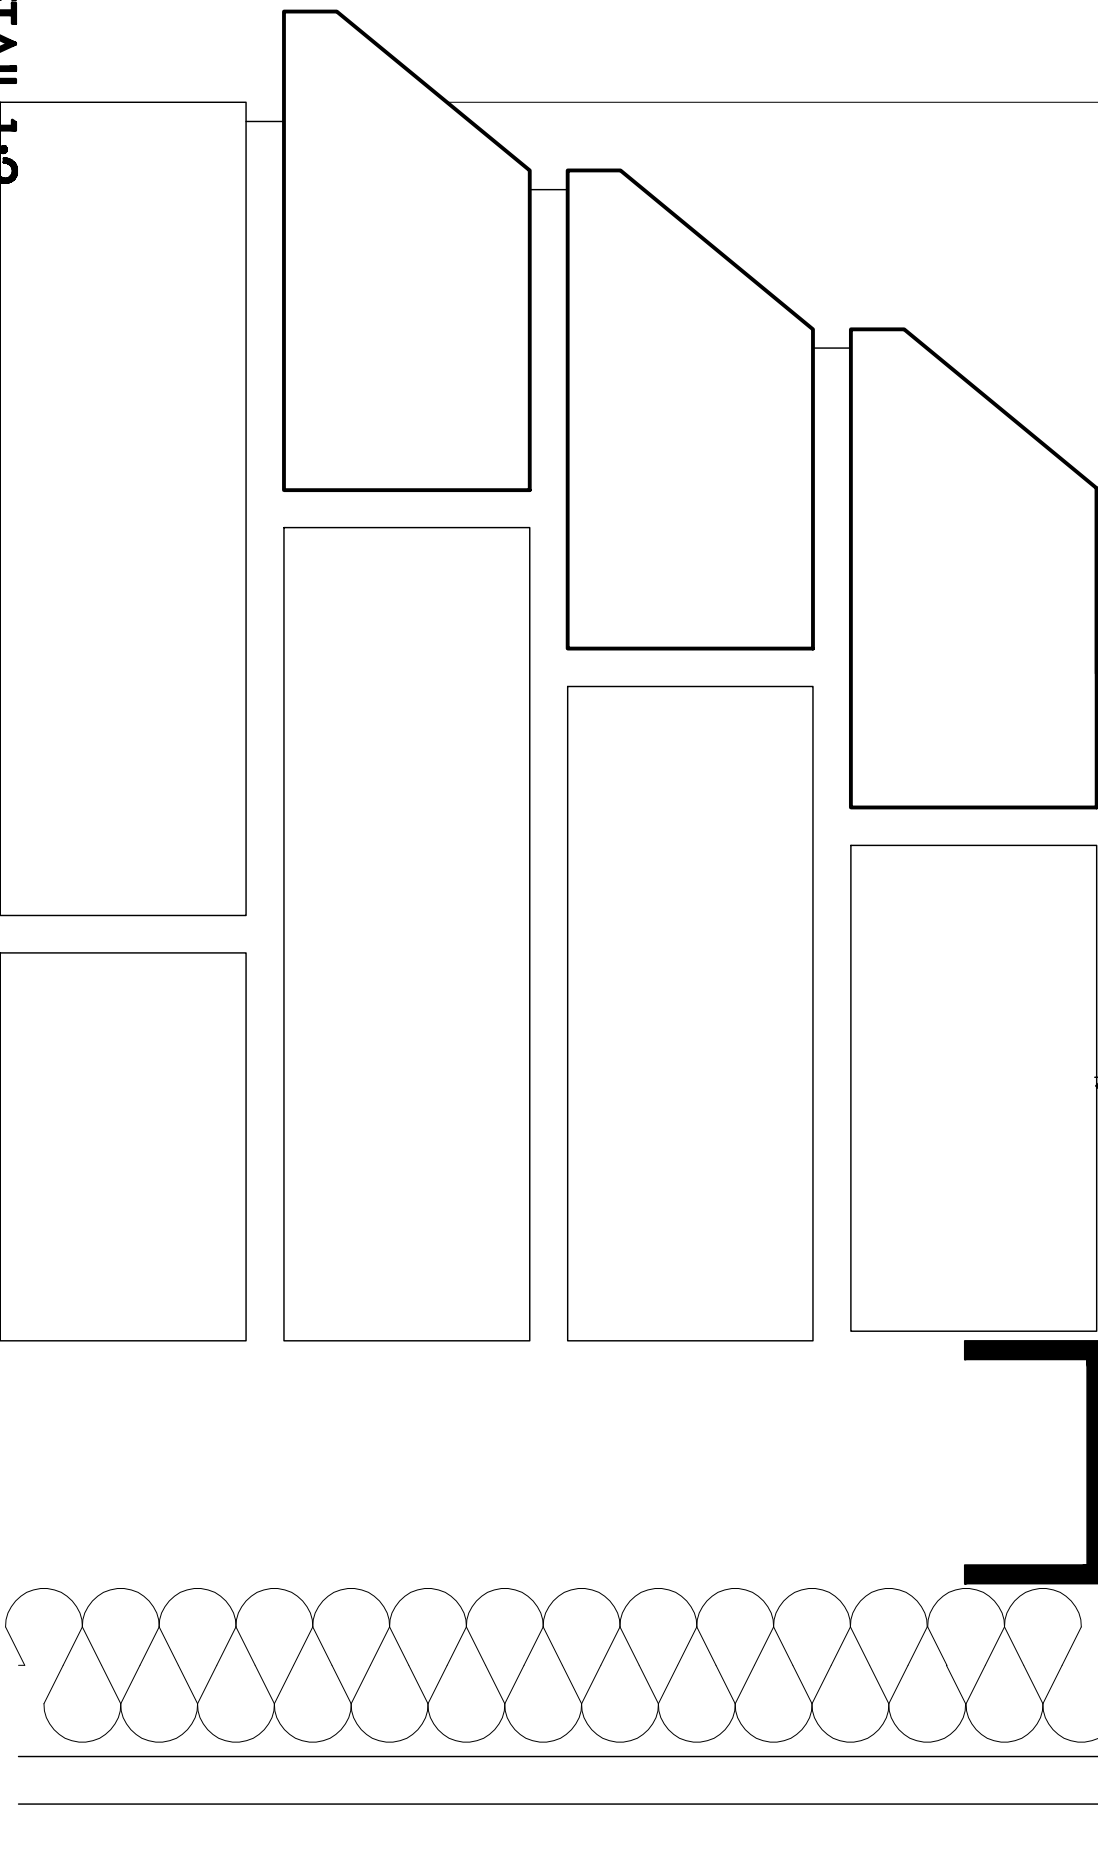

CILL DETAIL 1:2

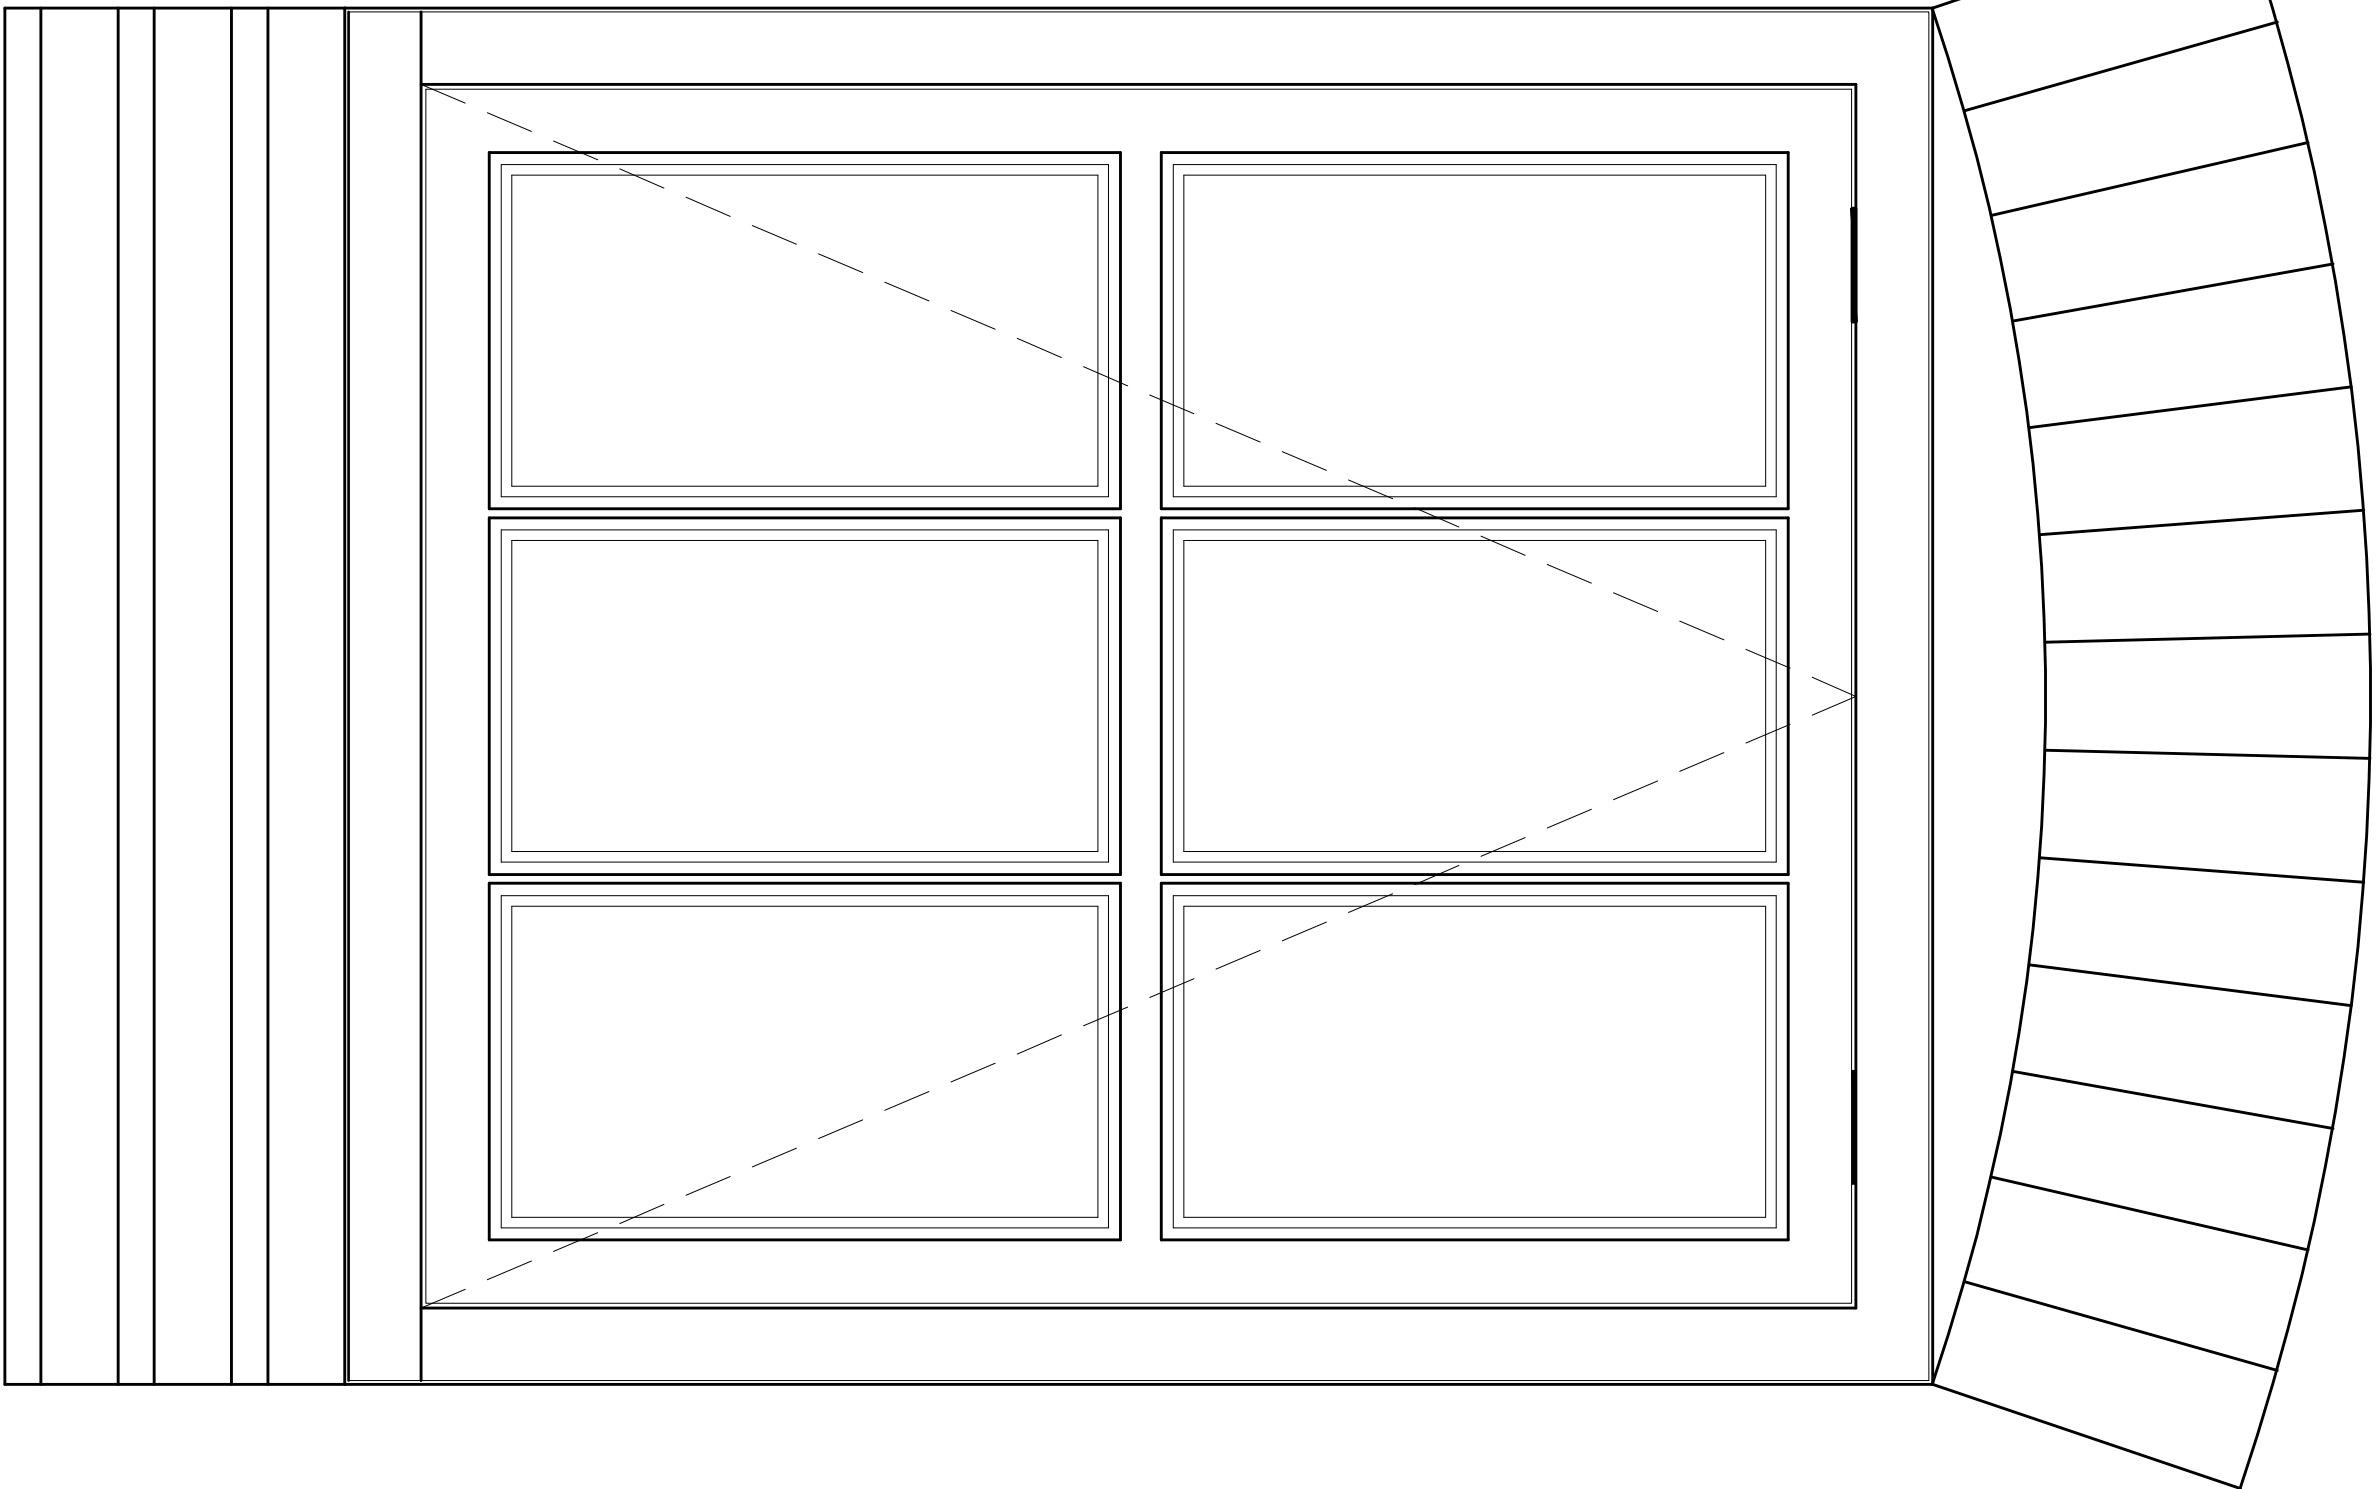

ELEVATION 1:5

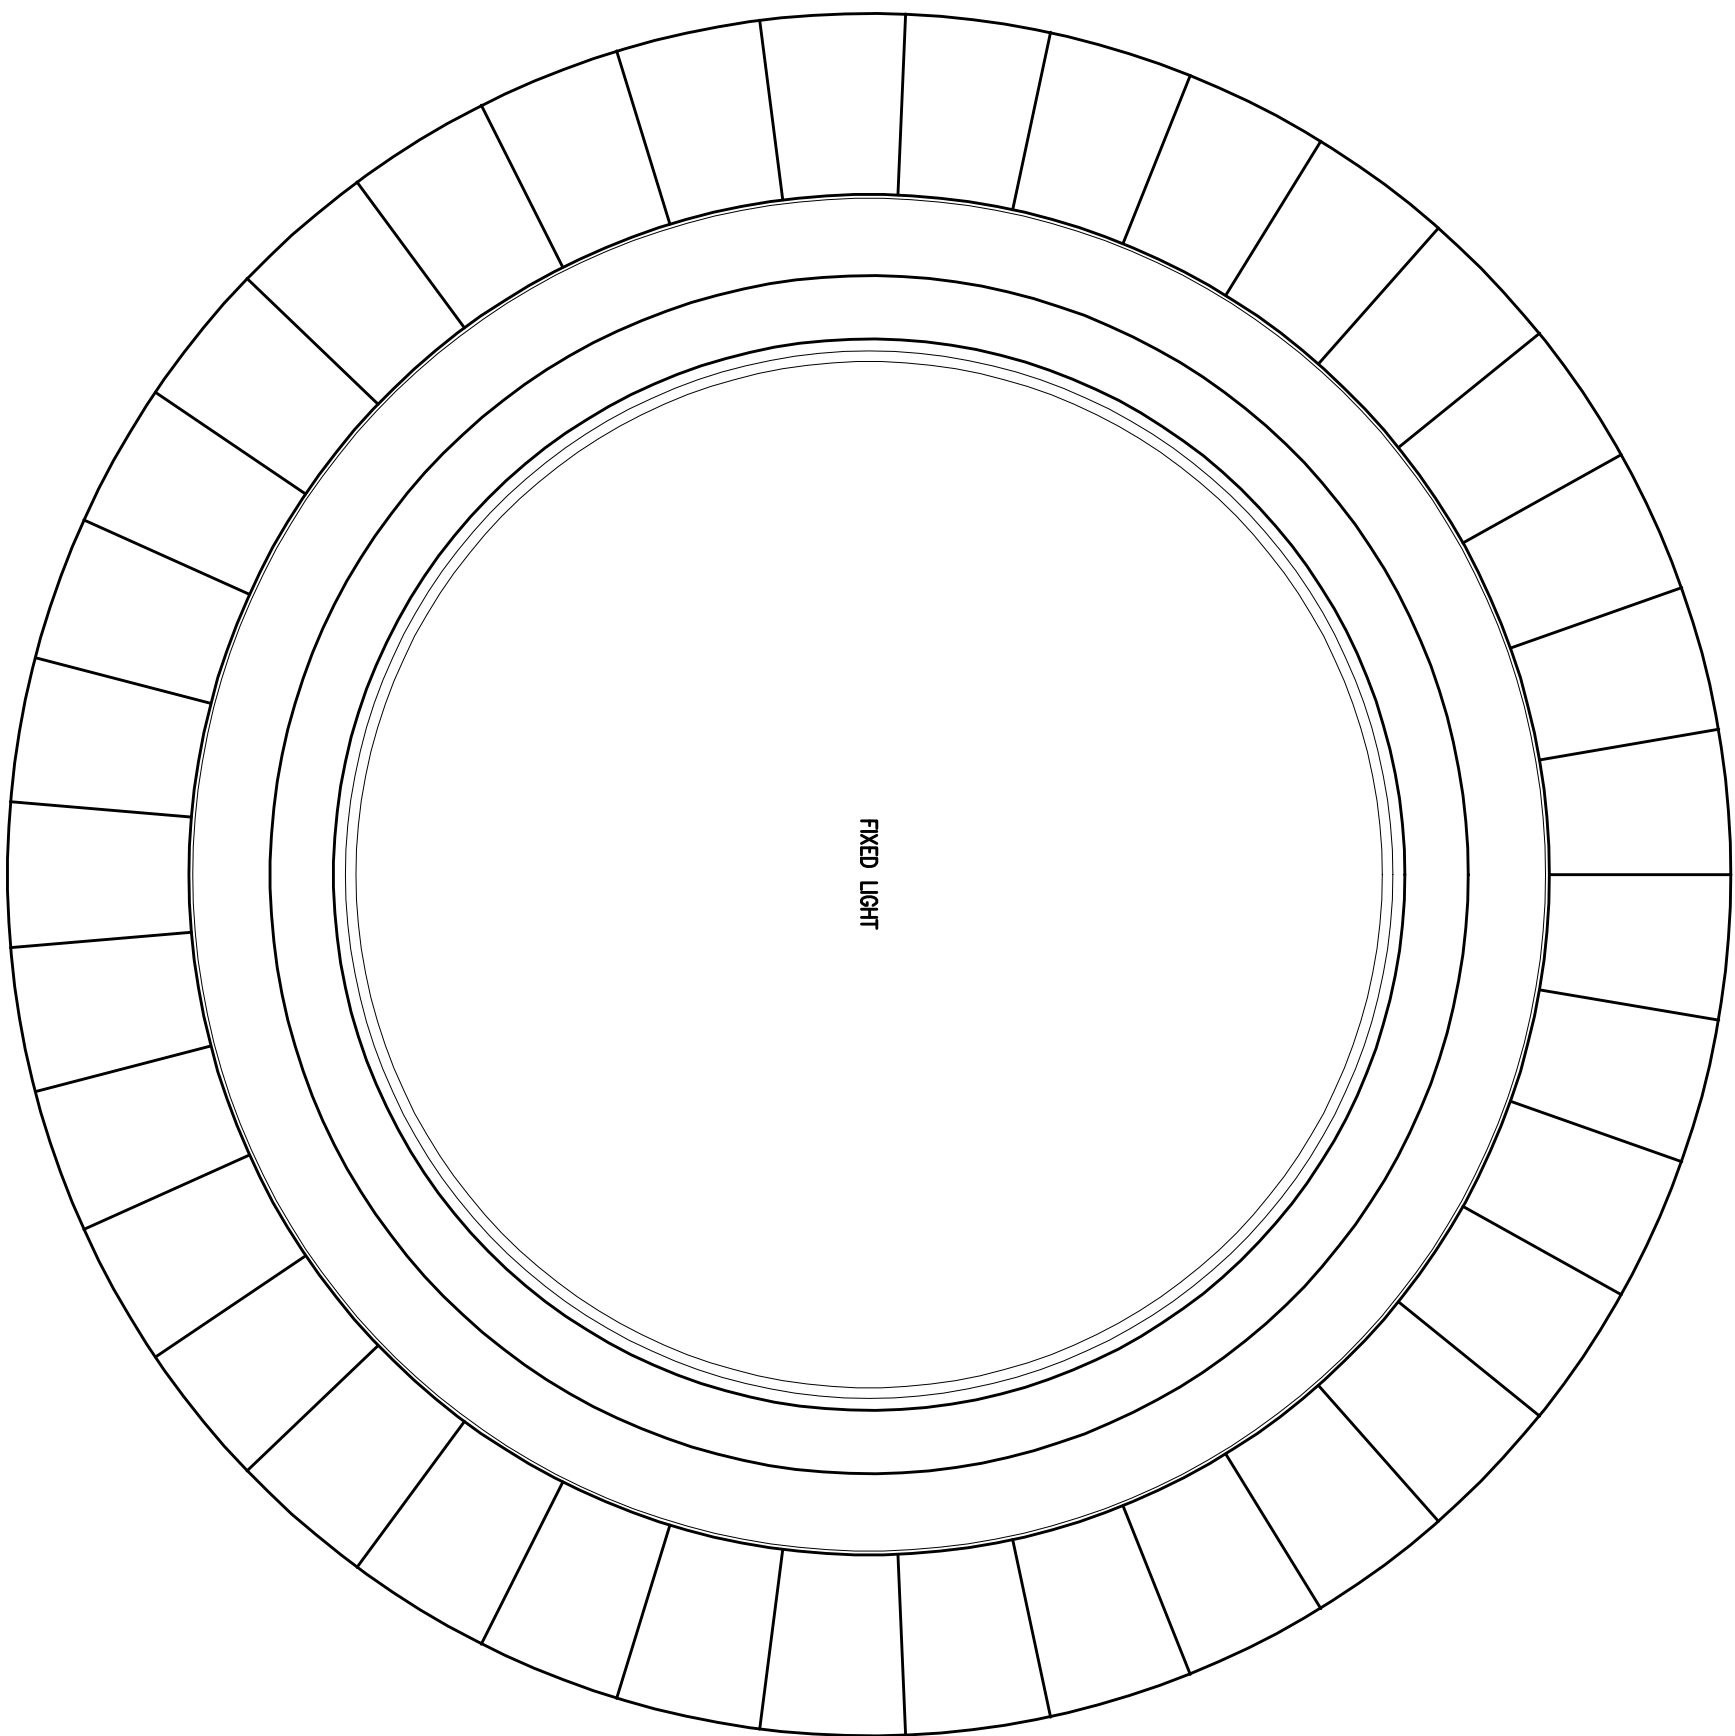

ELEVATION 1:5

BOWER EDELESTON  
ARCHITECTS

SWEETBRIAR HALL, NANTWICH, CHESHIRE CW5 5RW  
TELEPHONE: 01270 624129 FACSIMILE: 01270 627864  
E-MAIL: A.D.M.I.N @ BOWER - EDELESTON . C.O.M  
WEBSITE: W.W.W . BOWER - EDELESTON . C.O.M

PROJECT

CRABMILL FRAM, BRONNINGTON

TITLE

WINDOW DETAILS

SCALE 1:2 & 1:5 @ A1 AS SHOWN DRAWN BY MLT  
DATE DEC 2013 STAGE  
Dwg No 5513 18 REVISION