




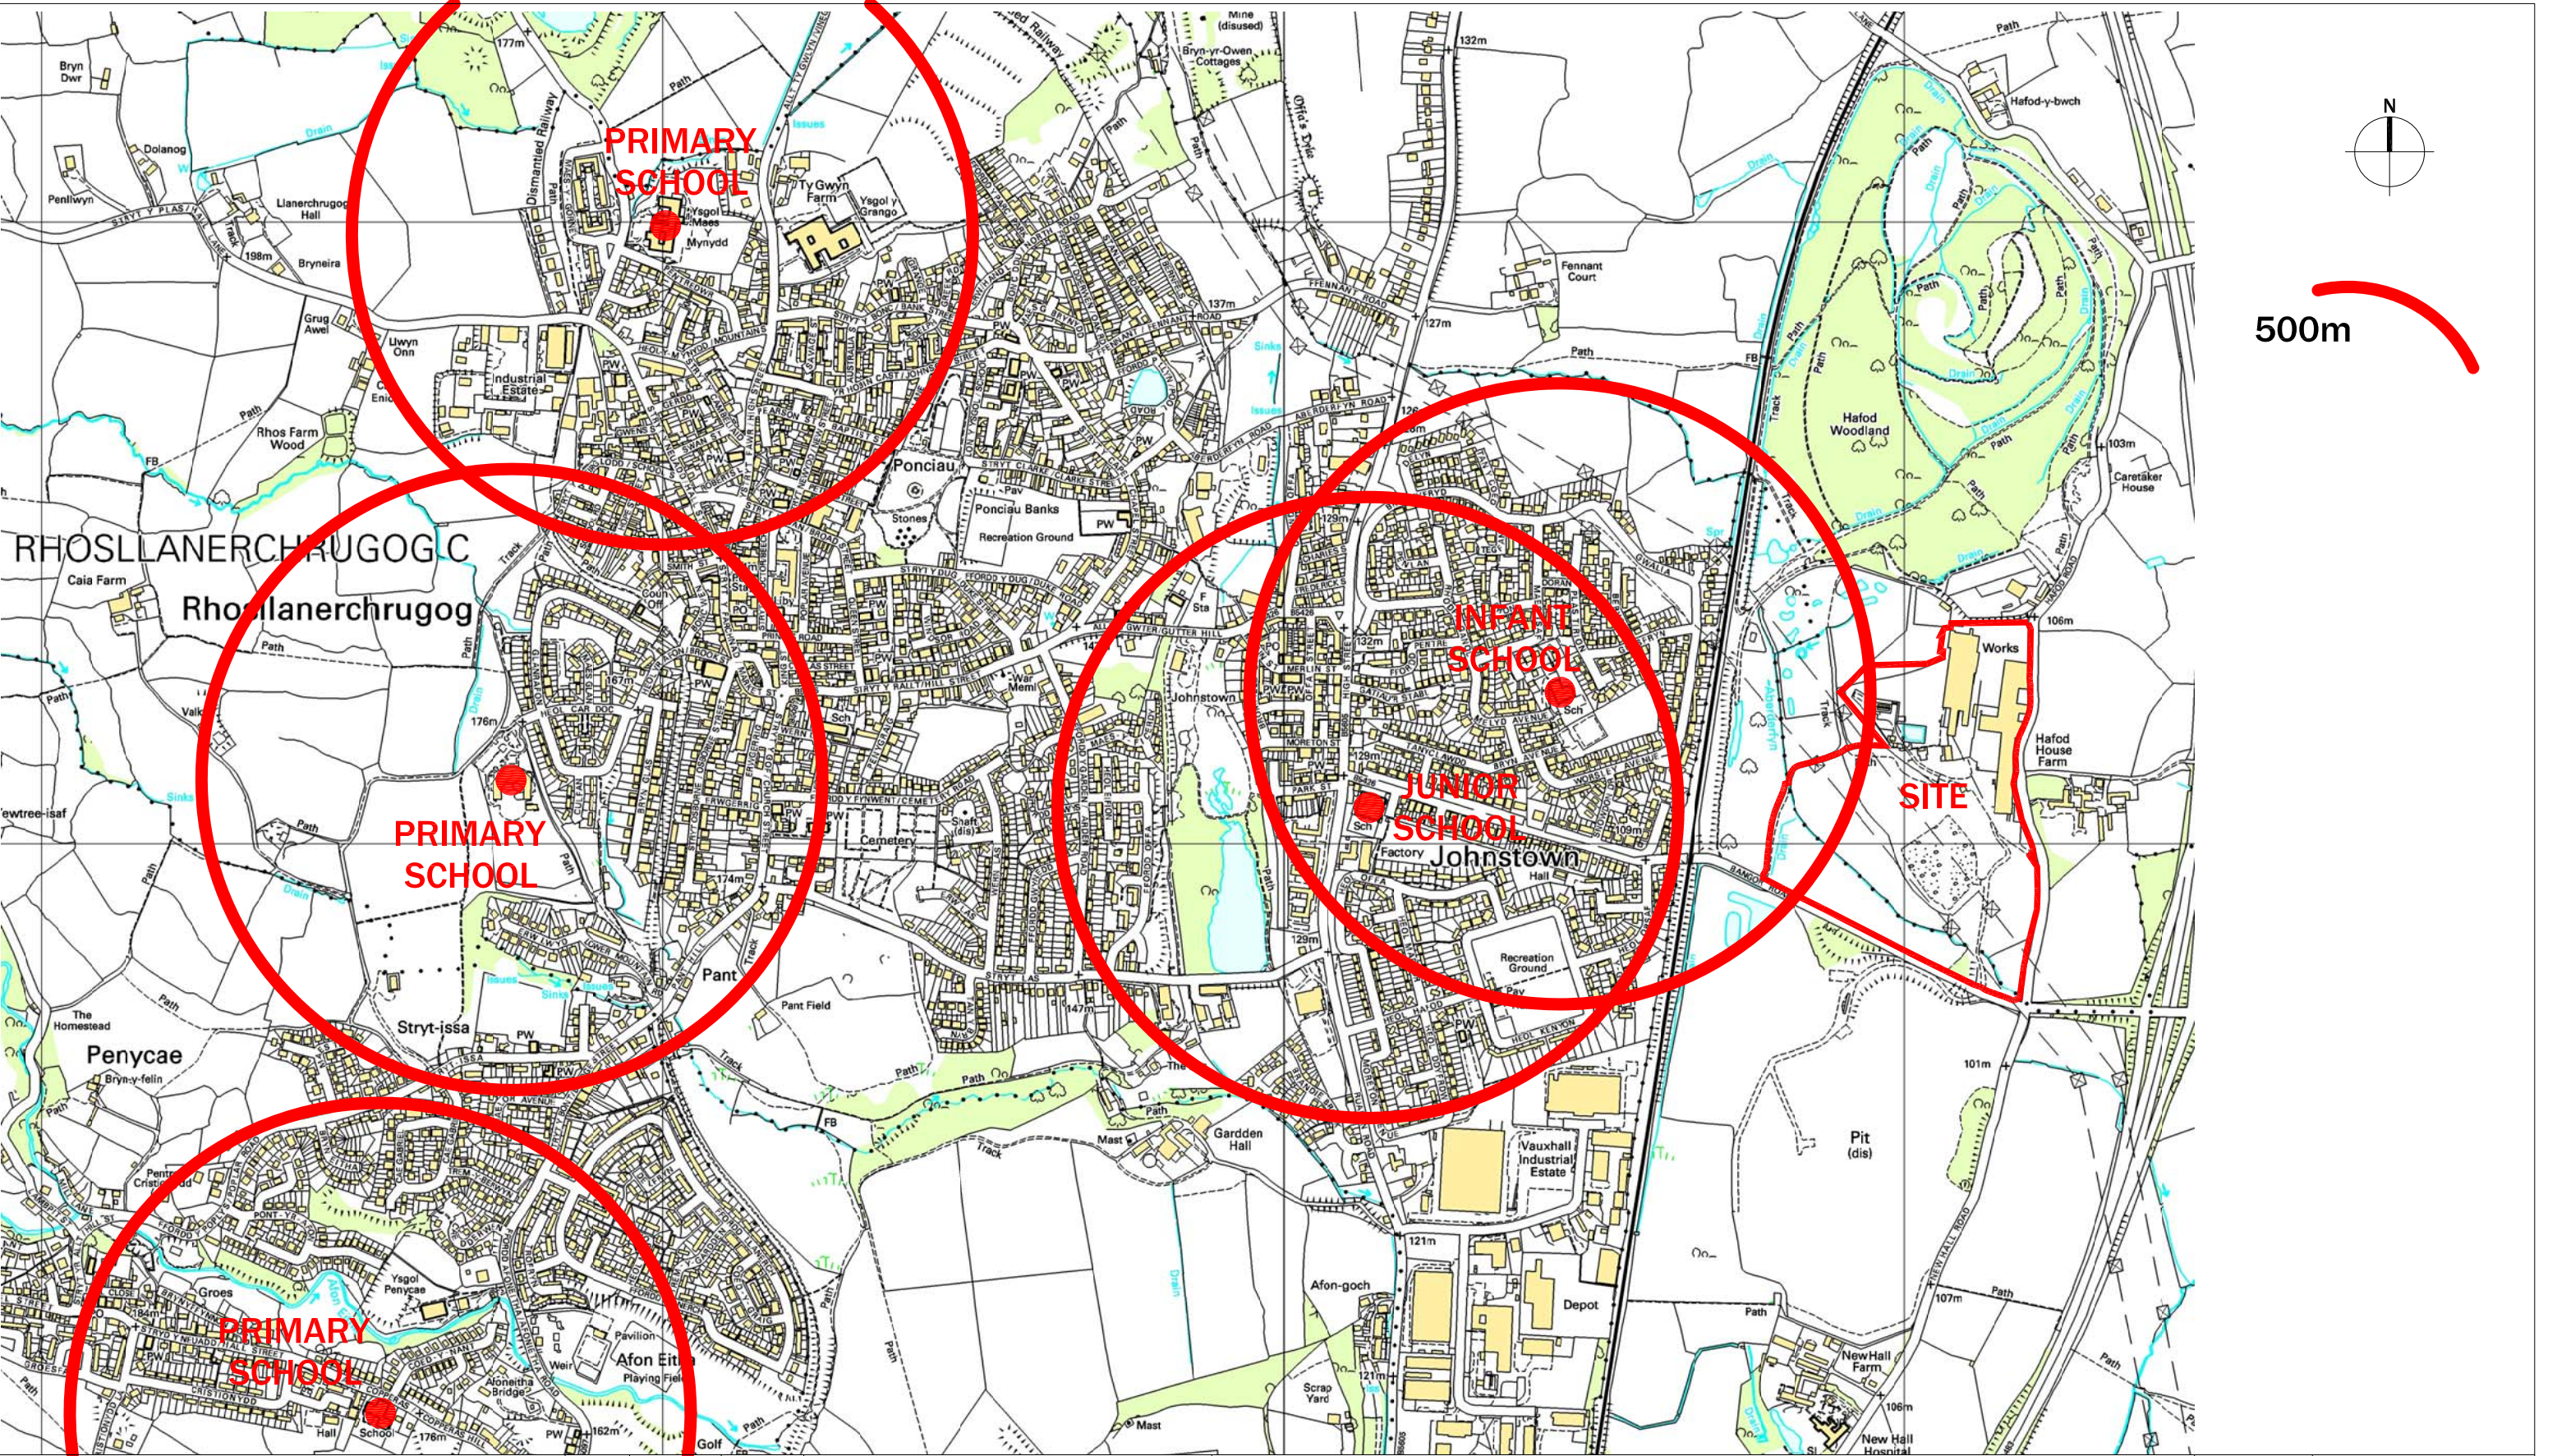

GLADMAN

Gladman House, Alexandria Way
Congleton Business Park
Congleton, Cheshire
CW12 1LB

Tel: 01260 288800
Fax: 01260 288801
www.gladman.co.uk

*	*	*	*
Rev	Date	By	Revision notes
Status			
Planning			

Project

**Bangor Road
Johnstown**

Title

Distance from Existing Primary Schools

Drawn by
dmf

Scale(s)

NTS @ A3

Drawing No

2010-002-DP01

Issue date
Feb 14