


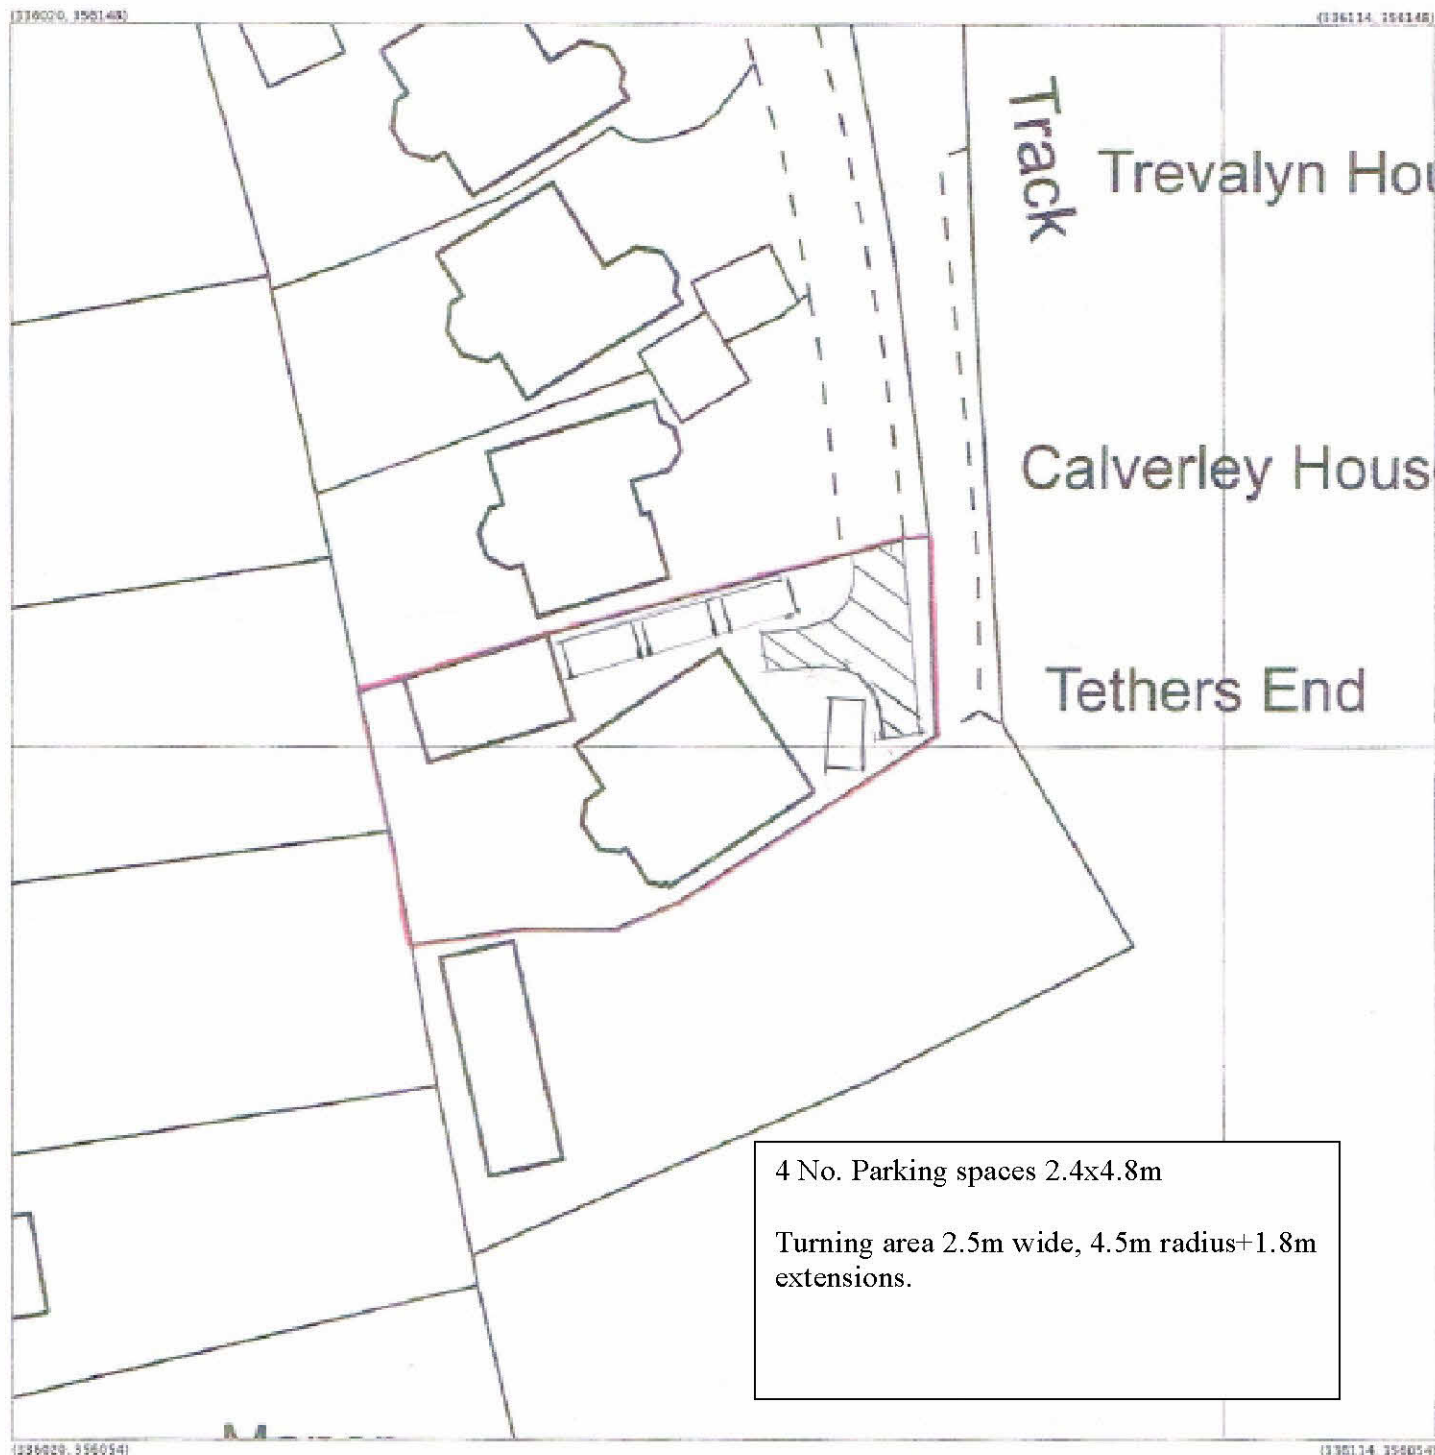

Produced 18 Nov 2013 from the Ordnance Survey National Geographic Database and incorporating surveyed revision available at this date. Reproduction in whole or part is prohibited without the prior permission of Ordnance Survey. © Crown Copyright 2013.

Ordnance Survey and the OS Symbol are registered trademarks of Ordnance Survey, the national mapping agency of Great Britain.

The representation of a road, track or path is no evidence of a right of way. The representation of features as lines is no evidence of a property boundary.



Supplied by: Stanfords

 Reference: 01644345

 Centre coordinates: 336067 356101

PLANNING DRAWINGS	NOVEMBER 2013	1:500
SITE PLAN	DR No. PL/TE/100	Rev A
SITE:	Forge Property Consultants	