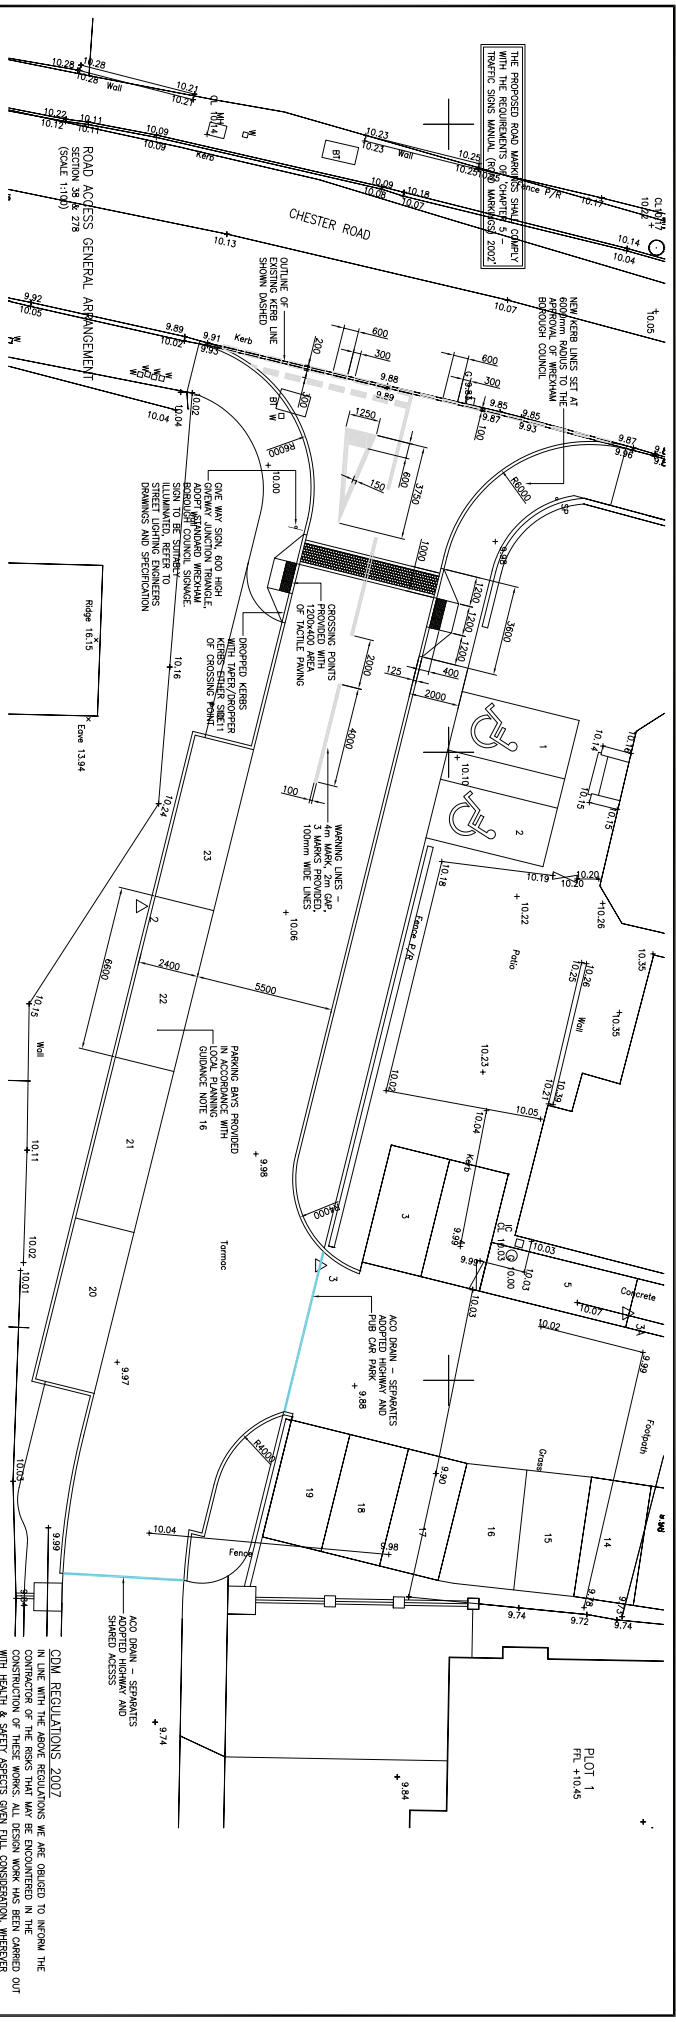


OVERLEA/HILBRE ESTATES

Project: NAOS HEAD, LAWISTER

Client: OVERLEA/HILBRE ESTATES

PRELIMINARY

Scale: AS SHOWN @ A1 NOV '13

Drawn: JDH

SECTION 38/278 AGREEMENT

Revision: P1

Drawn: JDH

HAITEC

CONSULTING CIVIL AND STRUCTURAL ENGINEERS

TEL: 01244 853883 FAX: 01244 853882

E-MAIL: design@haitec-chester.co.uk

CDM REGULATIONS 2007

1. SUPPORT TREATMENT FOR ALL EXISTING WORK

2. WORKING TO EDGES OF EXCAVATIONS TO PREVENT PEOPLE, MATERIALS AND VEHICLES FALLING INTO EXCAVATIONS

3. GUARDING OF EXCAVATIONS OUTSIDE WORKING HOURS TO PREVENT UNAUTHORISED ACCESS

4. GUARDING OF EXCAVATIONS OUTSIDE WORKING HOURS TO PREVENT UNAUTHORISED ACCESS

5. CORNER SPACE OPERATIONS

6. DEALING WITH EXISTING SERVICES

7. TRAFFIC MANAGEMENT ON EXISTING HIGHWAYS

8. PROCEDURE TO BE FOLLOWED IN EVENT OF ACCIDENT OR EMERGENCY

9. THE CONTRACTOR SHALL BE RESPONSIBLE FOR THE PROTECTION OF ALL SERVICES

10. COOPERATION WILL BE REQUIRED THAT ALL OPERATIONS ARE ADEQUATELY TRAINED, AND COPIES OF RELEVANT CERTIFICATES TO BE SUPPLIED

THE ABOVE LIST IS BY NO MEANS EXHAUSTIVE BUT IT DOES HIGHLIGHT OPERATIONS THAT PRESENT A RISK TO THE GENERAL PUBLIC.