


FF PLAN

1 : 100

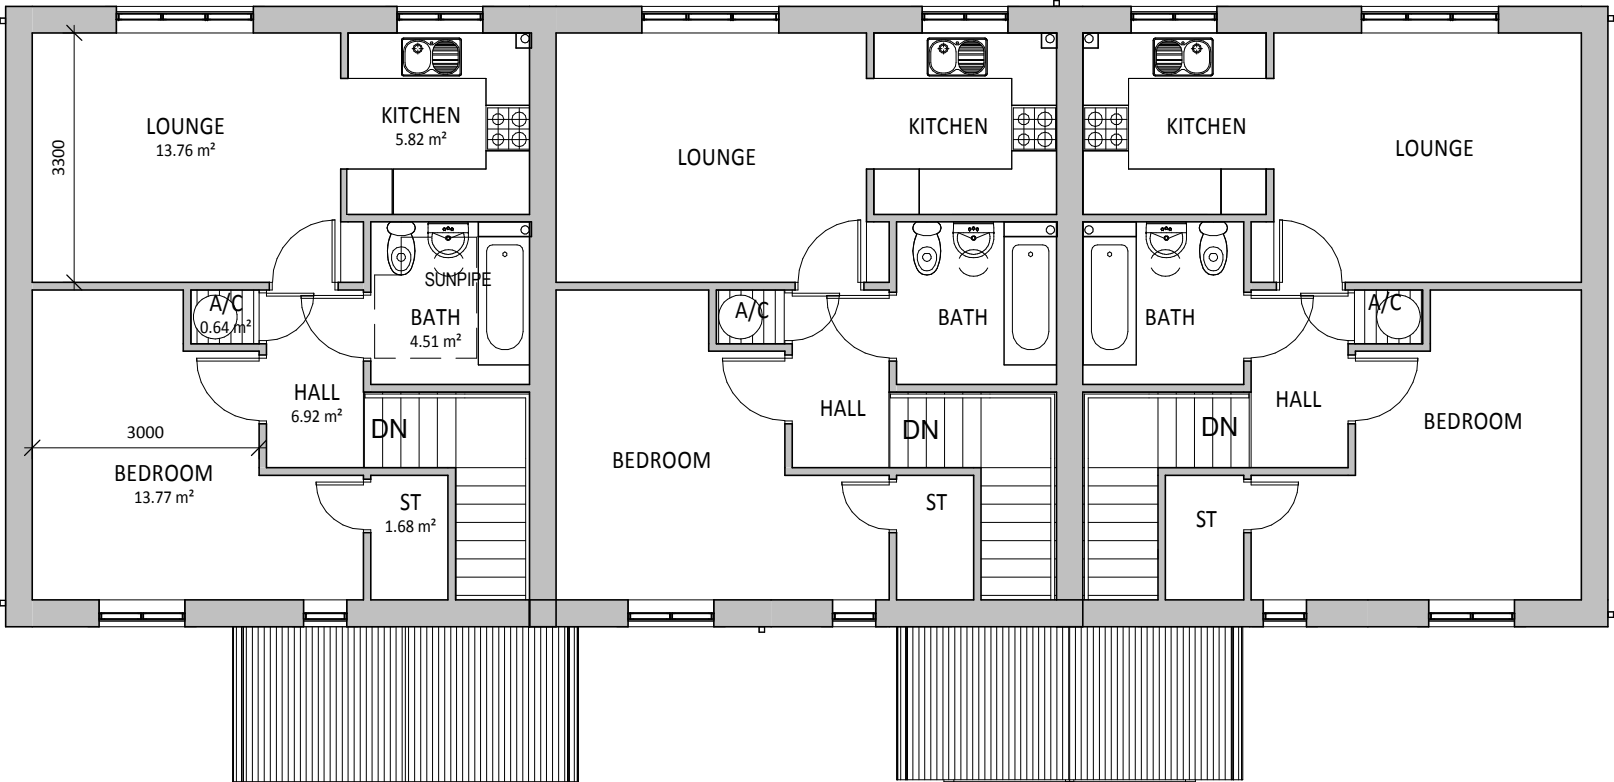


FLOOR AREAS

APT 12	
GF PLAN	47.15 m ²
FF PLAN	47.15 m ²
APT 13	
GF PLAN	3.55 m ²
FF PLAN	47.90 m ²
	51.45 m ²
APT 14	
GF PLAN	47.15 m ²
	47.15 m ²
APT 15	
GF PLAN	3.56 m ²
FF PLAN	47.88 m ²
	51.44 m ²
APT 16	
GF PLAN	3.57 m ²
FF PLAN	47.90 m ²
	51.47 m ²
APT 17	
GF PLAN	48.67 m ²
	48.67 m ²

GF PLAN

1 : 100

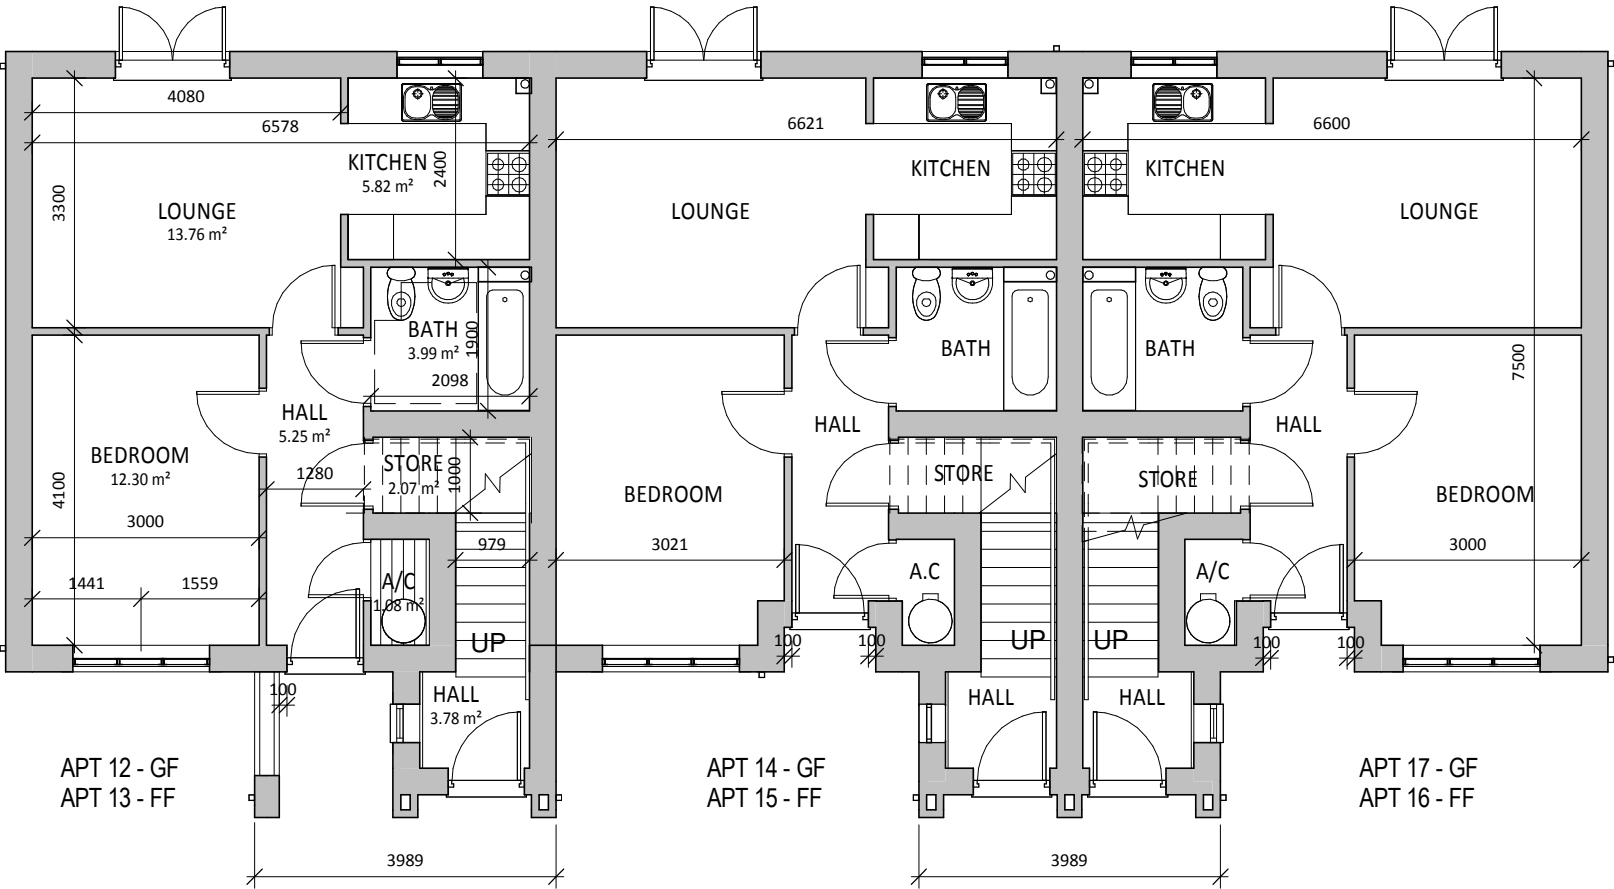

Number

C830.18

A3

NOTES:
THIS DRAWING IS THE COPYRIGHT OF
AINSLEY GOMMON ARCHITECTS. DO NOT
SCALE FROM THIS DRAWING. WORK TO
FIGURED DIMENSIONS ONLY. CHECK ALL
DIMENSIONS ON SITE. ANY DISCREPANCIES
TO BE NOTIFIED TO THE ARCHITECT.

REV	DESCRIPTION	DATE	BY

Job

MAELOR PLACE,
RUABON
for WWHa

Drg

APARTMENT TYPE 2,
BLOCK PLANS (12-17)

Number

C830.18

Scale

1 : 100

Date


11/04/13

Drawn

MG

(Checked)

SV

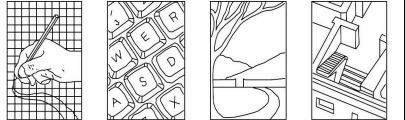

Ainsley Gommon

architecture . urban design

THE OLD POLICE STATION, 15 GLYNNE WAY, HAWARDEN CH5 3NS
Tel: 01244 537100 Fax: 01244 537767 wales@ainsleygommonarchitects.co.uk
Ainsley Gommon Architects Ltd. Registered in England & Wales No.4187948.
Registered Office: 1 Price Street, Hamilton Square, Birkenhead CH41 6JN
www.ainsleygommonarchitects.co.uk