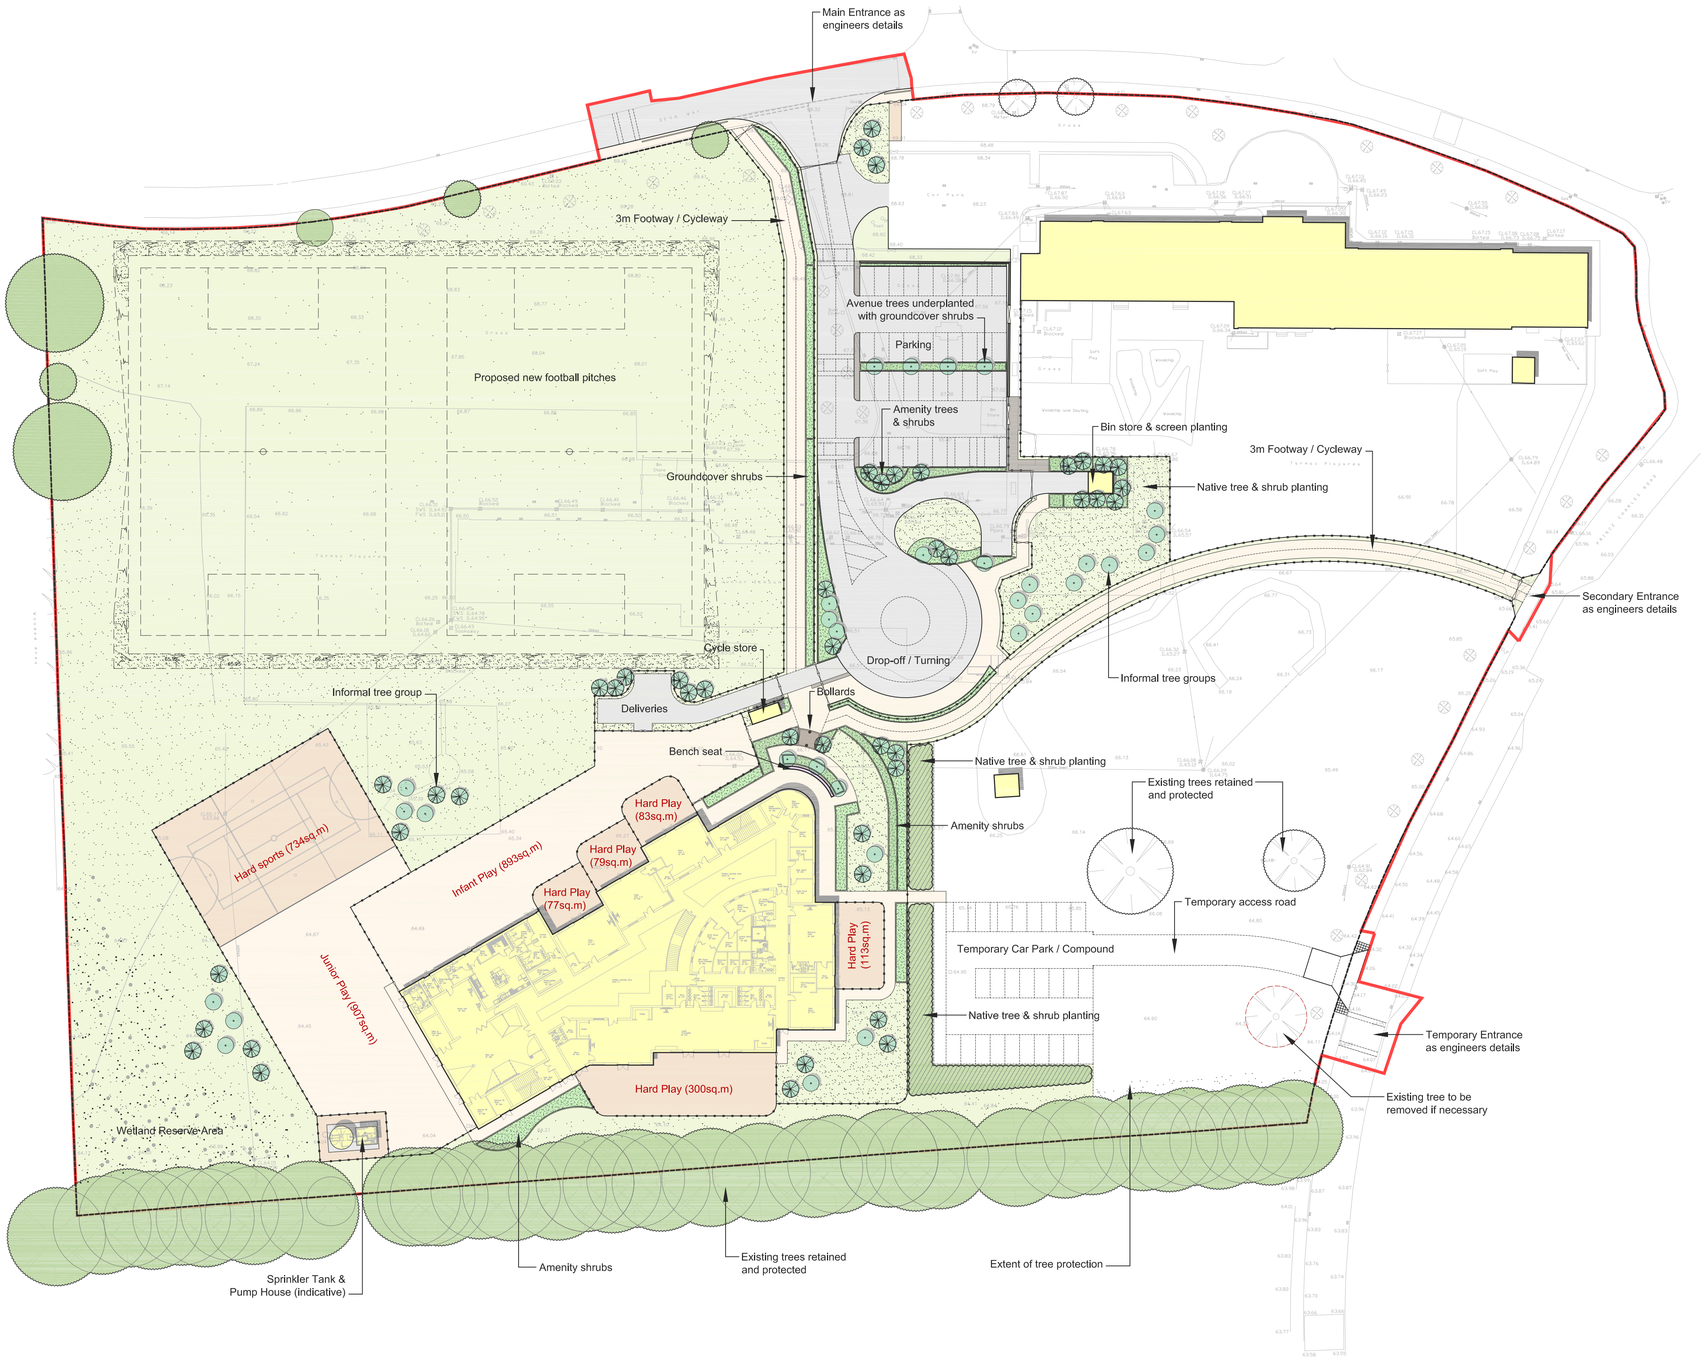

revision note

theark company

The Ark Company Landscape Architects
7 The Highway . Hawarden . Flintshire . CH5 3DG Tel.01244 534342
www.thearkcompany.co.uk info@thearkcompany.co.uk

Wrexham County Borough Council
Caia Park - Hafod y Wern School

Proposed new school development
Hard and soft landscape layout

Dwg.No. 04/112/01	v1.4	A1 @ 1/500	Dec 2013