




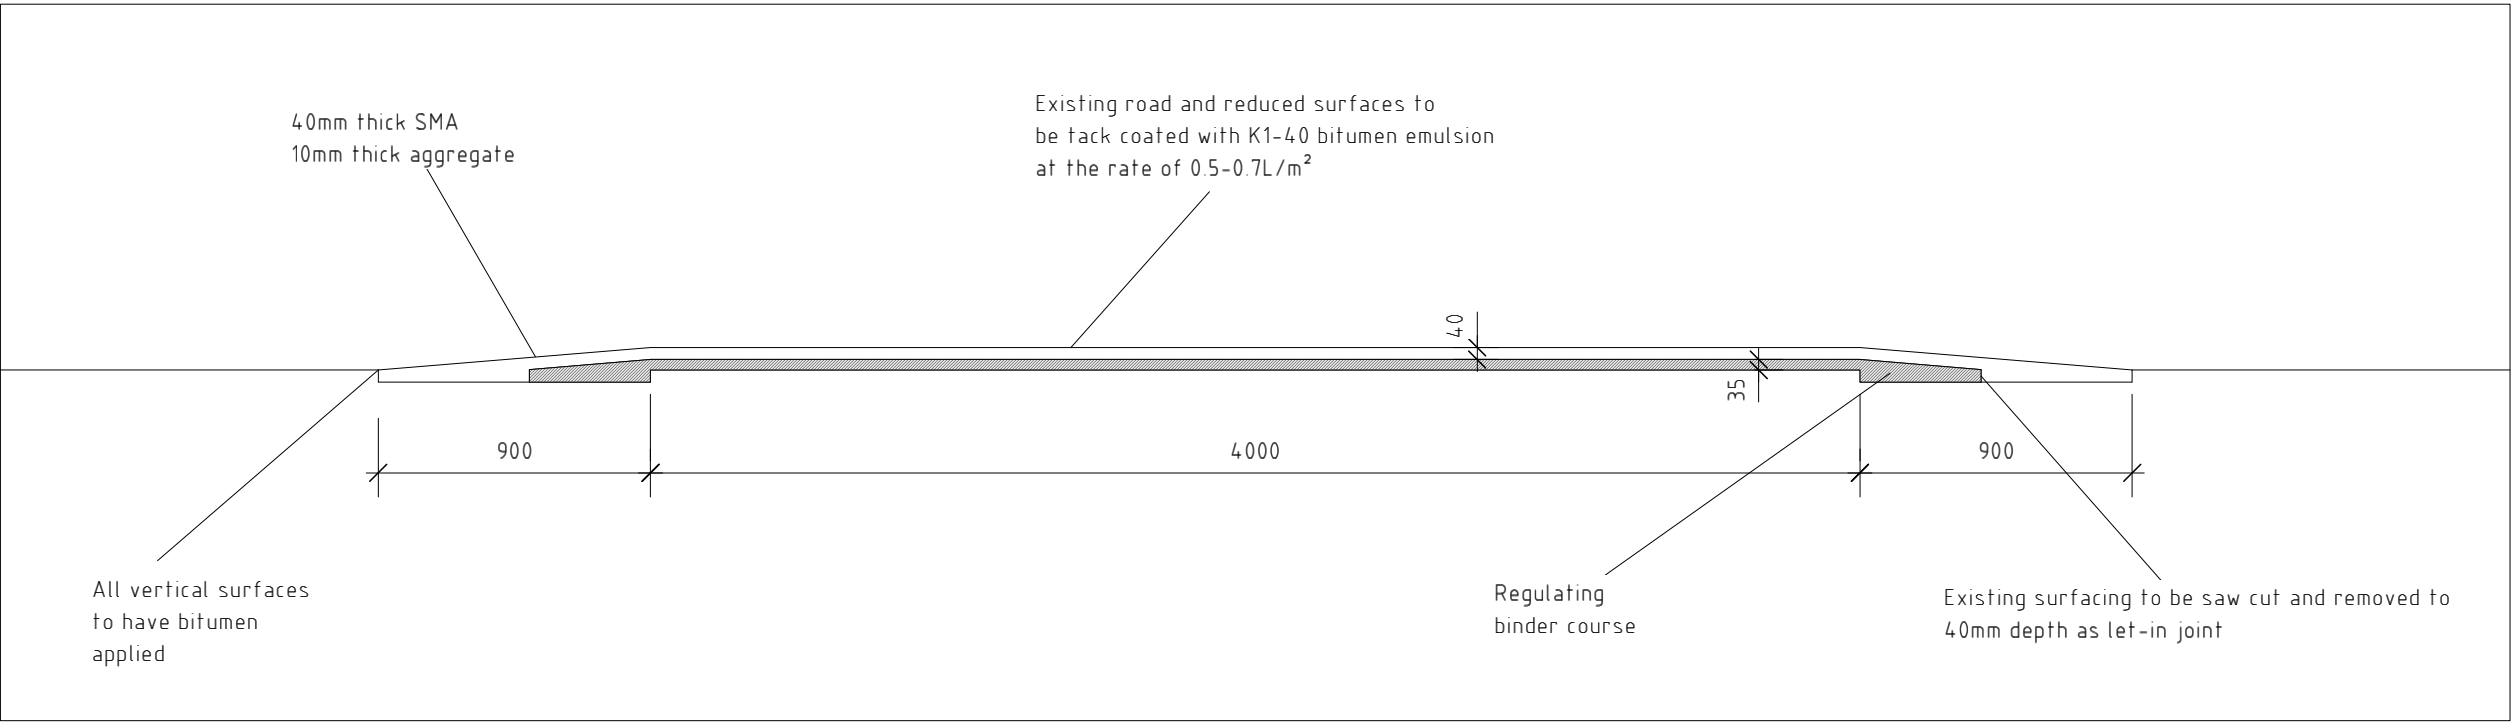

Section Y-Y 1:25

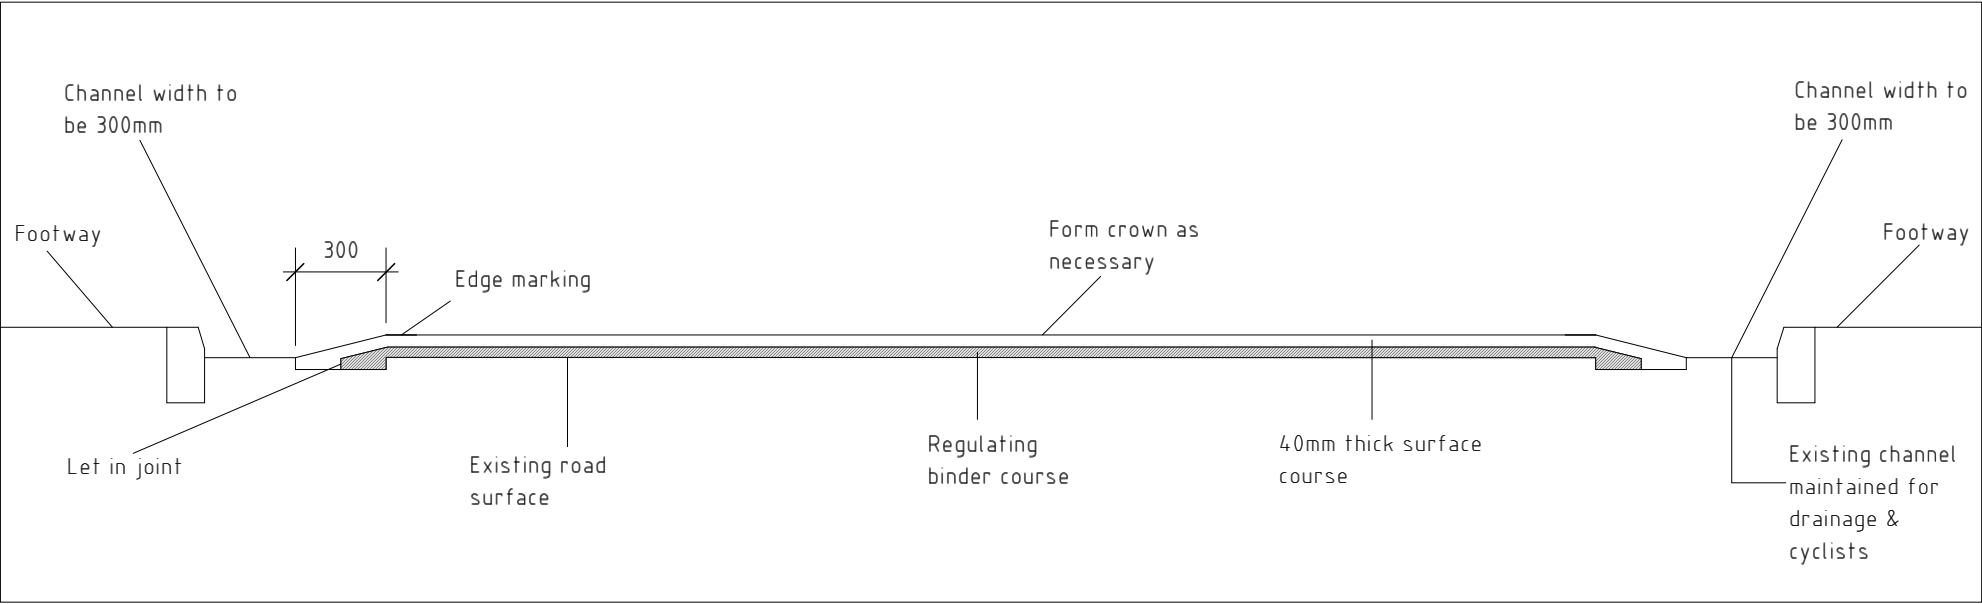

Section Z-Z 1:25

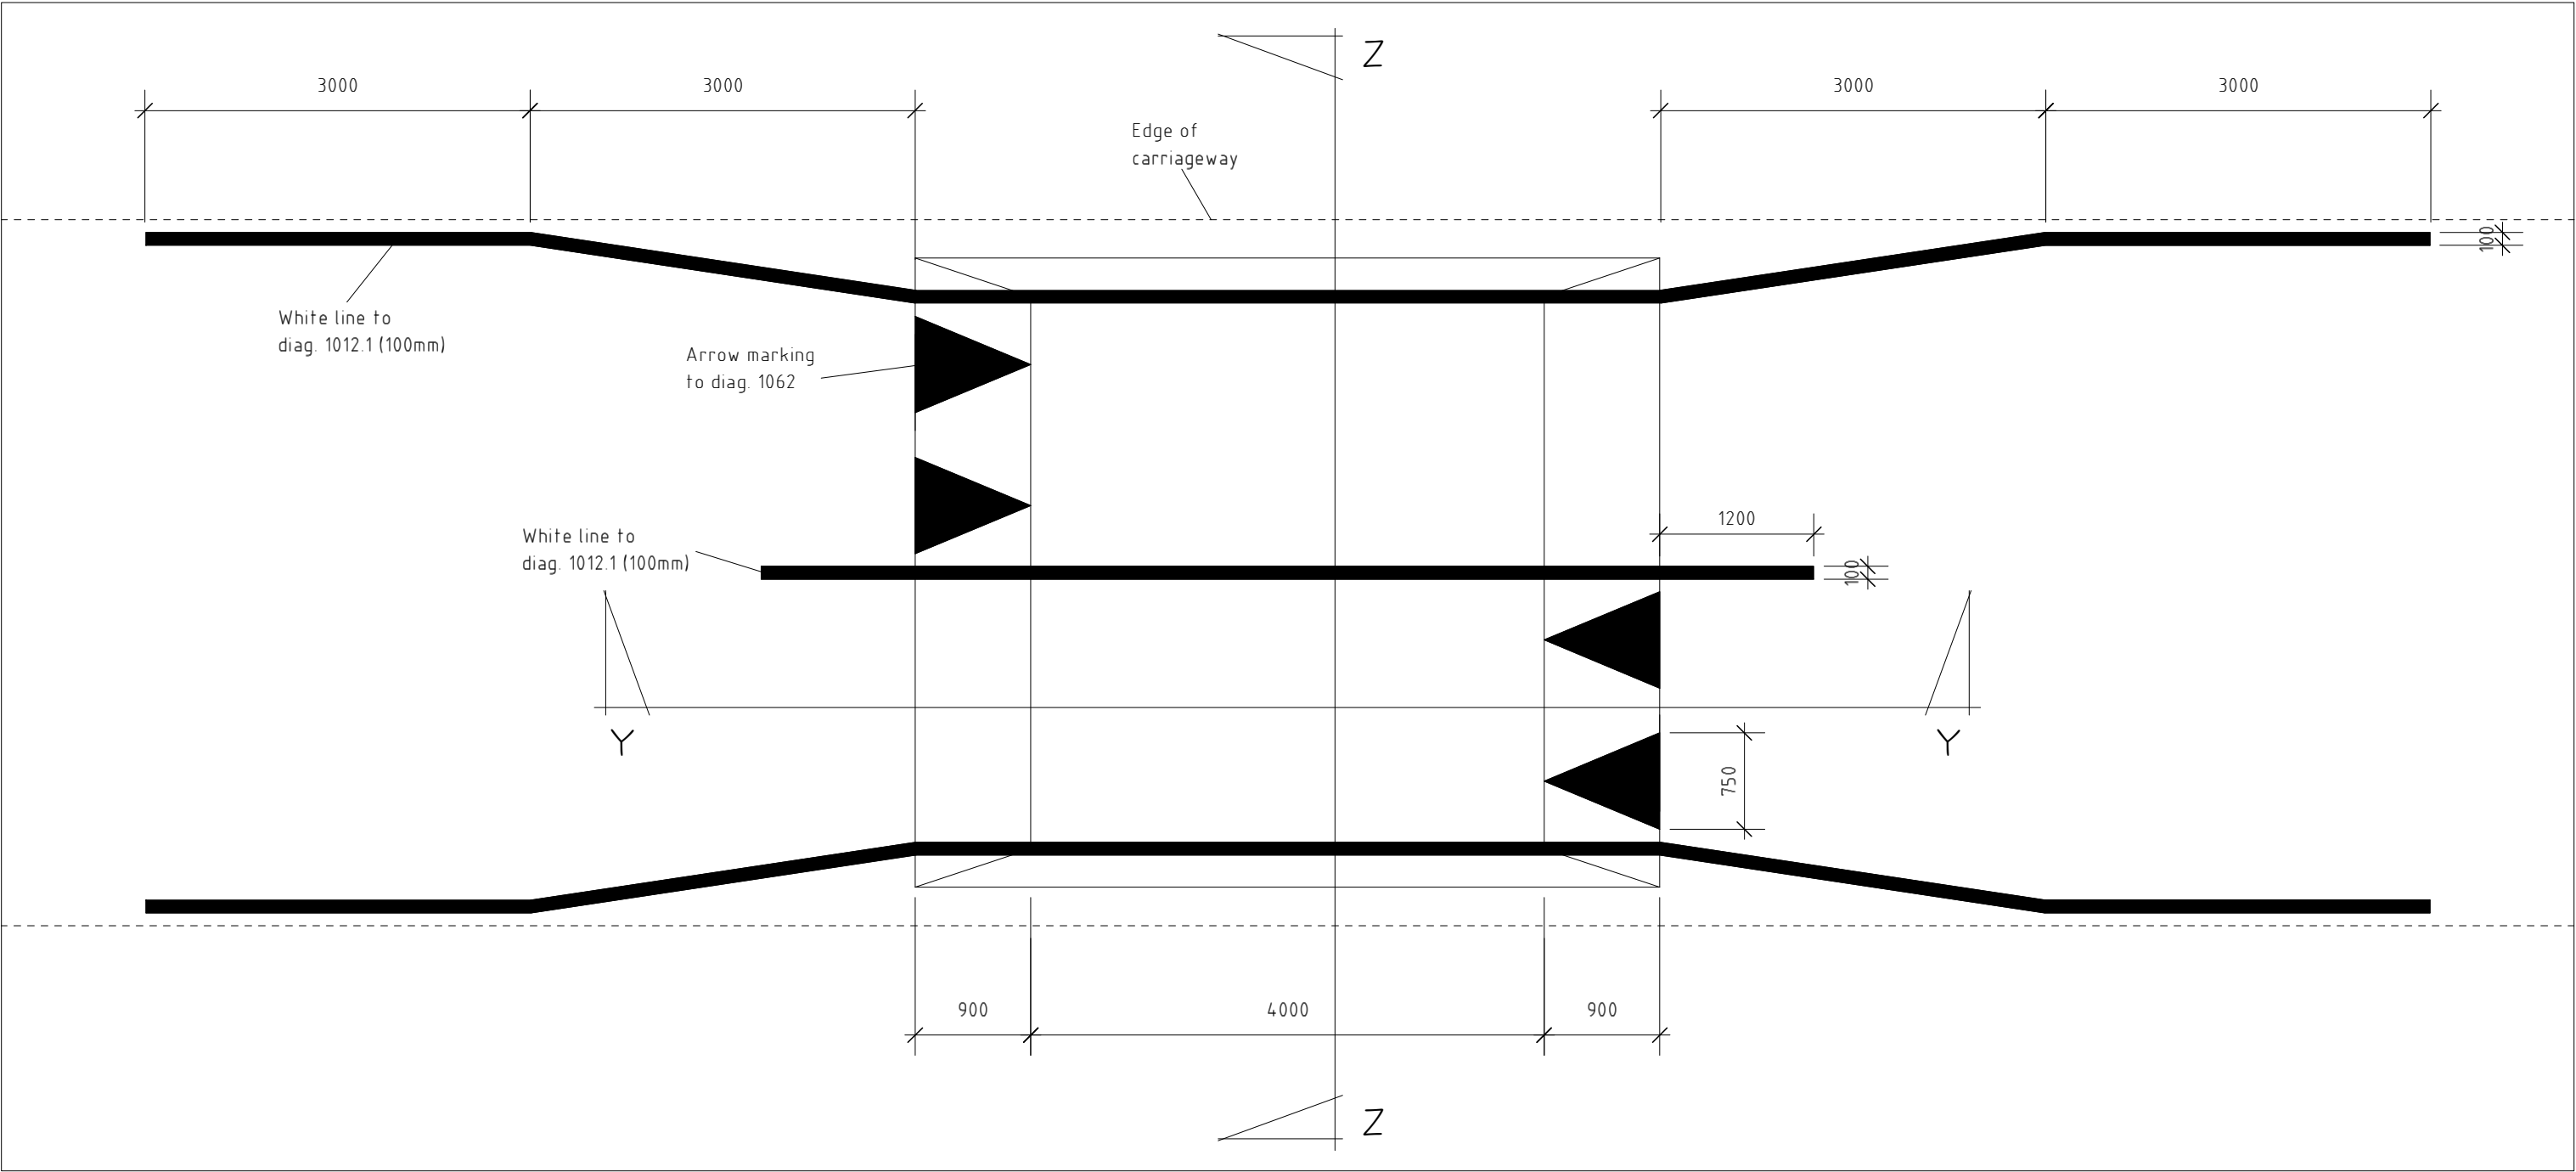

Plan View 1:50

Notes

- Total height of flat top taper ended hump to be 75mm (+5/-0mm) above the existing survey.
- Variation in thickness of table to be accommodated in regulation layer, surface course layer to remain 40mm constant thickness.
- Cross section Z-Z to be same as profile of existing road.

All markings to the Traffic Signs Regulations and General Directions 2002.

A	05/13	Details Amends	D.J.E.
Rev	Date	Detail	Initial

Project: Residential Development Land adjacent to Gredington Arms Holt, Nr Wrexham	
Title: Flat top taper ended hump	Scale: (A2) 1:25 & 1:50

Drawn By: D.J.Edwards	Date: May 2013
Drawing No: C032/013	Sheet: 1 of 1

Redwither Business Centre,
Redwither Business Park,
Wrexham. LL13 9XR
Tel: 01978 356500
www.blueprintarchitectural.com