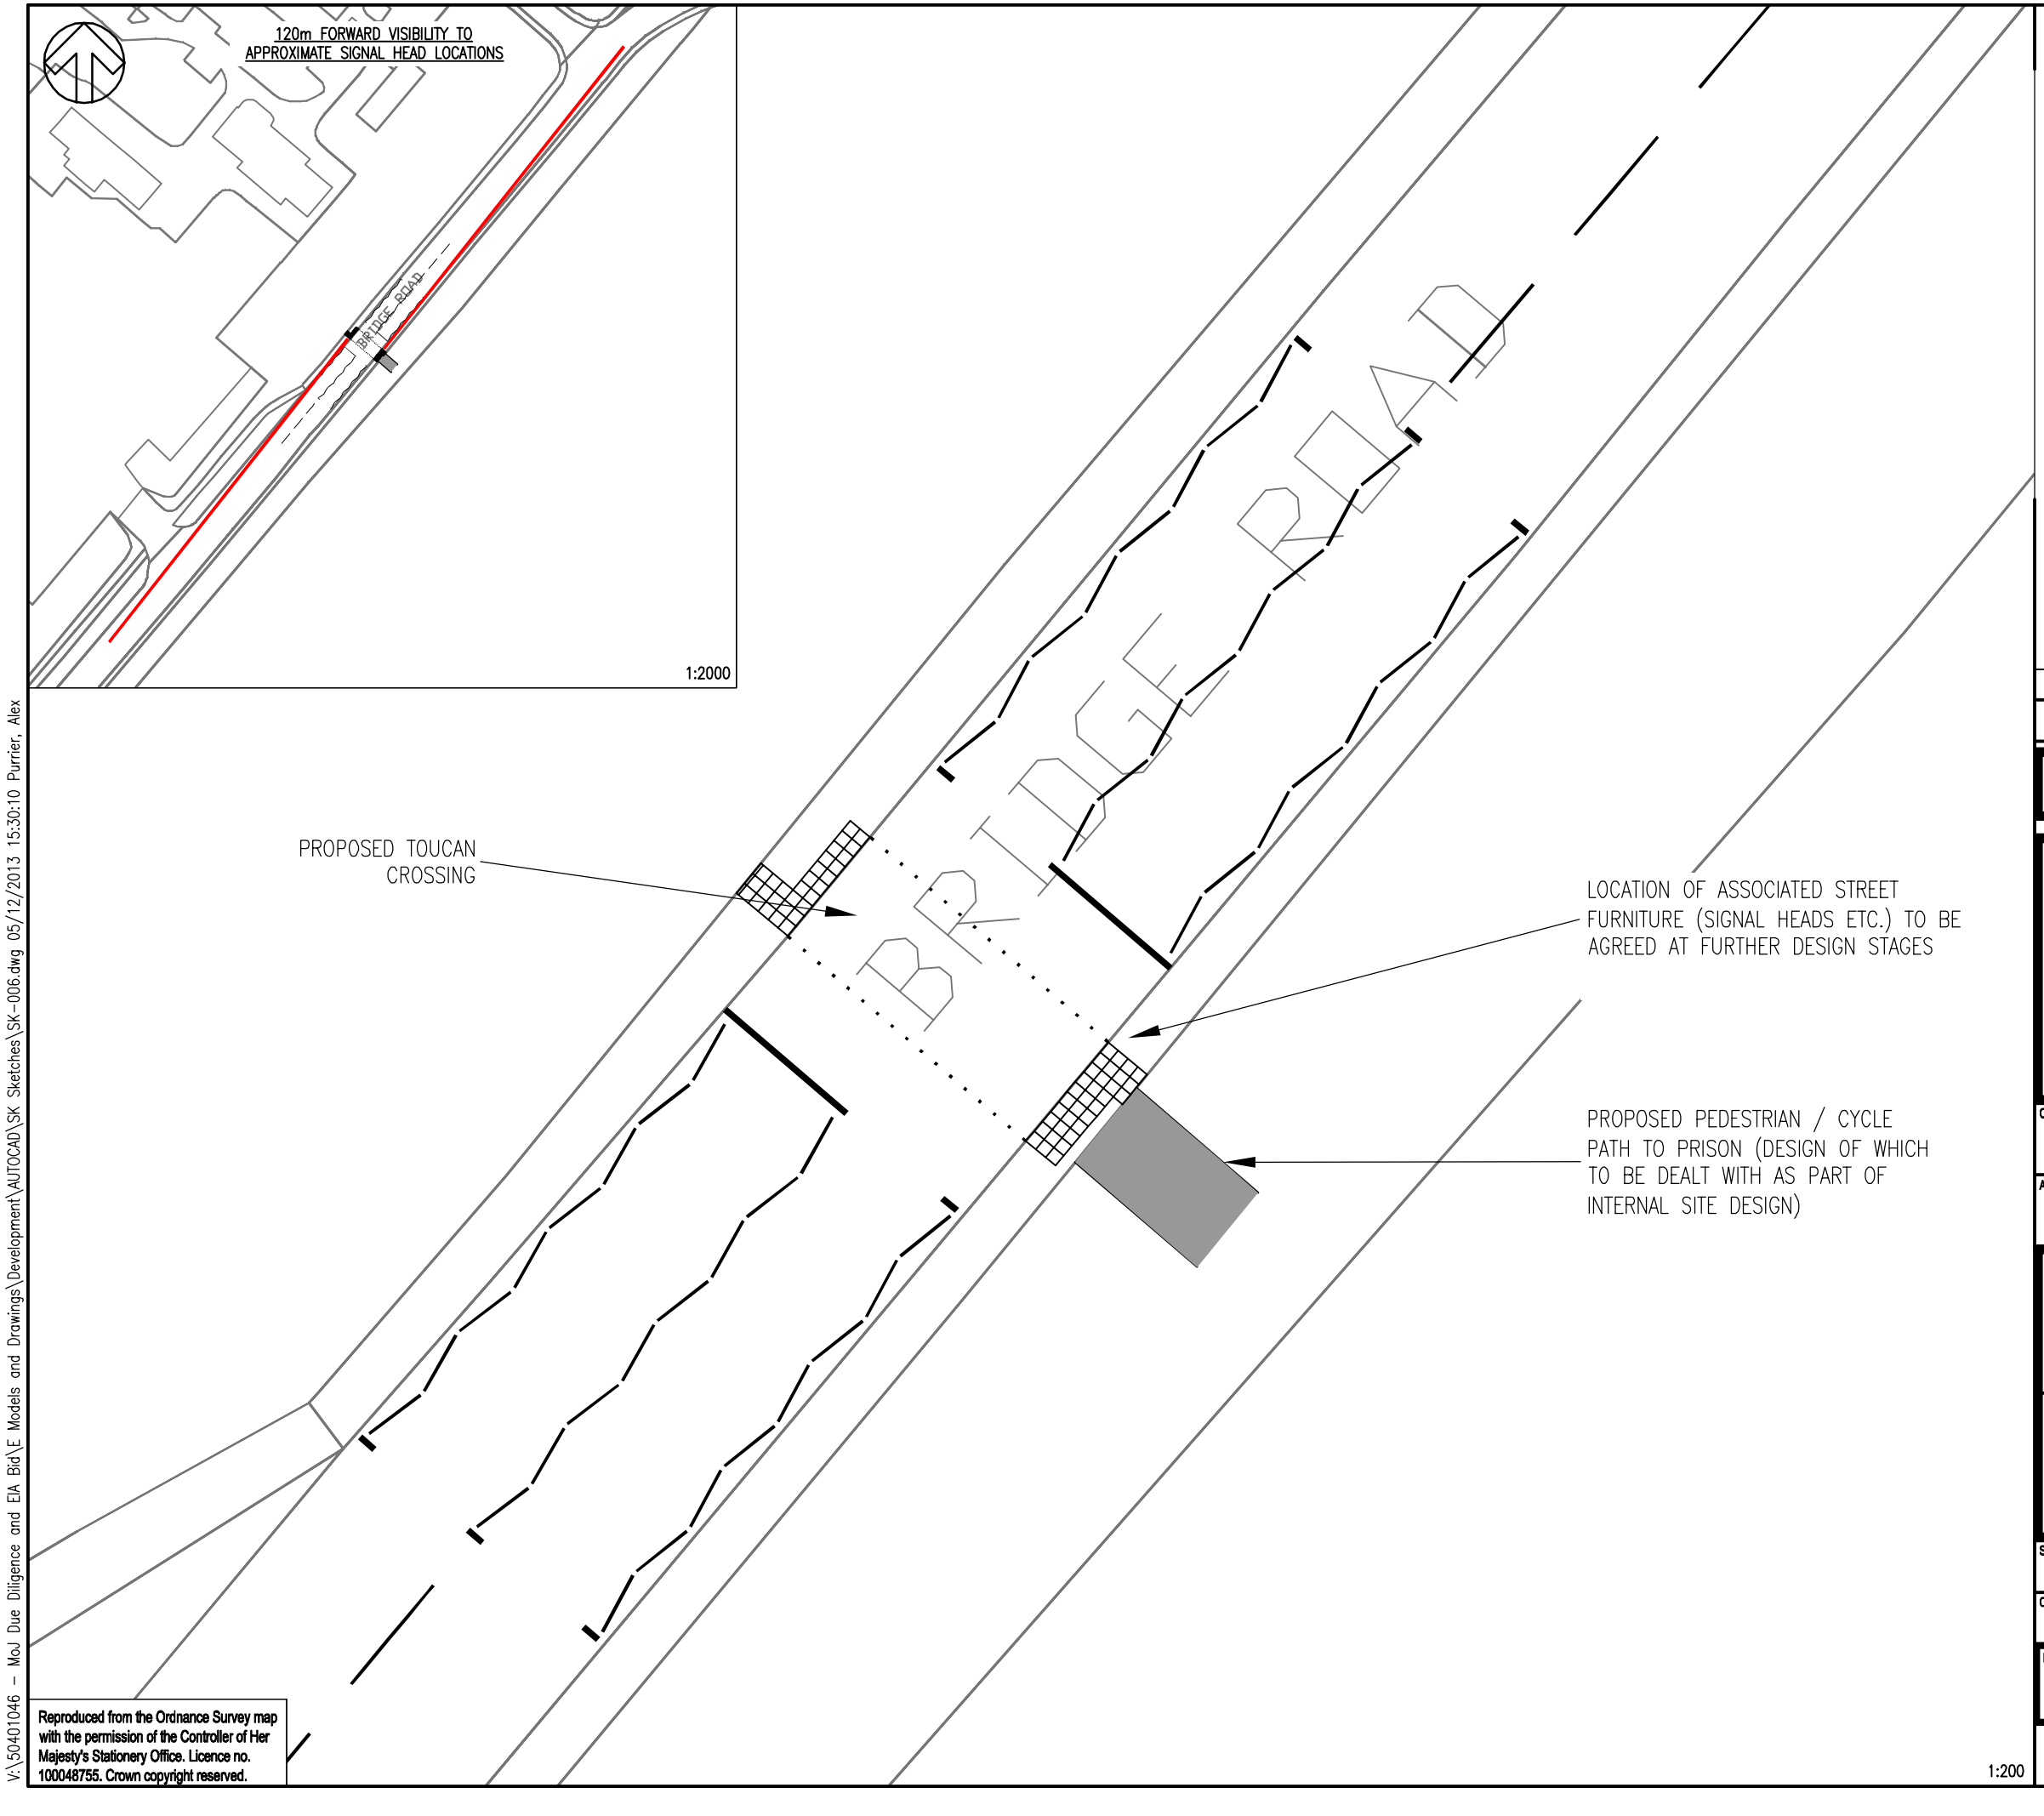

Reproduced from the Ordnance Survey map with the permission of the Controller of Her Majesty's Stationery Office. Licence no. 100048755. Crown copyright reserved.

V:\50401046 - MoJ Due Diligence and EIA Bid\E Models and Drawings\Development\AUTOCAD\SK Sketches\SK-006.dwg 05/12/2013 15:30:10 Purrier, Alex

DO NOT SCALE

REV	DATE	BY	DESCRIPTION	CHK	APD
A	05/12/13	AGP	FIRST ISSUE	SY	KE

DRAWING STATUS:
FOR INFORMATION ONLY

WSP
One Queens Drive Birmingham West Midlands B5 4PJ
Tel: +44 (0)121 352 4700 Fax: +44 (0)121 352 4701
http://www.wspgroup.com

CLIENT:
MINISTRY OF JUSTICE

ARCHITECT:
AEDAS ARCHITECTS LIMITED

PROJECT:
NORTH WALES PRISON

TITLE:
PROPOSED BRIDGE ROAD TOUCAN CROSSING
- PRELIMINARY LAYOUT

SCALE @ A3:	CHECKED:	APPROVED:
AS SHOWN	SY	KE
CAD FILE:	DESIGN-DRAWN:	DATE:
SK-006	AGP	December 2013

PROJECT No:	DRAWING No:	REV:
50401046	SK-006	A

© WSP Group Ltd