



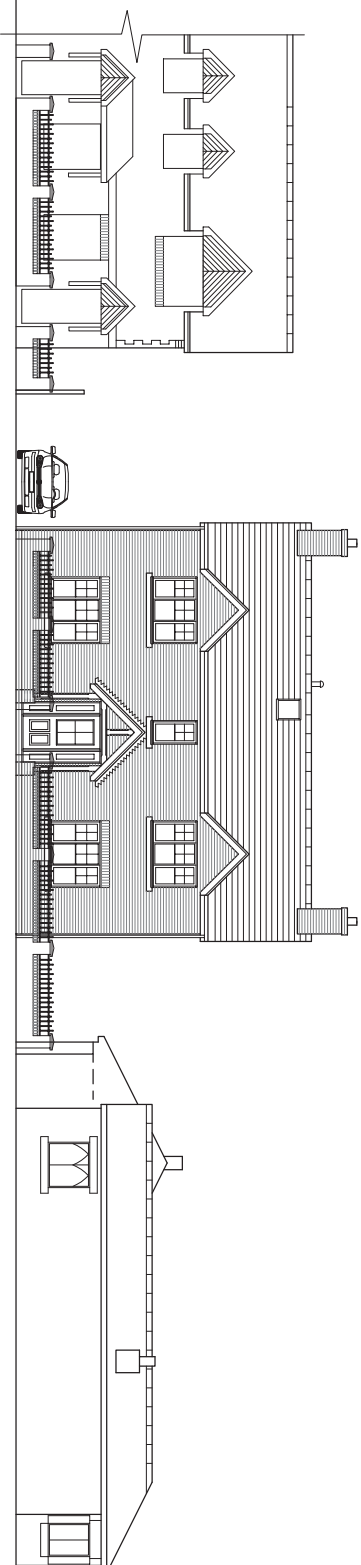

Lodge Road Streetscene 1:100

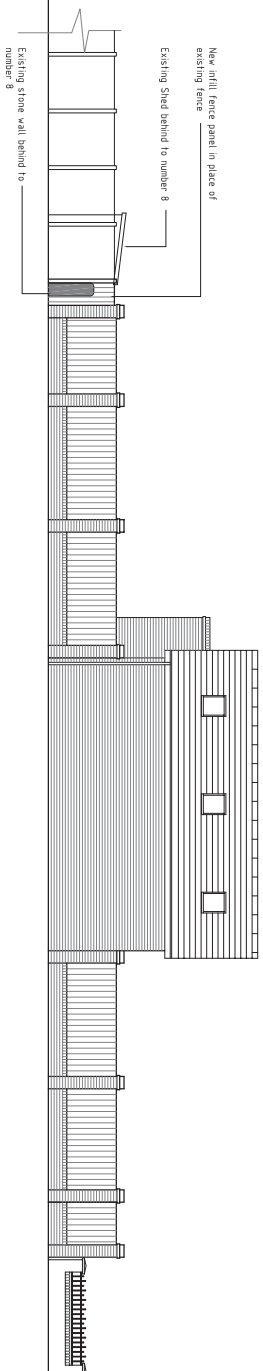

Stansty Road Streetscene 1:100



Ferridge Villa, 25 Honey Road, Wrexham, LL13 8UD
01978 353445 / 01734 710223
ced@hdsarchitectural.co.uk
www.hdsarchitectural.co.uk


Architectural and Energy Assessment Services

Proposed New Dwelling and Garage with Gates Room above

Land at 2 Lodge Road, Rhosddol, Wrexham

Date: November 2013 Scale: 1:100 @ A2

Streetscene as Proposed
Dwg No H11-05 - Rev B - 17/12/13
Please Note: Do not Scale from This Drawing

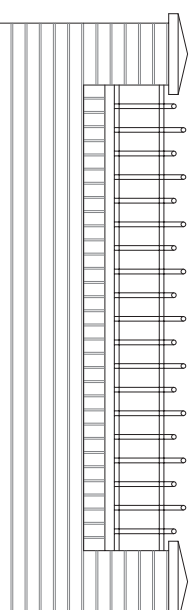

Front Wall Detail 1:20