




Produced 23/08/2013 from the Ordnance Survey  
National Geographic Database and incorporating  
surveyed revision available at this date. © Crown  
Copyright 2013

Reproduction in whole or in part is prohibited without  
the prior permission of Ordnance Survey

Ordnance Survey and the OS Symbol are registered  
trademarks of Ordnance Survey, the national mapping  
agency of Great Britain.

The representation of a road, track or path is no  
evidence of a right of way.

The representation of features as lines is no evidence  
of a property boundary.

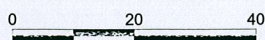


Scale 1:1250

Supplied By: **Anglian Conservatories (Eng**

Serial number: 001117270

Plot Centre Coordinates: 332198, 352642

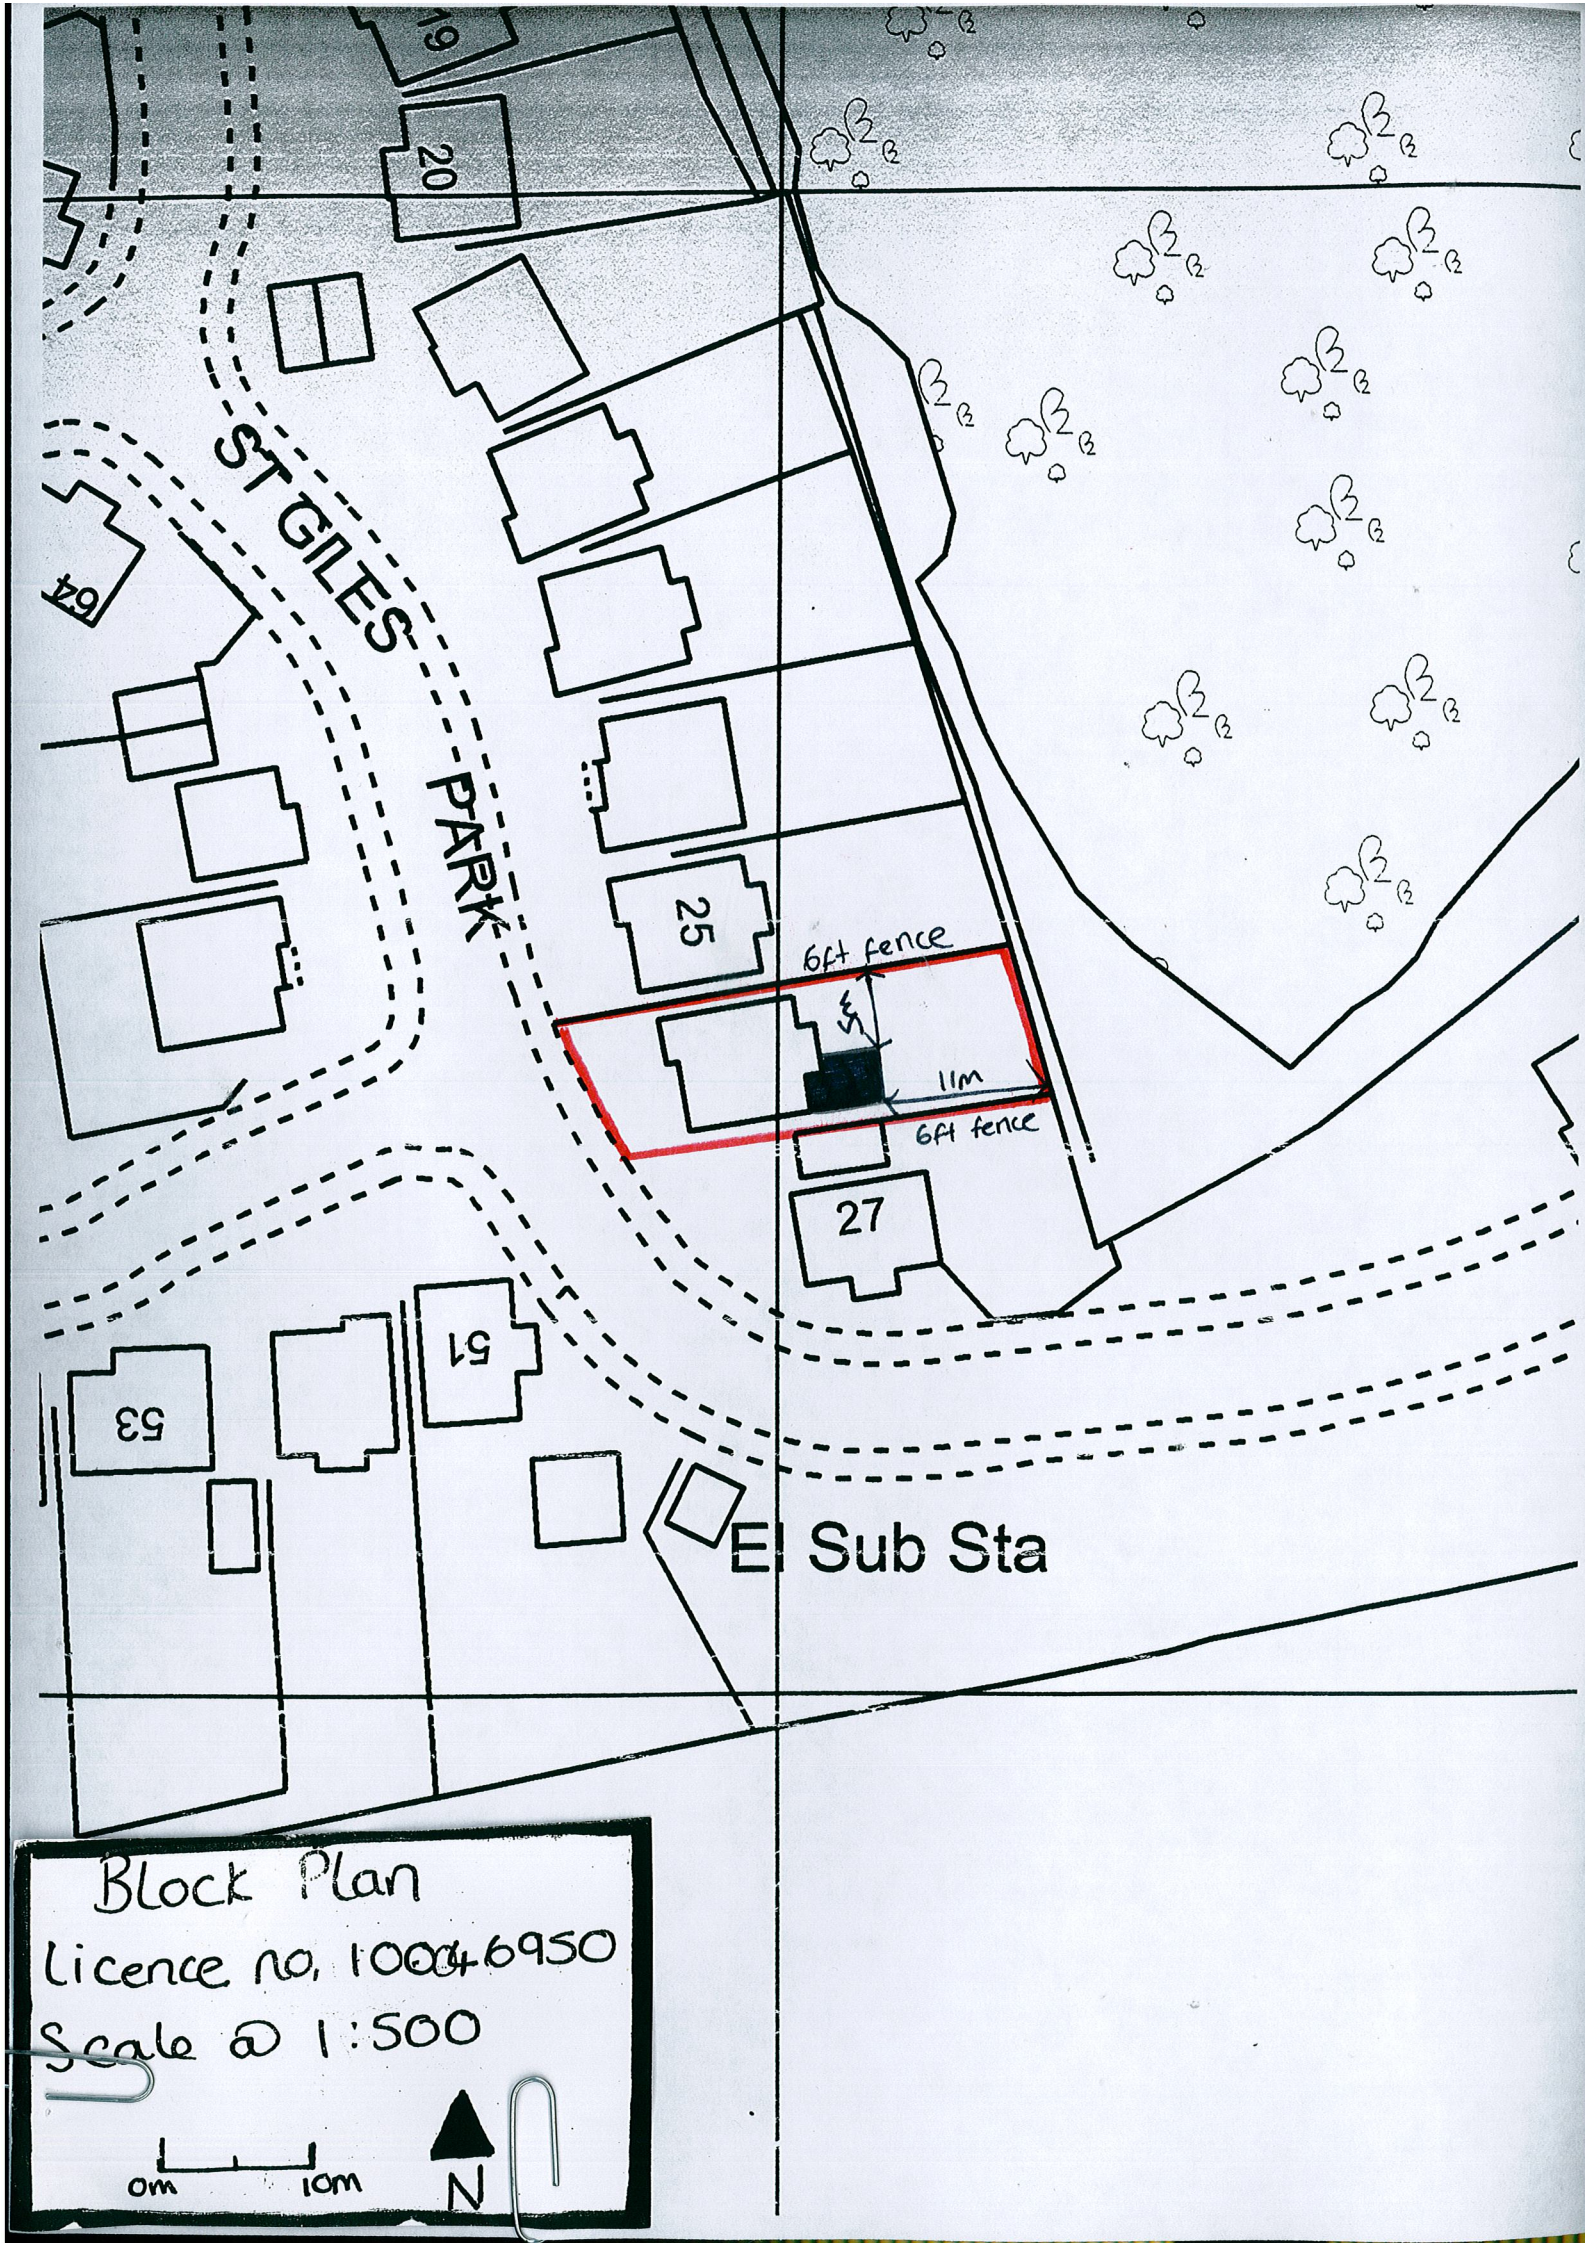

# Block Plan

Licence no, 100046950

Scale @ 1:500

0m 10m

