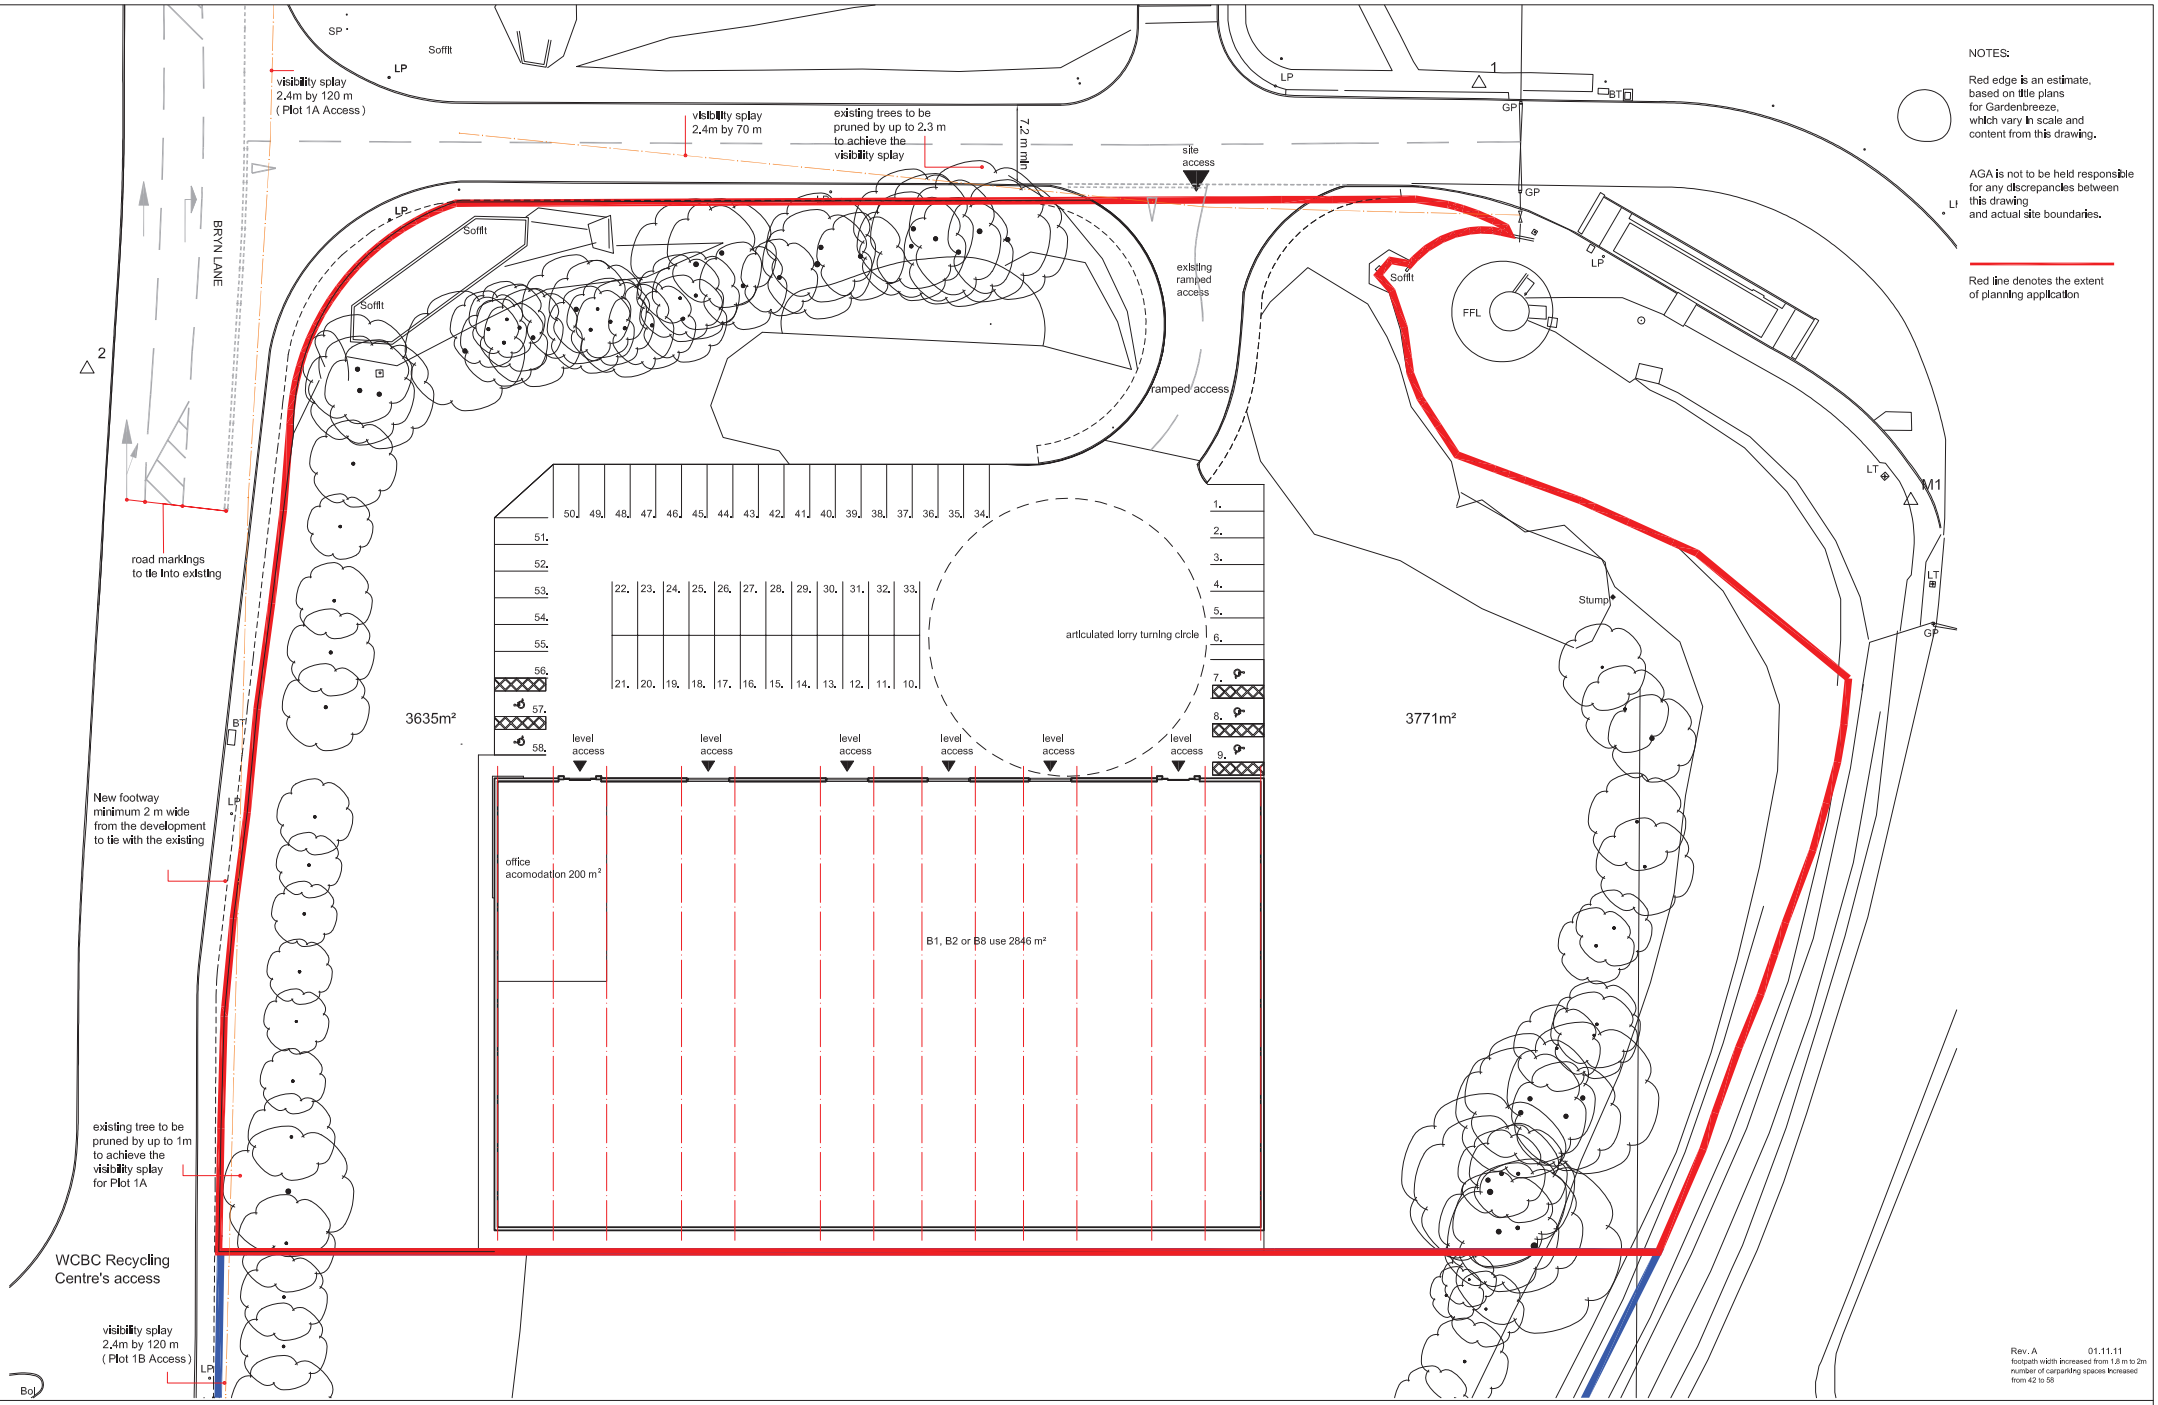
NOTES:
Red edge is an estimate, based on title plans for Gardenbreeze, which vary in scale and content from this drawing.
AGA is not to be held responsible for any discrepancies between this drawing and actual site boundaries.
Red line denotes the extent of planning application
visibility splay 2.4m by 120 m (Plot 1A Access)
visibility splay 2.4m by 70 m
existing trees to be pruned by up to 2.3 m to achieve the visibility splay
7.2 m mtb
site access
existing ramped access
ramped access
BRYN LANE
Soffit
LP
GP
BT
LT
FFL
Stump
road markings to tie into existing
New footway minimum 2 m wide from the development to tie with the existing
existing tree to be pruned by up to 1m to achieve the visibility splay for Plot 1A
WCBC Recycling Centre's access
visibility splay 2.4m by 120 m (Plot 1B Access)
3635m²
3771m²
articulated lorry turning circle
level access
office acomodation 200 m²
B1, B2 or B8 use 2846 m²
Rev. A 01.11.11
footpath width increased from 1.8 m to 2m
number of carparking spaces increased from 42 to 58
proposed site access 1:500
antonio garcia architecture
PROGRESSIVE ARCHITECTURE
JOB/CLIENT: BRYN LANE PLOT 1A LIGHT INDUSTRY / OFFICE UNIT for KINGMOOR PARK
DRAWING TITLE: PROPOSED SITE ACCESS
TEL: 0151 708 5159
Suite 7 Hatherlaurie House 42 Hope Street L1 9BW
SCALE: 1:500@ A3 DRAWN BY: JL
DATE: 24.08.2011 CHECKED BY: AG
COMPUTER DRAWING REF: PROJECT No. LE5639
DRAWING No. 502_A
DO NOT SCALE THIS DRAWING, VERIFY ALL DIMENSIONS ON SITE, ANY DISCREPENCIES TO BE REPORTED TO ANTONIO GARCIA ARCHITECTURE