


P 12

WREXHAM COUNTY
BOROUGH COUNCIL
18 SEP 2013
PLANNING DEPARTMENT

EXISTING TOWN

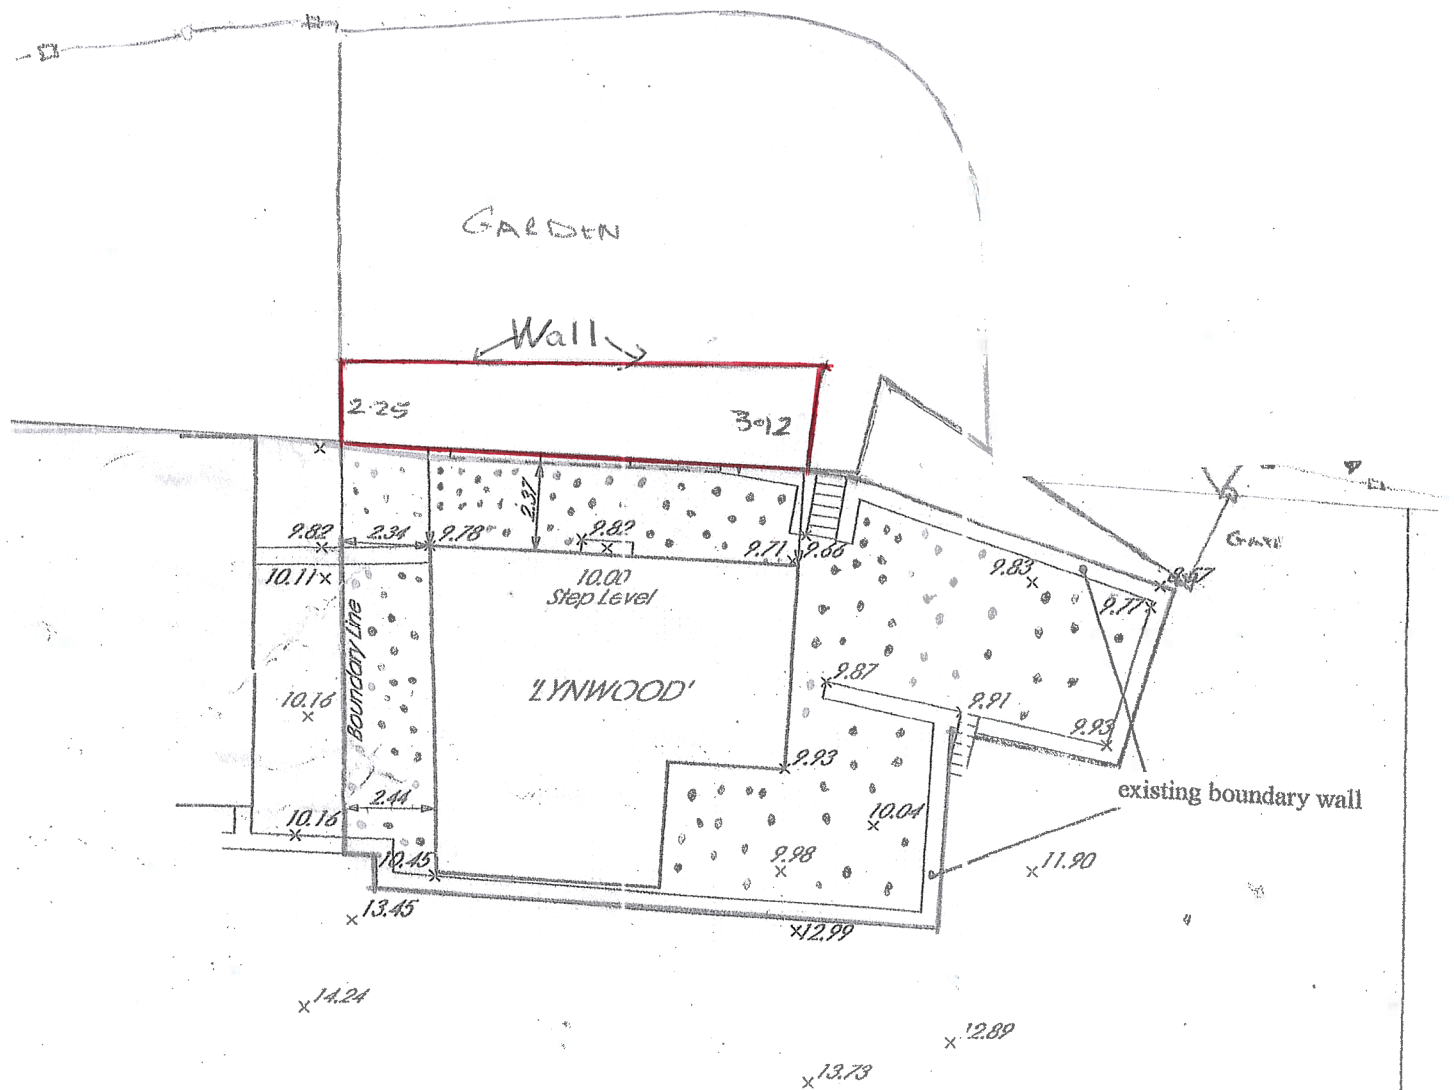

AMENDED

'LYNWOOD', MAES-Y-FFYNNON ROAD, MINERVA, WREXHAM

SCALE: 1-200

DATE: SEPT. 2008

LR

P / 2013 / 0651
TITLE NUMBER
CYM51288

WREXHAM / WRECSAM




ANCE SURVEY MAP REFERENCE:

SJ2551NE

SCALE 1:1250 Enlarged from 1/2500

OWN COPYRIGHT. Produced by HMLR. Further reproduction in whole or in part is prohibited without the prior written permission of Ordnance Survey. Licence Number GD 272728.

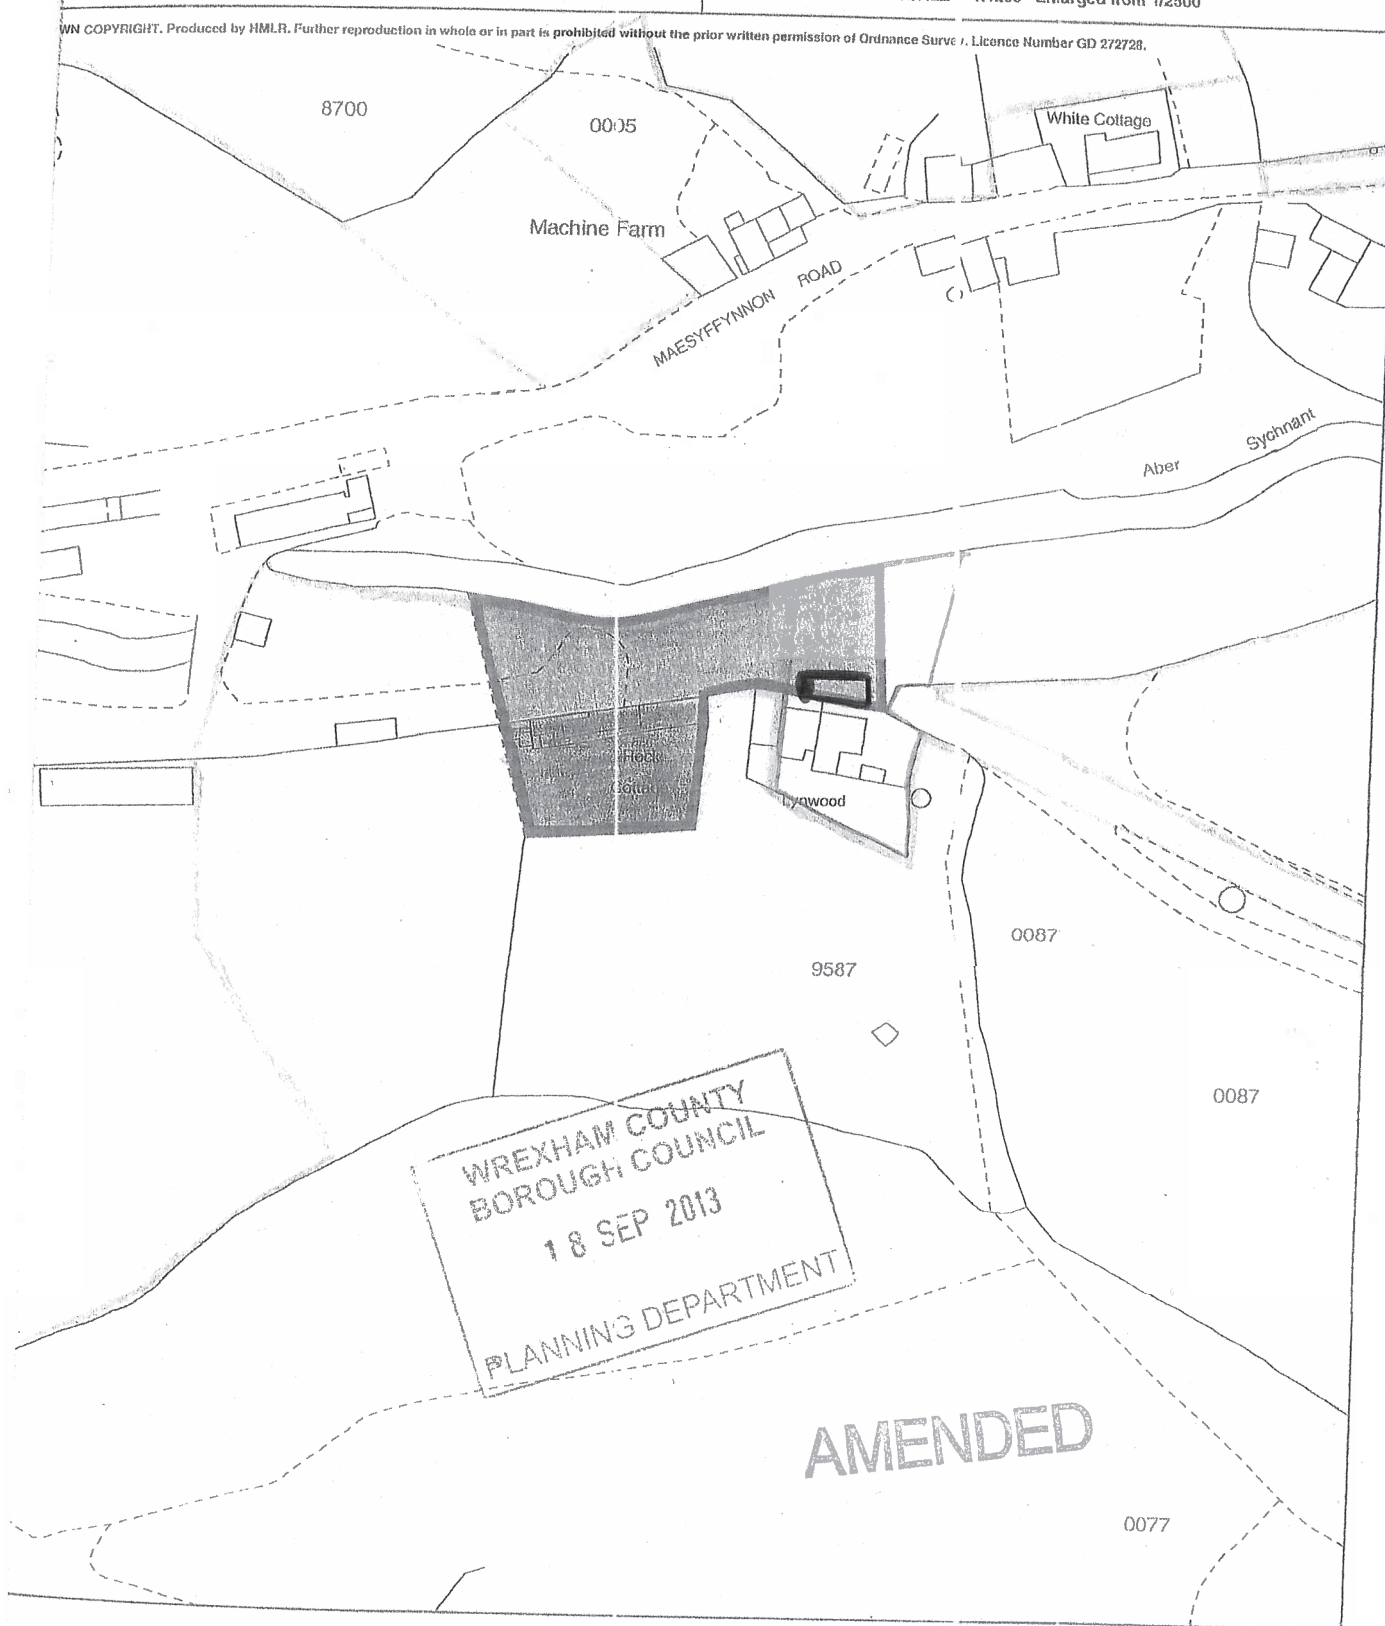

**WREXHAM COUNTY
BOROUGH COUNCIL
18 SEP 2013
PLANNING DEPARTMENT**

AMENDED

