


P / 2013 / 0193

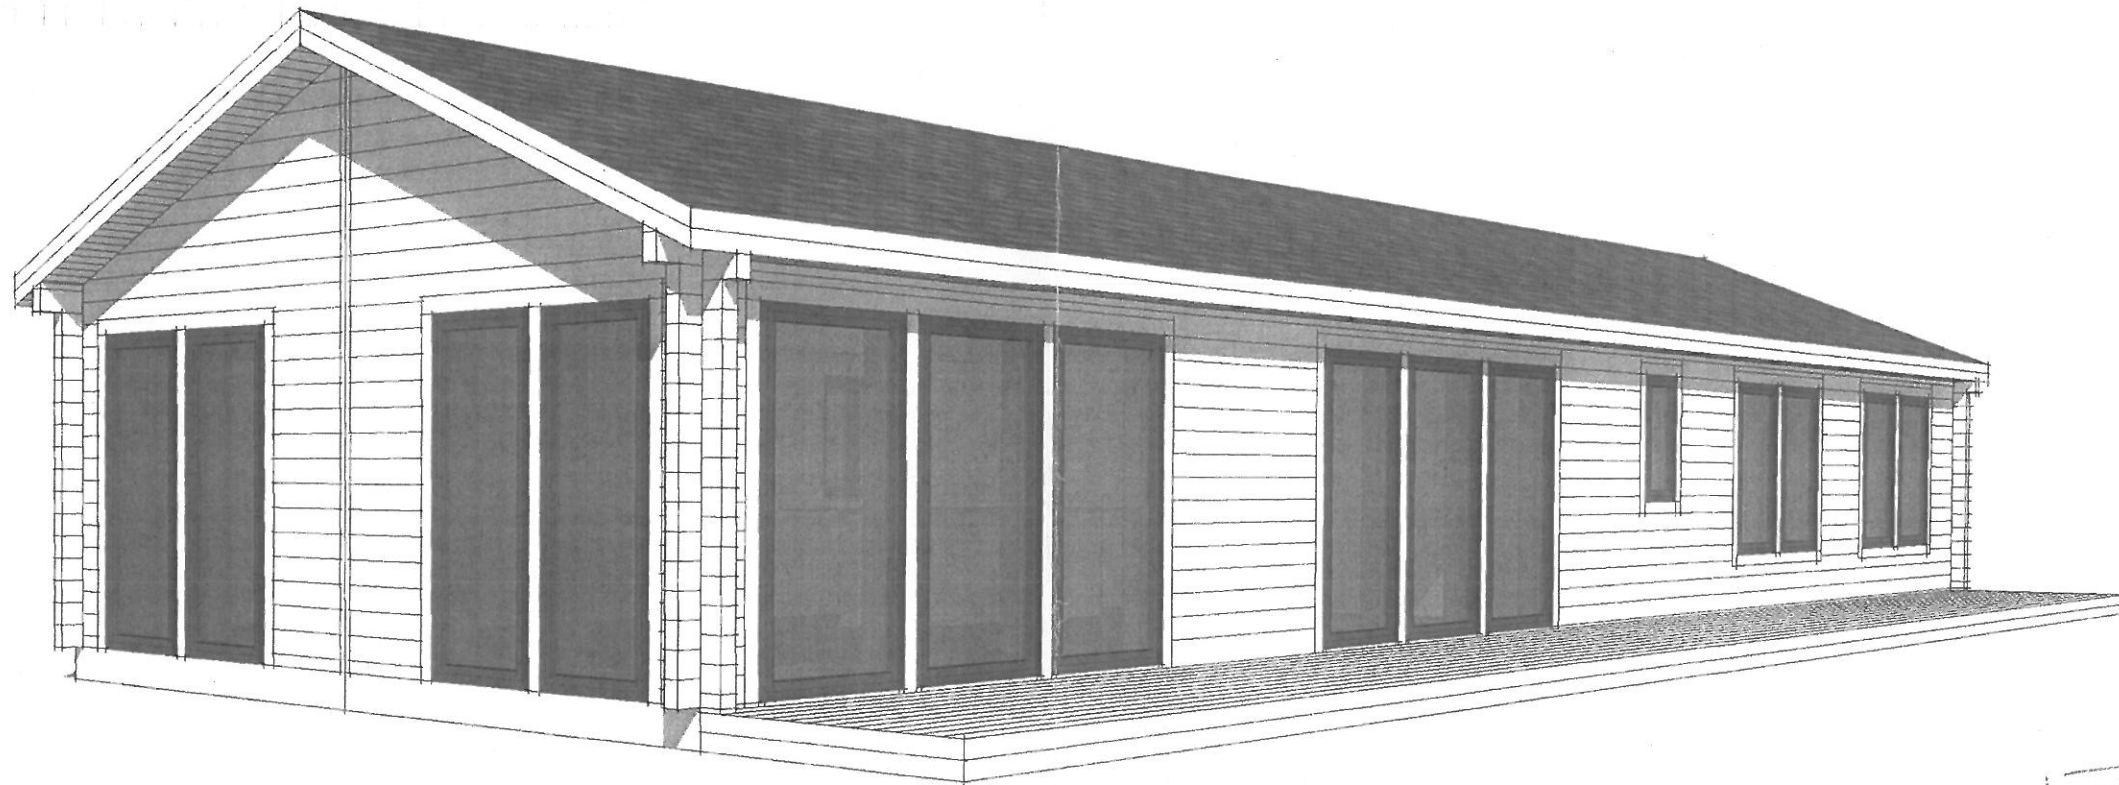

WREXHAM COUNTY
BOROUGH COUNCIL
18 MAR 2013
PLANNING DEPARTMENT

Timby Construction

Moreton Park Centre Gledrid Chirk

Wrexham LL14 5DG


Tel/Fax: + 44 (0) 1691 770 642 Mobile: 07802 820 010

www.timby.co.uk e-mail: sales@timby.co.uk

PROJECT

Neville Rees

P / 2013 / 0193

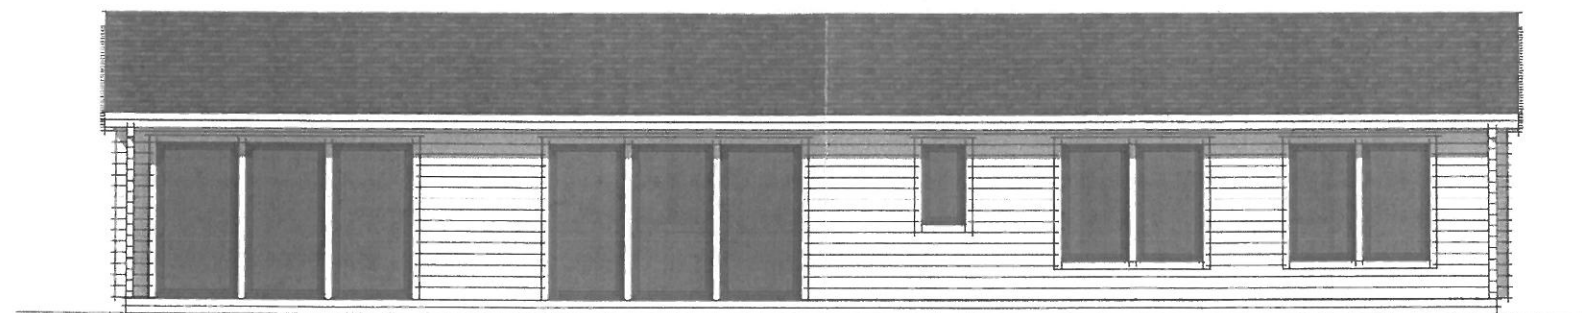

WREXHAM COUNTY
BOROUGH COUNCIL
18 MAR 2013
PLANNING DEPARTMENT

Timby Construction

Moreton Park Centre Gledrid Chirk

Wrexham LL14 5DG

Tel/Fax: + 44 (0) 1691 770 642 Mobile: 07802 820 010

www.timby.co.uk e-mail: sales@timby.co.uk

PROJECT

Neville Rees

DRAWING

Front Elevation

SCALE

1 : 100

DRAWING NO.

FE/1

DATE

11 / 03 / 13

P / 20 13 / 0 193



WREXHAM COUNTY
BOROUGH COUNCIL
18 MAR 2013
PLANNING DEPARTMENT

Timby Construction

Moreton Park Centre Gledrid Chirk

Wrexham LL14 5DG

Tel/Fax: + 44 (0) 1691 770 642 Mobile: 07802 820 010

www.timby.co.uk e-mail: sales@timby.co.uk

PROJECT

Neville Rees

DRAWING

Rear Elevation

SCALE

1 : 100


DRAWING NO.

RE/1

DATE

11 / 03 / 13

P / 20 13 / 0 1 9 3

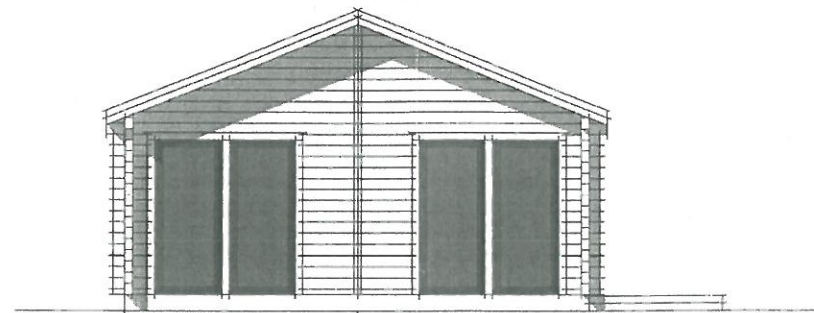

WREXHAM COUNTY
BOROUGH COUNCIL
18 MAR 2013
PLANNING DEPARTMENT

Timby Construction

Moreton Park Centre Gledrid Chirk

Wrexham LL14 5DG

Tel/Fax: + 44 (0) 1691 770 642 Mobile: 07802 820 010

www.timby.co.uk e-mail: sales@timby.co.uk

PROJECT

Neville Rees

DRAWING

Side Elevation 1

SCALE

1 : 100


DRAWING NO.

SE/1

DATE

11 / 03 / 13

P / 20 13 / 0 193

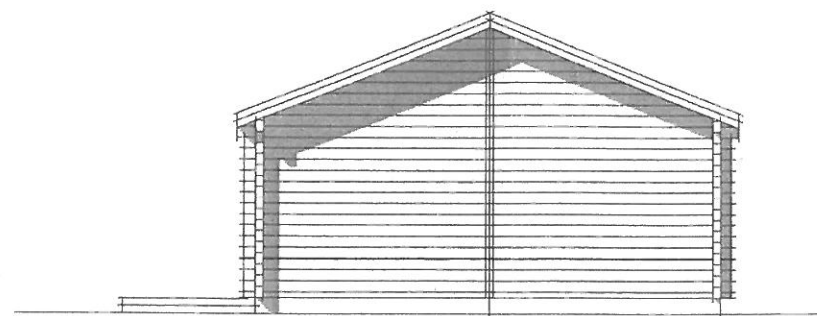

Timby Construction

Moreton Park Centre Gledrid Chirk

Wrexham LL14 5DG

Tel/Fax: + 44 (0) 1691 770 642 Mobile: 07802 820 010

www.timby.co.uk e-mail: sales@timby.co.uk

PROJECT

Neville Rees

DRAWING

Side Elevation 2

DRAWING NO.

SE/2


SCALE

1 : 100

DATE

11 / 03 / 13

P / 20 13 / 0193

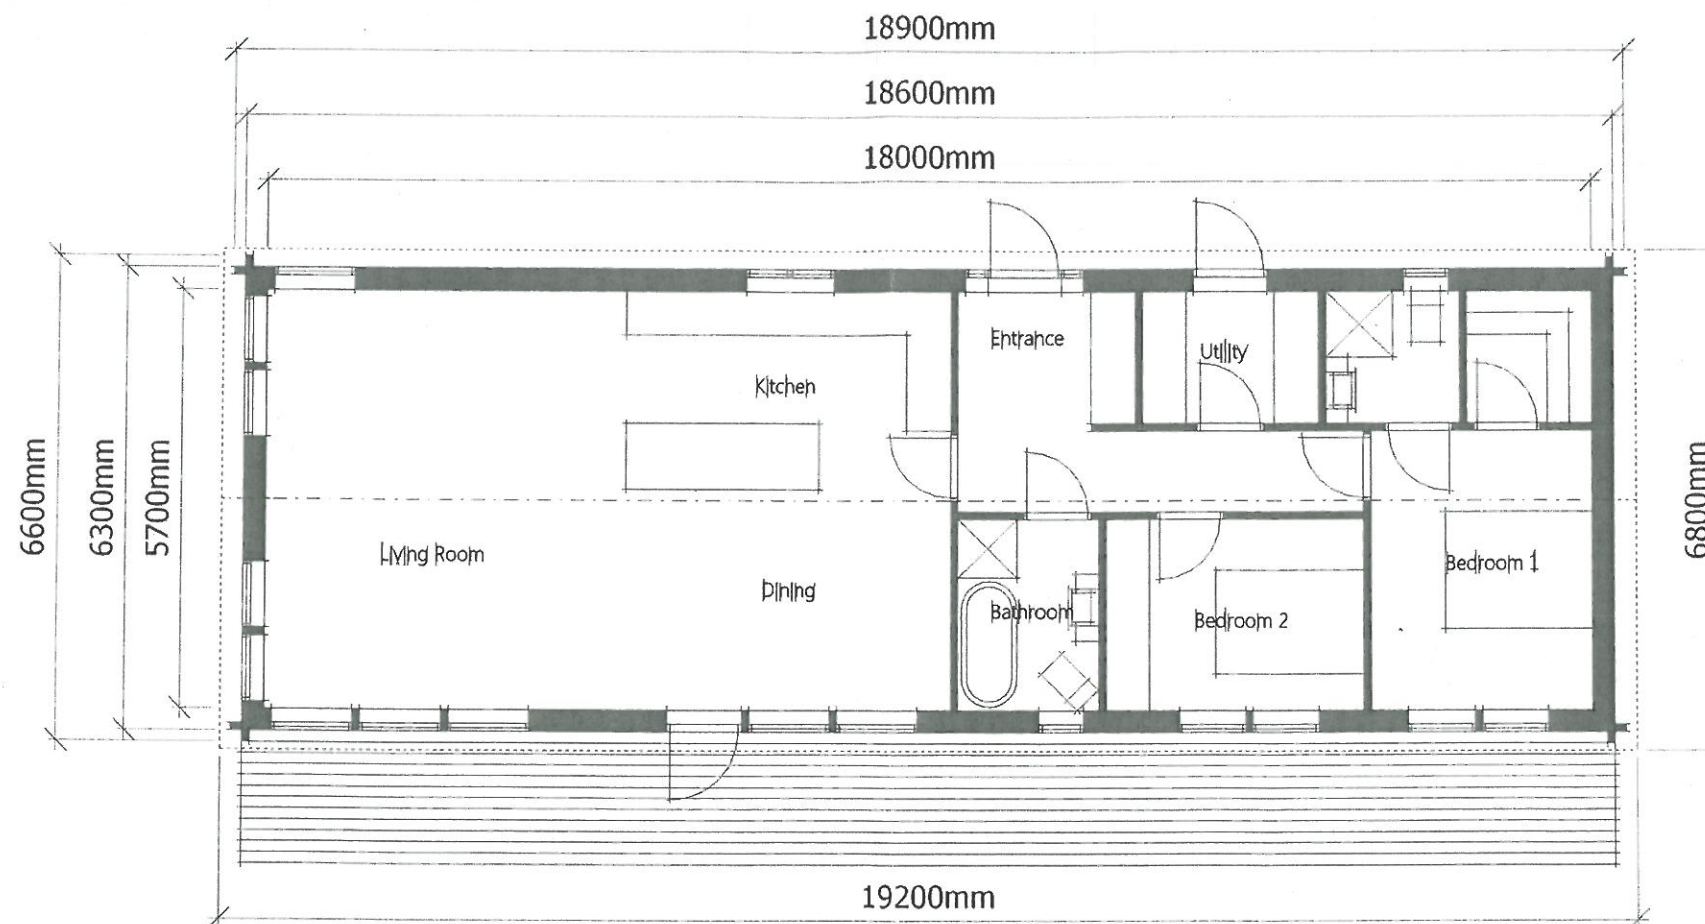

WREXHAM COUNTY
BOROUGH COUNCIL
18 MAR 2013
PLANNING DEPARTMENT

Timby Construction

Moreton Park Centre Gledrid Chirk

Wrexham LL14 5DG

Tel/Fax: + 44 (0) 1691 770 642 Mobile: 07802 820 010

www.timby.co.uk e-mail: sales@timby.co.uk

PROJECT

Neville Rees

DRAWING

Floor Plan

SCALE

1 : 100



DRAWING NO.

FP/1

DATE

11 / 03 / 13

P / 20 13 / 0193

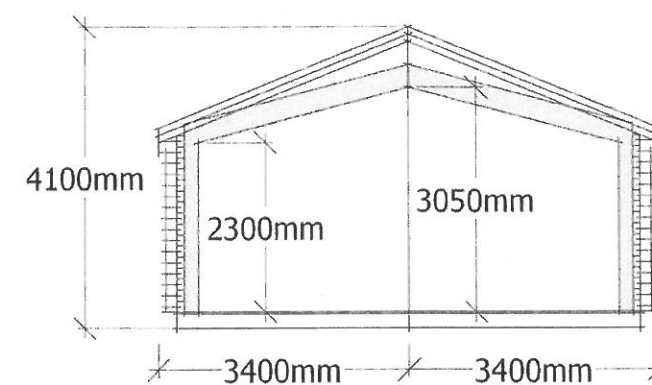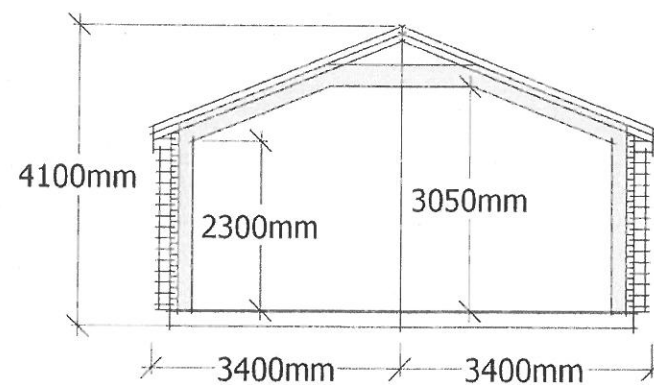

Timby Construction

Moreton Park Centre Gledrid Chirk

Wrexham LL14 5DG

Tel/Fax: + 44 (0) 1691 770 642 Mobile: 07802 820 010

www.timby.co.uk e-mail: sales@timby.co.uk

PROJECT

Neville Rees

DRAWING

Section Cut

DRAWING NO.

SC/1

SCALE

1 : 100

DATE

11 / 03 / 13