


RevNo	Revision note	Date	Signature	Checked

A
B
C
D
E
F
G
H

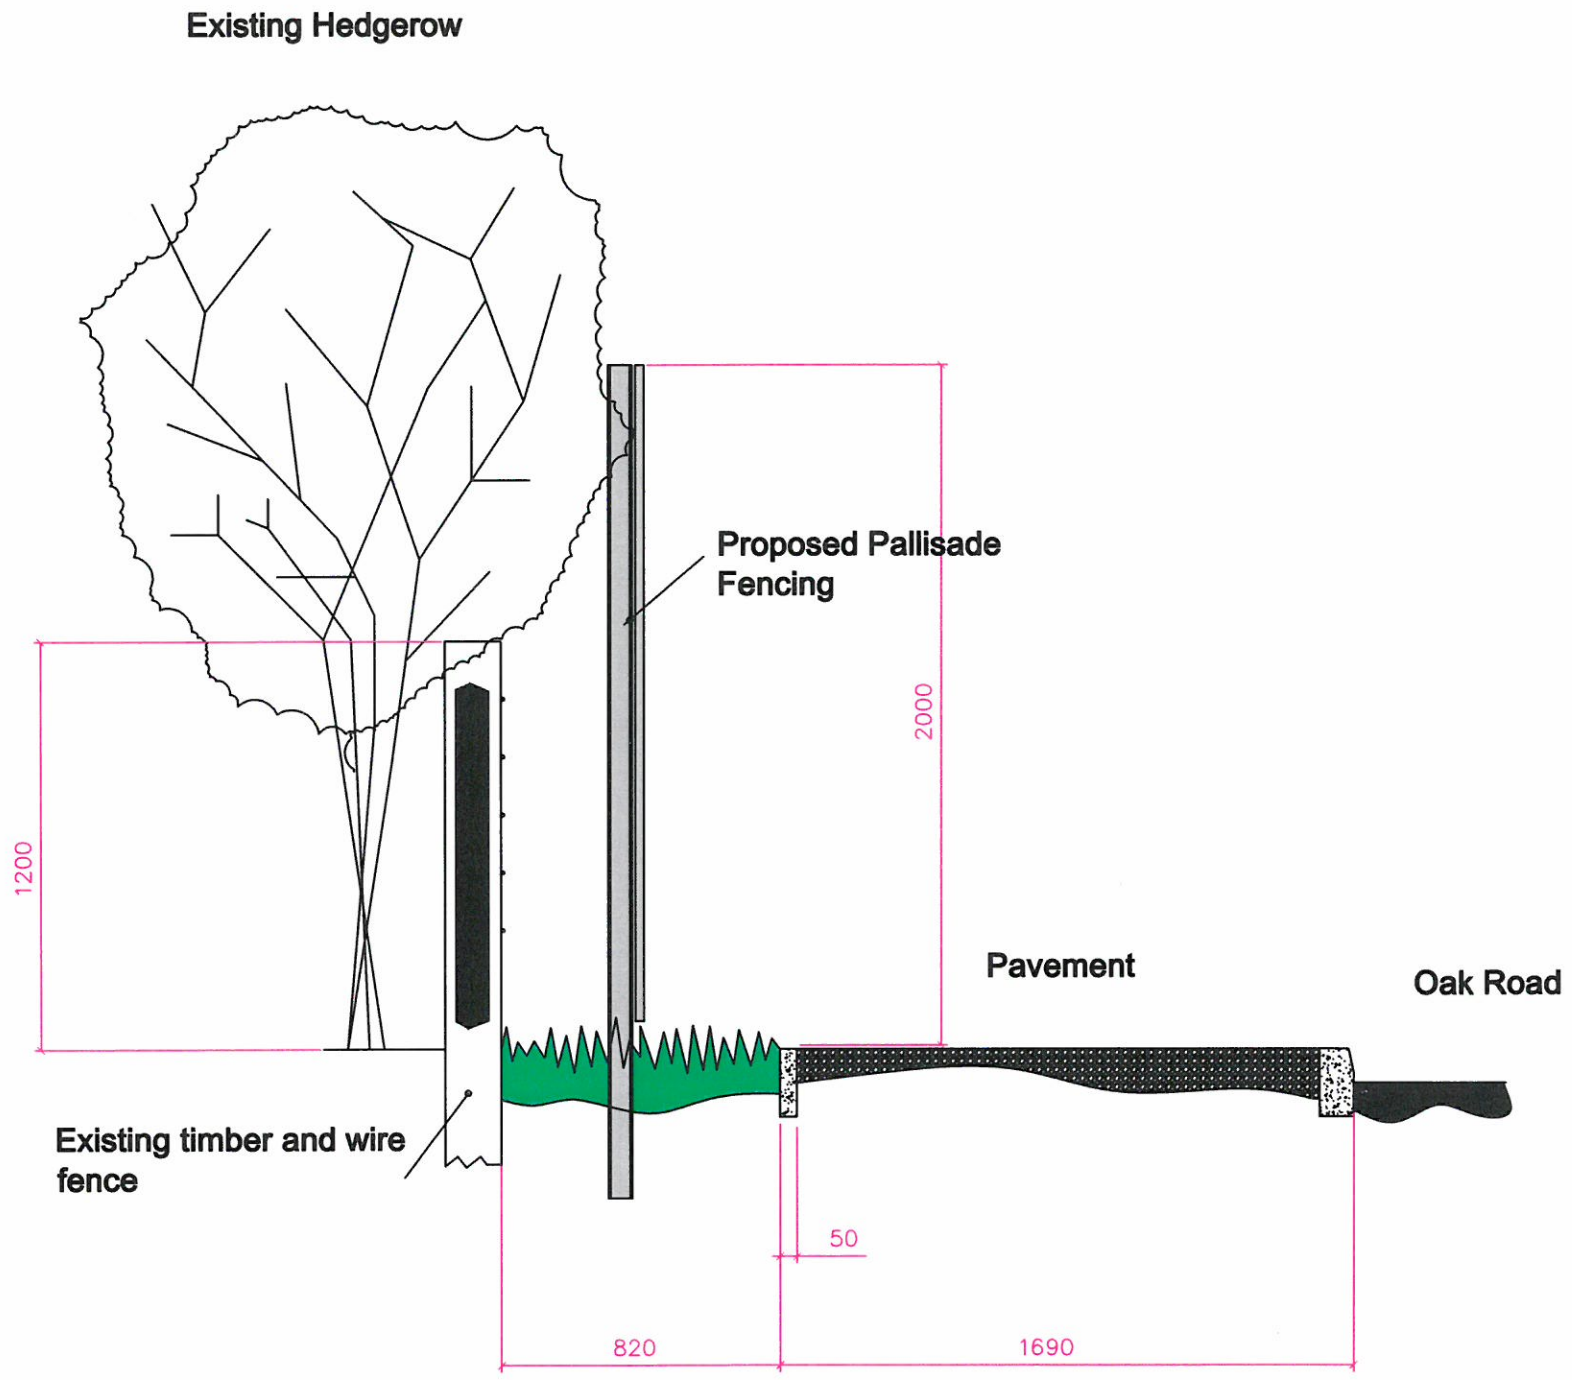

Section through Proposed Pallisade Fencing showing relative positions of existing Features.

Section through Proposed Pallisade Fencing showing existing Features

R & R Engineering Ltd
Oak Road,
Wrexham Industrial Estate,
Wrexham. LL13 9RG
Tel: 01978 661523 Fax: 01978 661227

FINISH:		Date:	Sign:
Description:		sept '13	T.L.
Check:		Scale:	N.T.S.
Client:		Drawing No:	Rev:
Contract No.:			