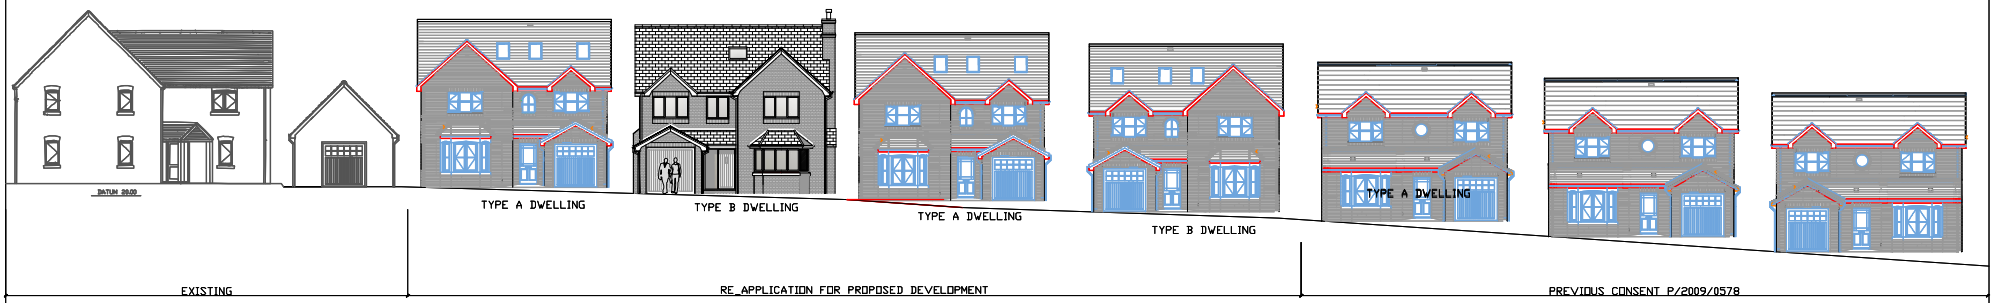

REV.	DESCRIPTION	DATE

DRAWING TITLE

PROPOSED STREETSCENE LAYOUT FOUR DWELLINGS

DRAWN	DATE	DATE
CHECKED	DATE	DATE

SCALES 1:250 (A3). 1:125 (A1)

THE INFORMATION CONTAINED HEREIN IS CONFIDENTIAL AND IS THE PROPERTY OF JHL CONSULTANTS LTD

THIS INFORMATION IS ISSUED ON THE UNDERSTANDING THAT NO PART THEREOF BE DISCLOSED TO A THIRD PARTY WITHOUT WRITTEN CONSENT OF JHL CONSULTANTS LTD

JHL Consultants Ltd

Chartered Engineers

8 Grango Lane, Ponclau, Wrexham. LL14 1ER

TEL. : 01978 840165 MOB. : 07952359601

E-MAIL : grangeeng@aol.com

DRAWING NUMBER

SHEET 4

REVISION