


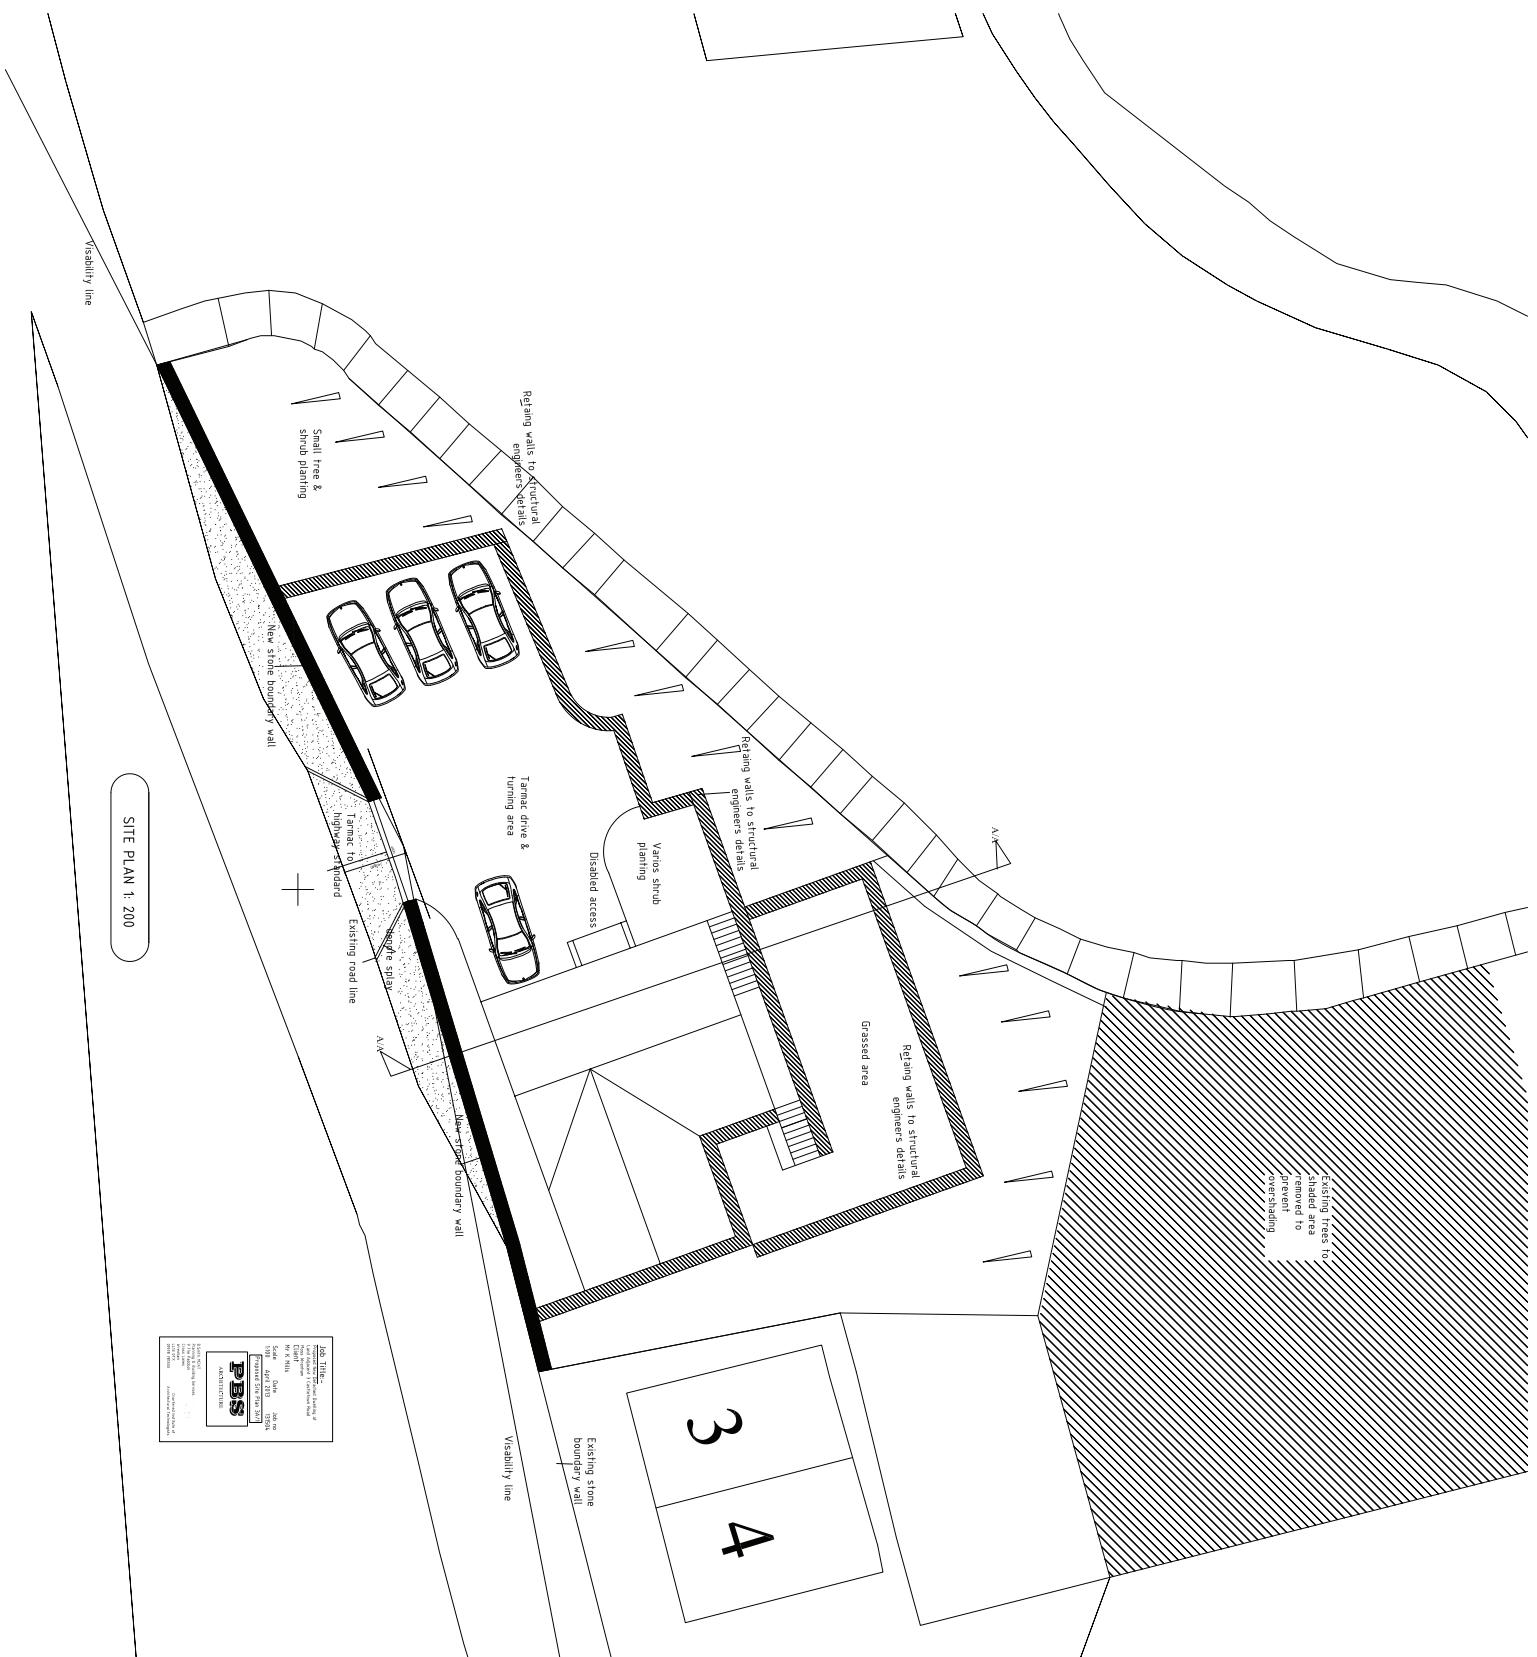

SITE PLAN 1: 200