


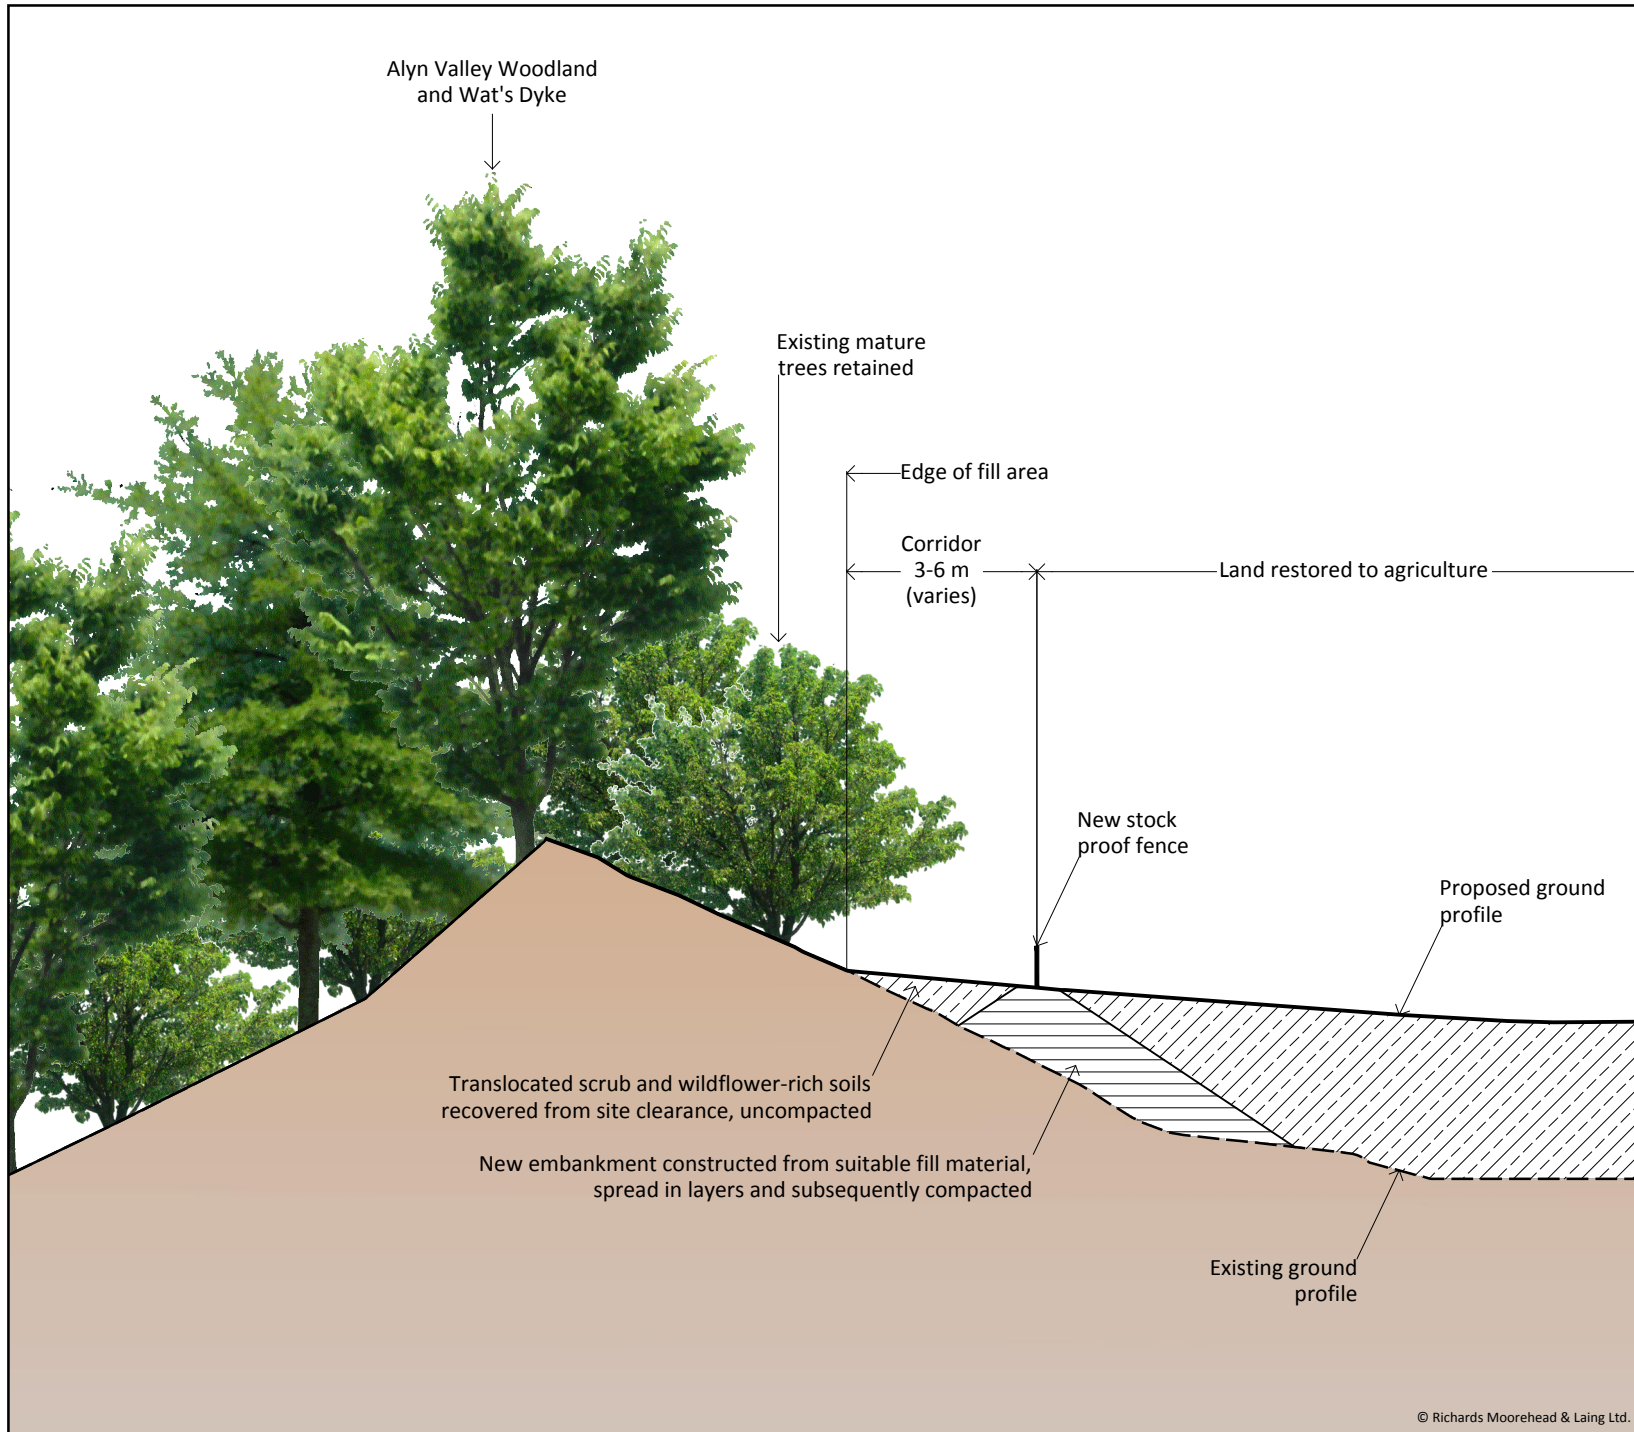

Cleient / Client:	
MOORBRIDGE CONSTRUCTION LIMITED Cedar Bank 12 Rhyddyn Hill Wrexham LL12 9EB	
Enw project / Project name:	
RESTORATION OF LAND PARK ROAD, CEFN Y BEDD	
Teitl lluniad / Drawing title:	
Proposed Wildlife Corridor Along Western Margin Of Site	
Eglurhad / Key:	
PRELIMINARY	
0 1 2 3 5 10 m Based upon the Ordnance Survey Digital Data with the permission of the Controller of Her Majesty's Stationery Office, Crown copyright reserved. Licence No. AL100004963	
Graddfa / Scale (A4): 1:200 @ A4	Dyddiad / Date: Jun 2011
Darlunwyd gan: RhE	
Gwirhwyd gan: SMB	
Rhif lluniad / Drawing number: 2909 / 10	
Cywiriad: Revision: 01	
Darparwyd gan / Prepared by:	
RICHARDS MOOREHEAD & LAING LTD	
55 Stryd Y Ffynnon, Rhuthun, Sir Ddinbych, LL15 1AF. 55 Well Street, Ruthin, Denbighshire, LL15 1AF, UK.	
Rhif Ffôn/Tel: +44 (0)1824 704366, Ffacs/Fax: +44 (0)1824 705450, e-bost/e-mail: rml@rmlconsult.com, Gwefan/Website: www.rmlconsult.com	