




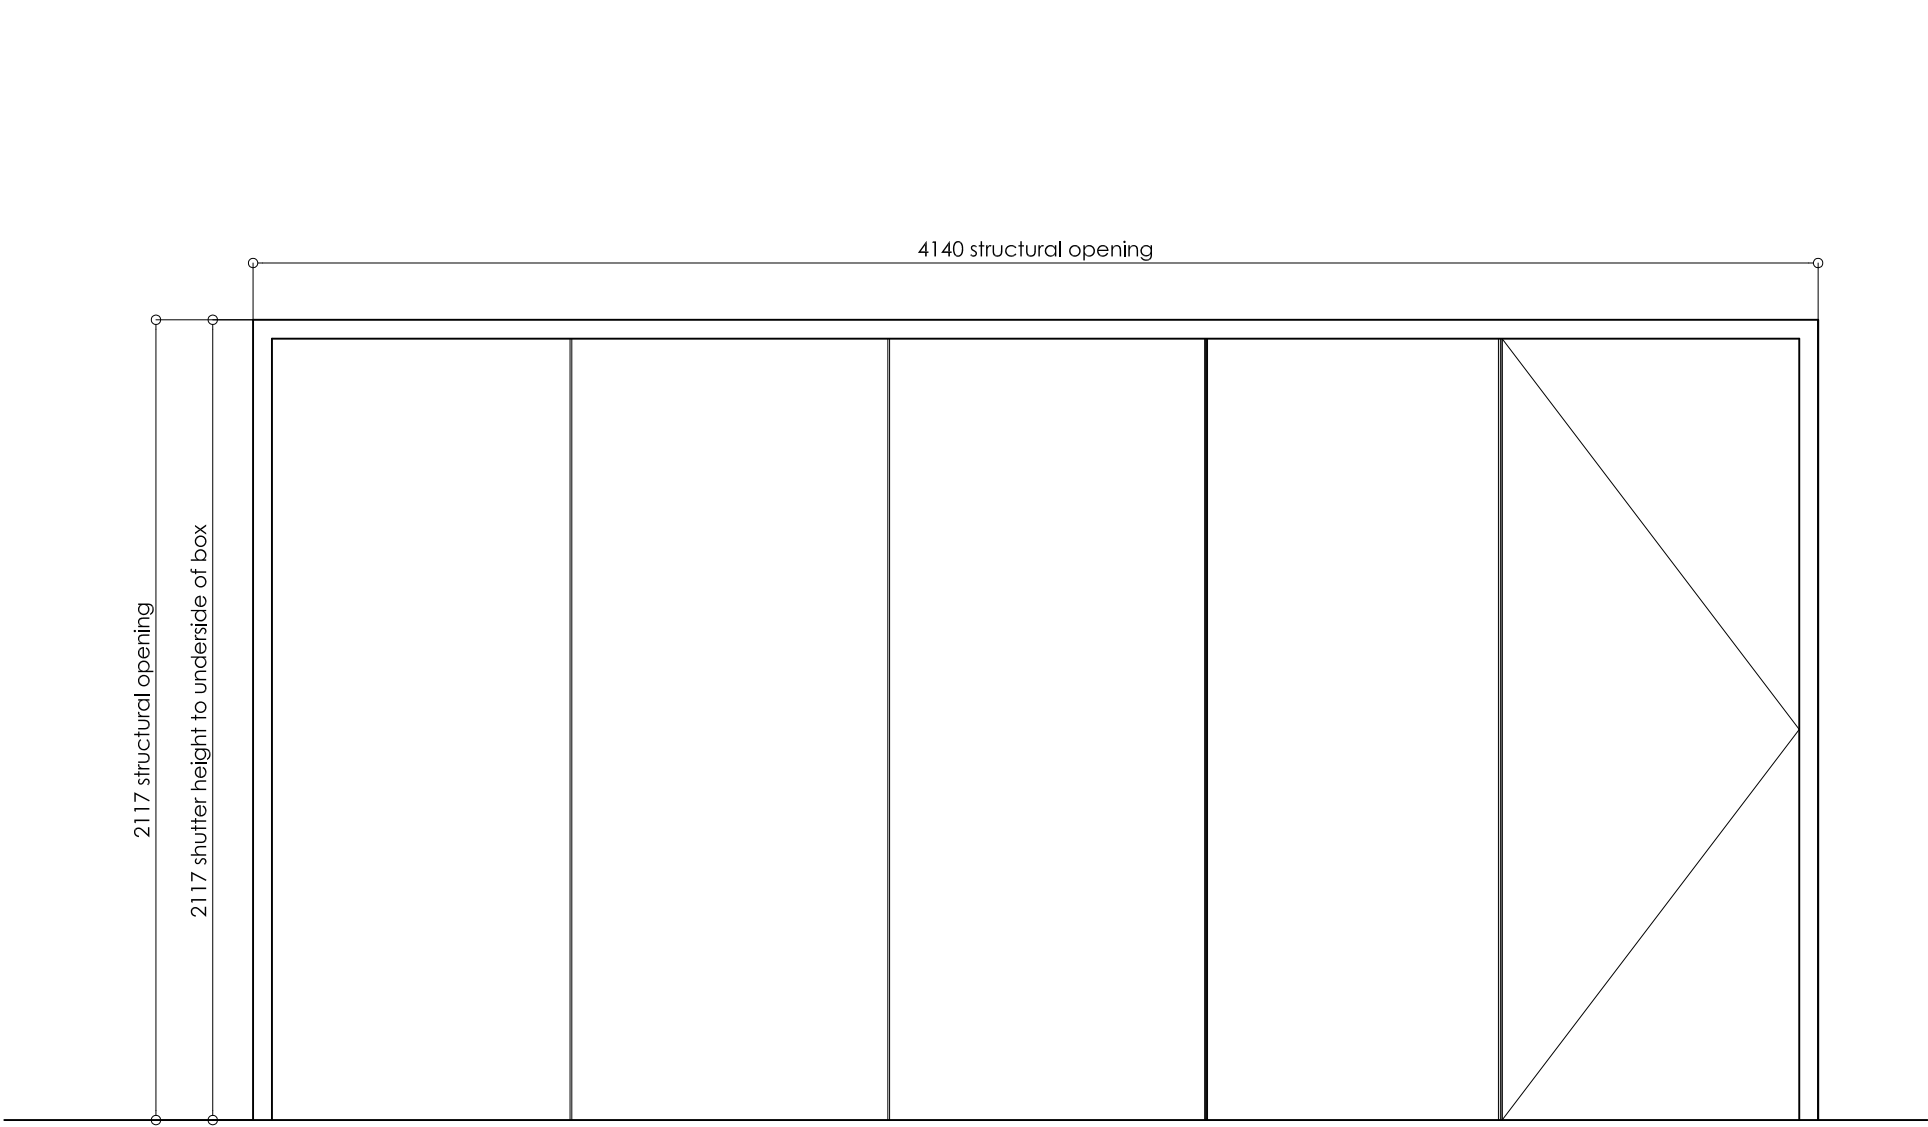

Folding Partition Wall

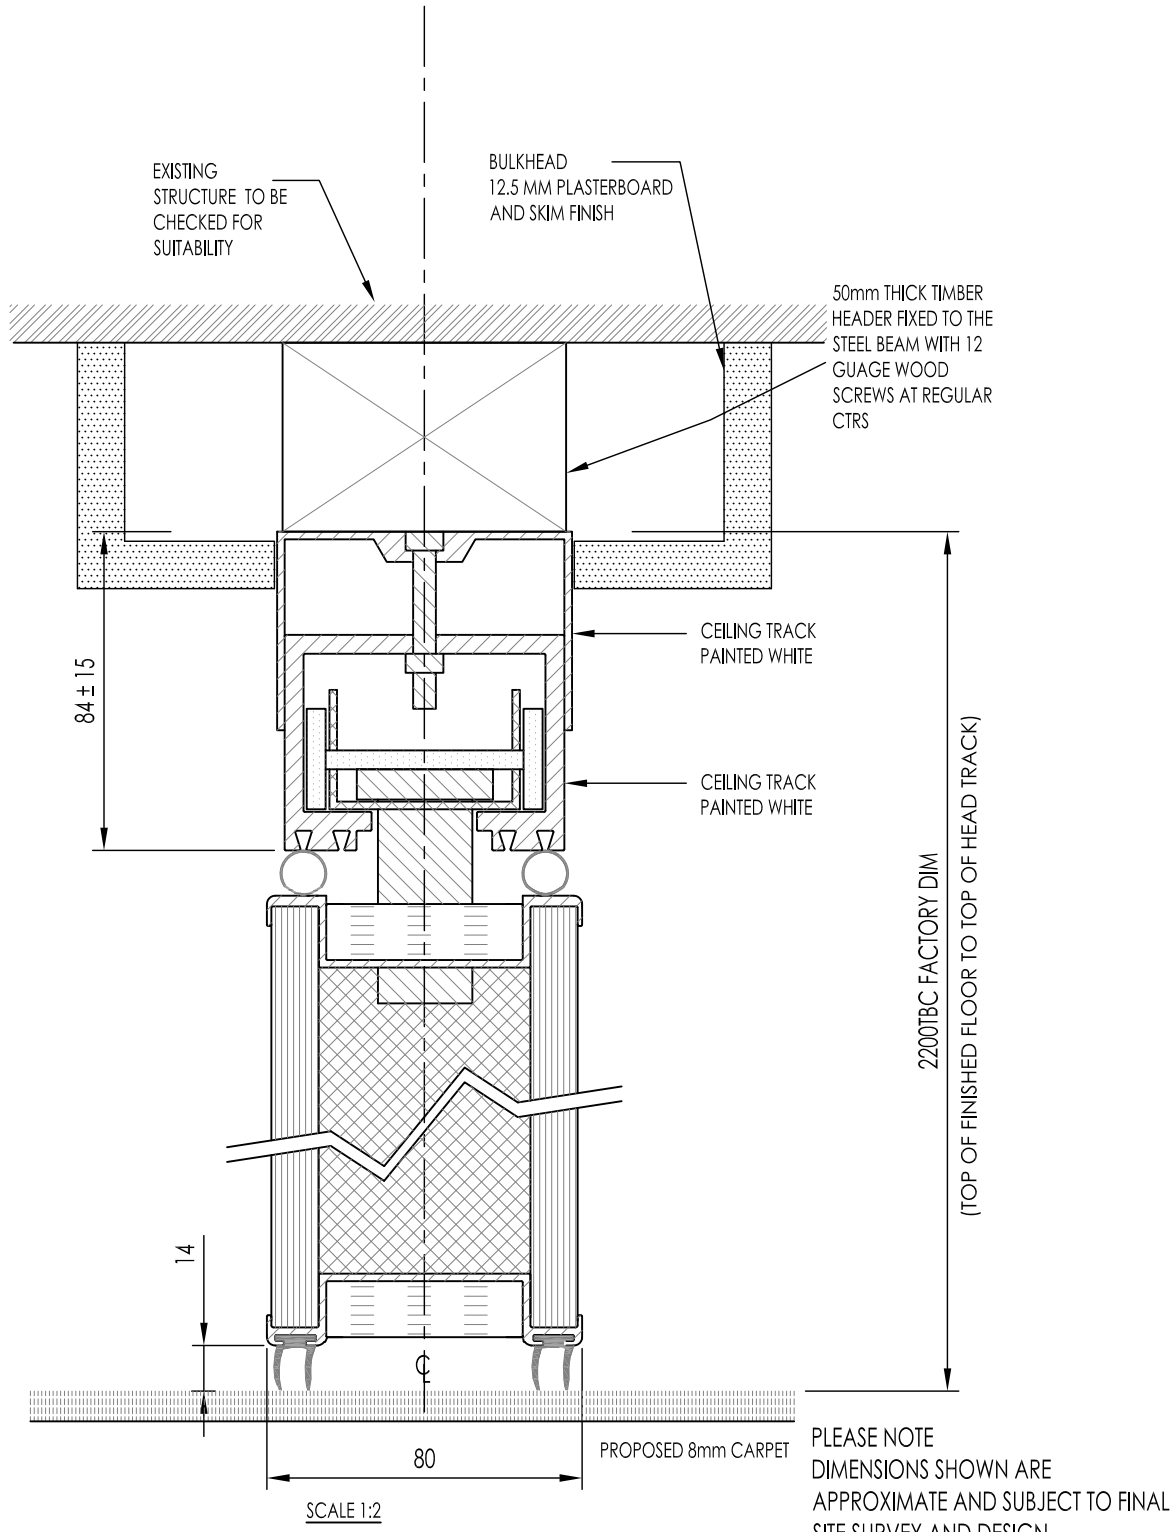


VERTICAL SECTION OF PANEL & TRACK FIXING

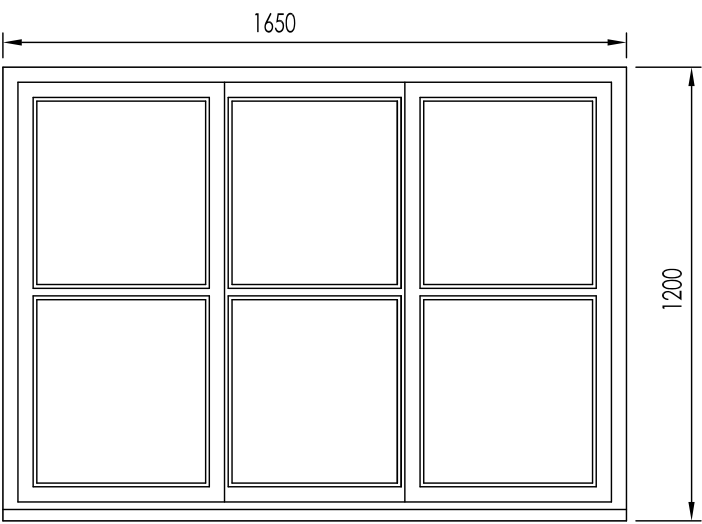



WINDOW TYPE: 1 W:01 - New Window

Proposed New Casement Window to be of a style to match the existing windows in the Seven Stars. Mullions Jamb, Cill and Head detail to match existing window. Depth of Glazing bar to be increased to allow for double glazed units to be installed to enable U Value of 1.6 W/m2K

Window Details

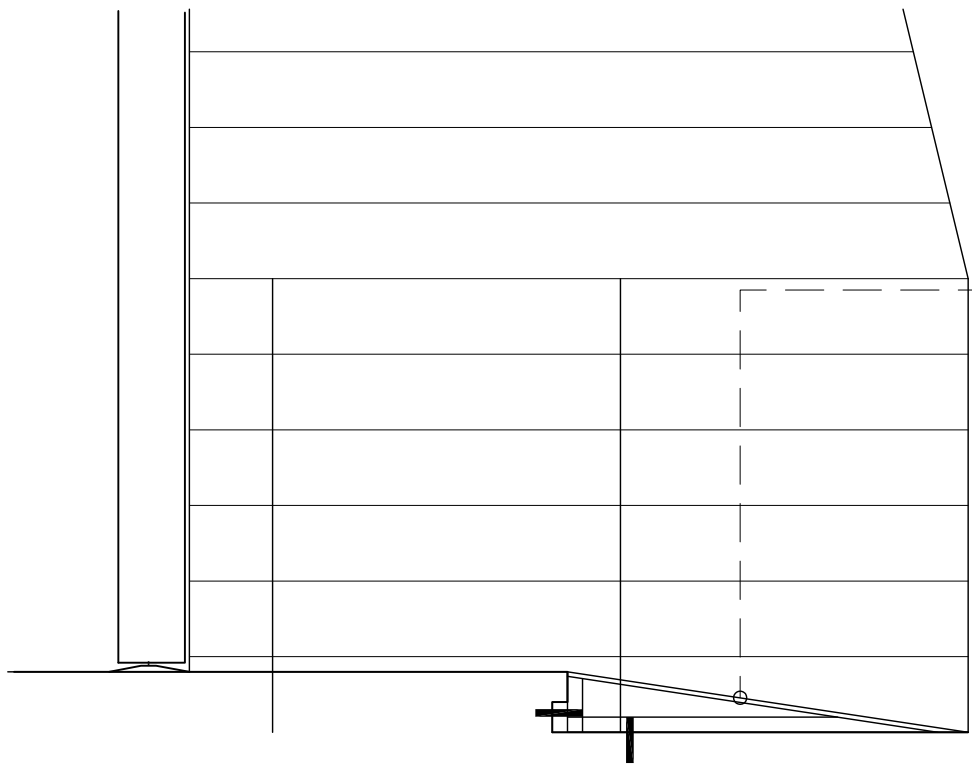


Main Entrance Step Details

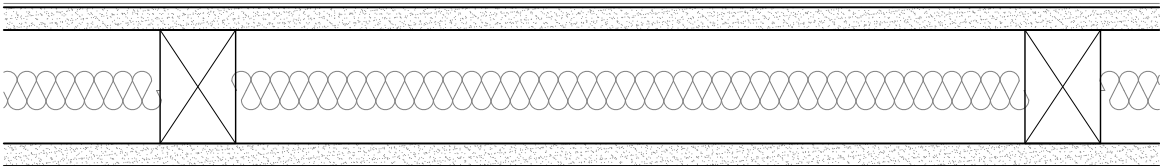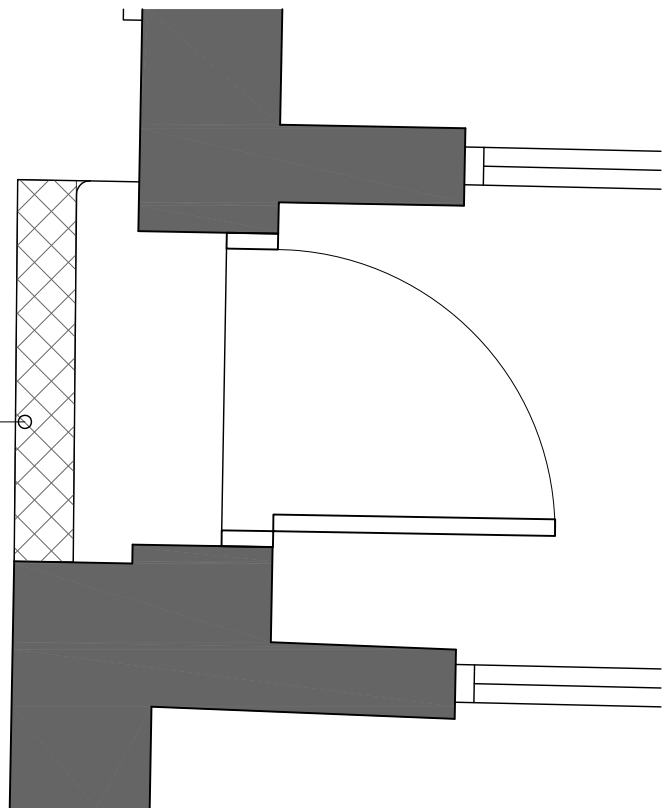

WALL TYPE 'A'


Construct new stud partitions to corridor with 75mm x 50mm timber studs. Install 50mm Acoustic insulation between studs, and line the studs with 15mm dense plasterboard (Equivalent to Soundbloc). Skim finish

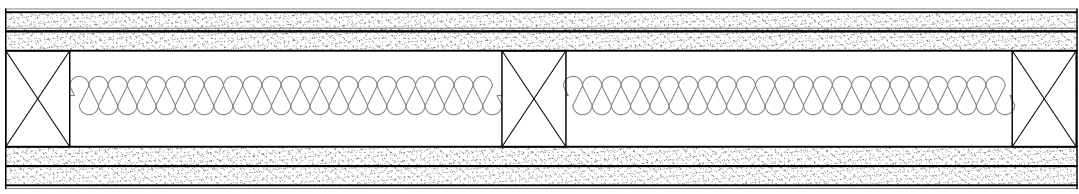

WALL TYPE 'B'


Construct new stud partitions to corridor with 75mm X 50 MM sw timber studs. Install 50mm Acoustic insulation between frame, and line the frame with 2 layers of 12.5mm fireline plasterboard. Skim finish.

Partition wall Details

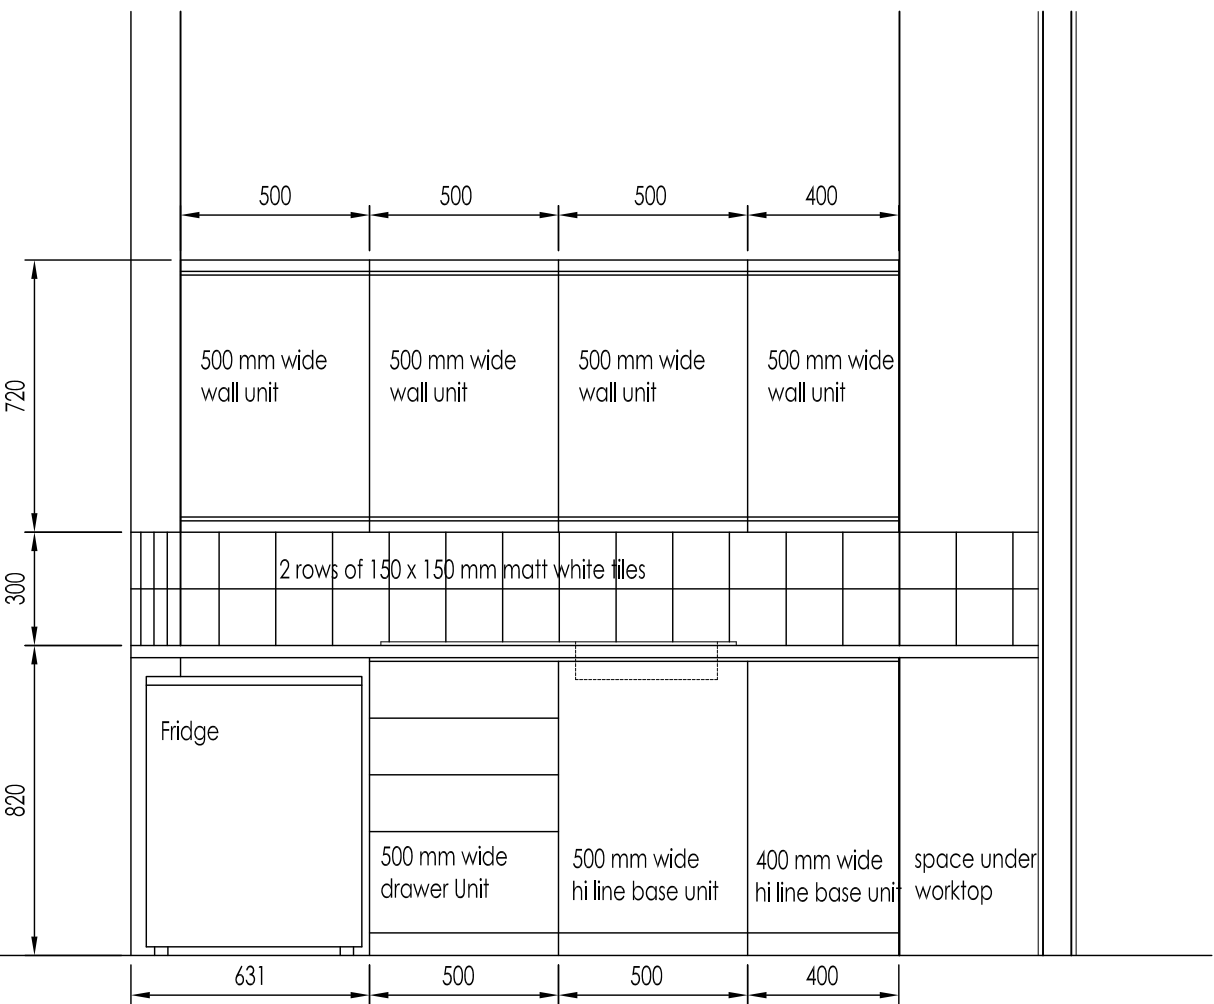

Kitchen Elevation

Proposed Kitchen Details

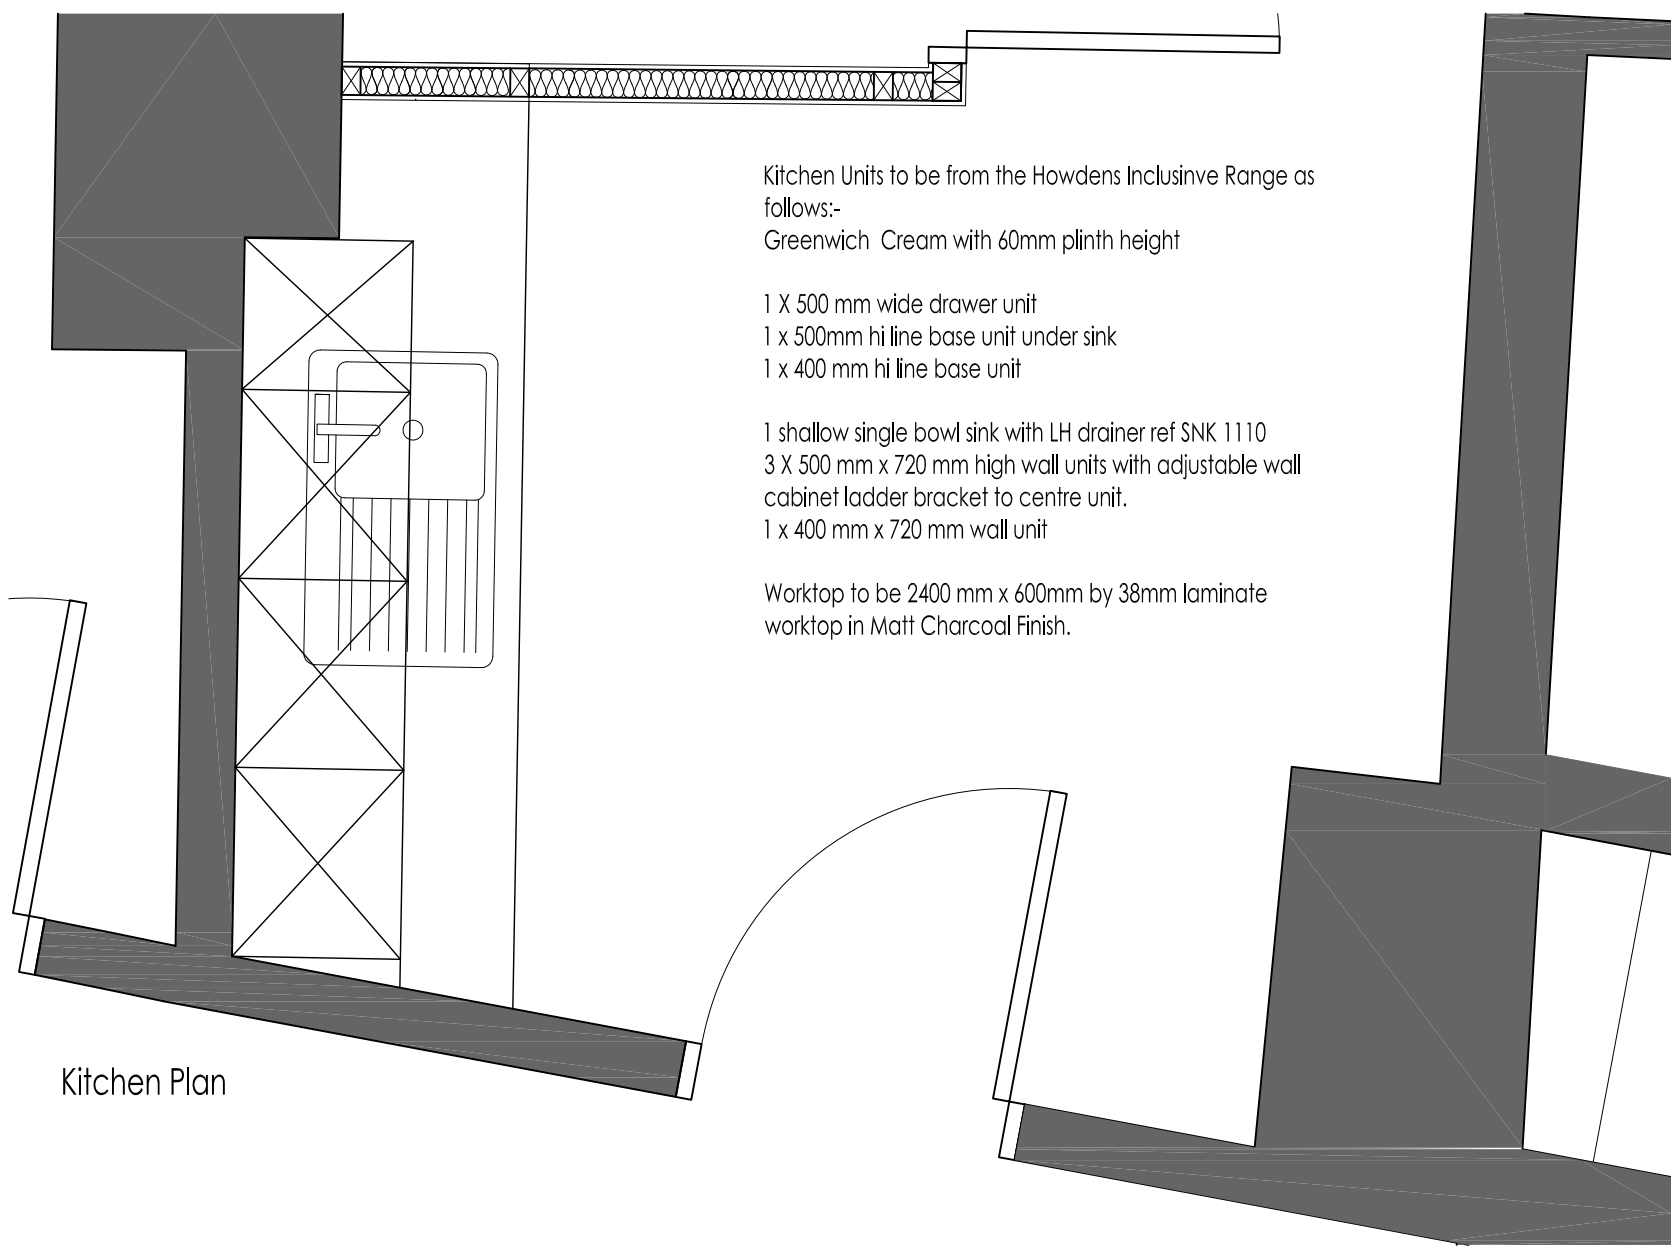

Kitchen Plan

Kitchen Units to be from the Howdens Inclusive Range as follows:-
Greenwich Cream with 60mm plinth height

1 X 500 mm wide drawer unit
1 x 500mm hi line base unit under sink
1 x 400 mm hi line base unit

1 shallow single bowl sink with LH drainer ref SNK 1110
3 X 500 mm x 720 mm high wall units with adjustable wall cabinet ladder bracket to centre unit.
1 x 400 mm x 720 mm wall unit

Worktop to be 2400 mm x 600mm by 38mm laminate worktop in Matt Charcoal Finish.

The Contractor is responsible for checking all dimensions, tolerances and references. Any discrepancy is to be notified to Jig before proceeding with the work.

Where an item is covered by drawings to different scales, the larger scale drawing is to take precedence.
Do not scale drawings, figured dimensions are to be worked to in all cases

This drawing is copyright © Jig architects

Revisions			
Revision	Made by	Date	Checked

JIG RIBA Chartered Practice
Architects
Studio 16, Mold Business Park, Wrexham Rd, Mold CH7 1XP
T +44(0)1352 744889 F +44(0)1352 700769 admin@jigarchitects.com
City Buildings, 21 - 23 Old Hall Street, Liverpool, L3 9BS

Project Seven Stars, Wrexham

Client		Pennaf	
Drawing Title		Various details	
Scale	1:2, 1:5, 1:20	Revision	
Drawn	RJ		
Date	July 2011		
Checked			

jig/978/11 -
AA[0]01