


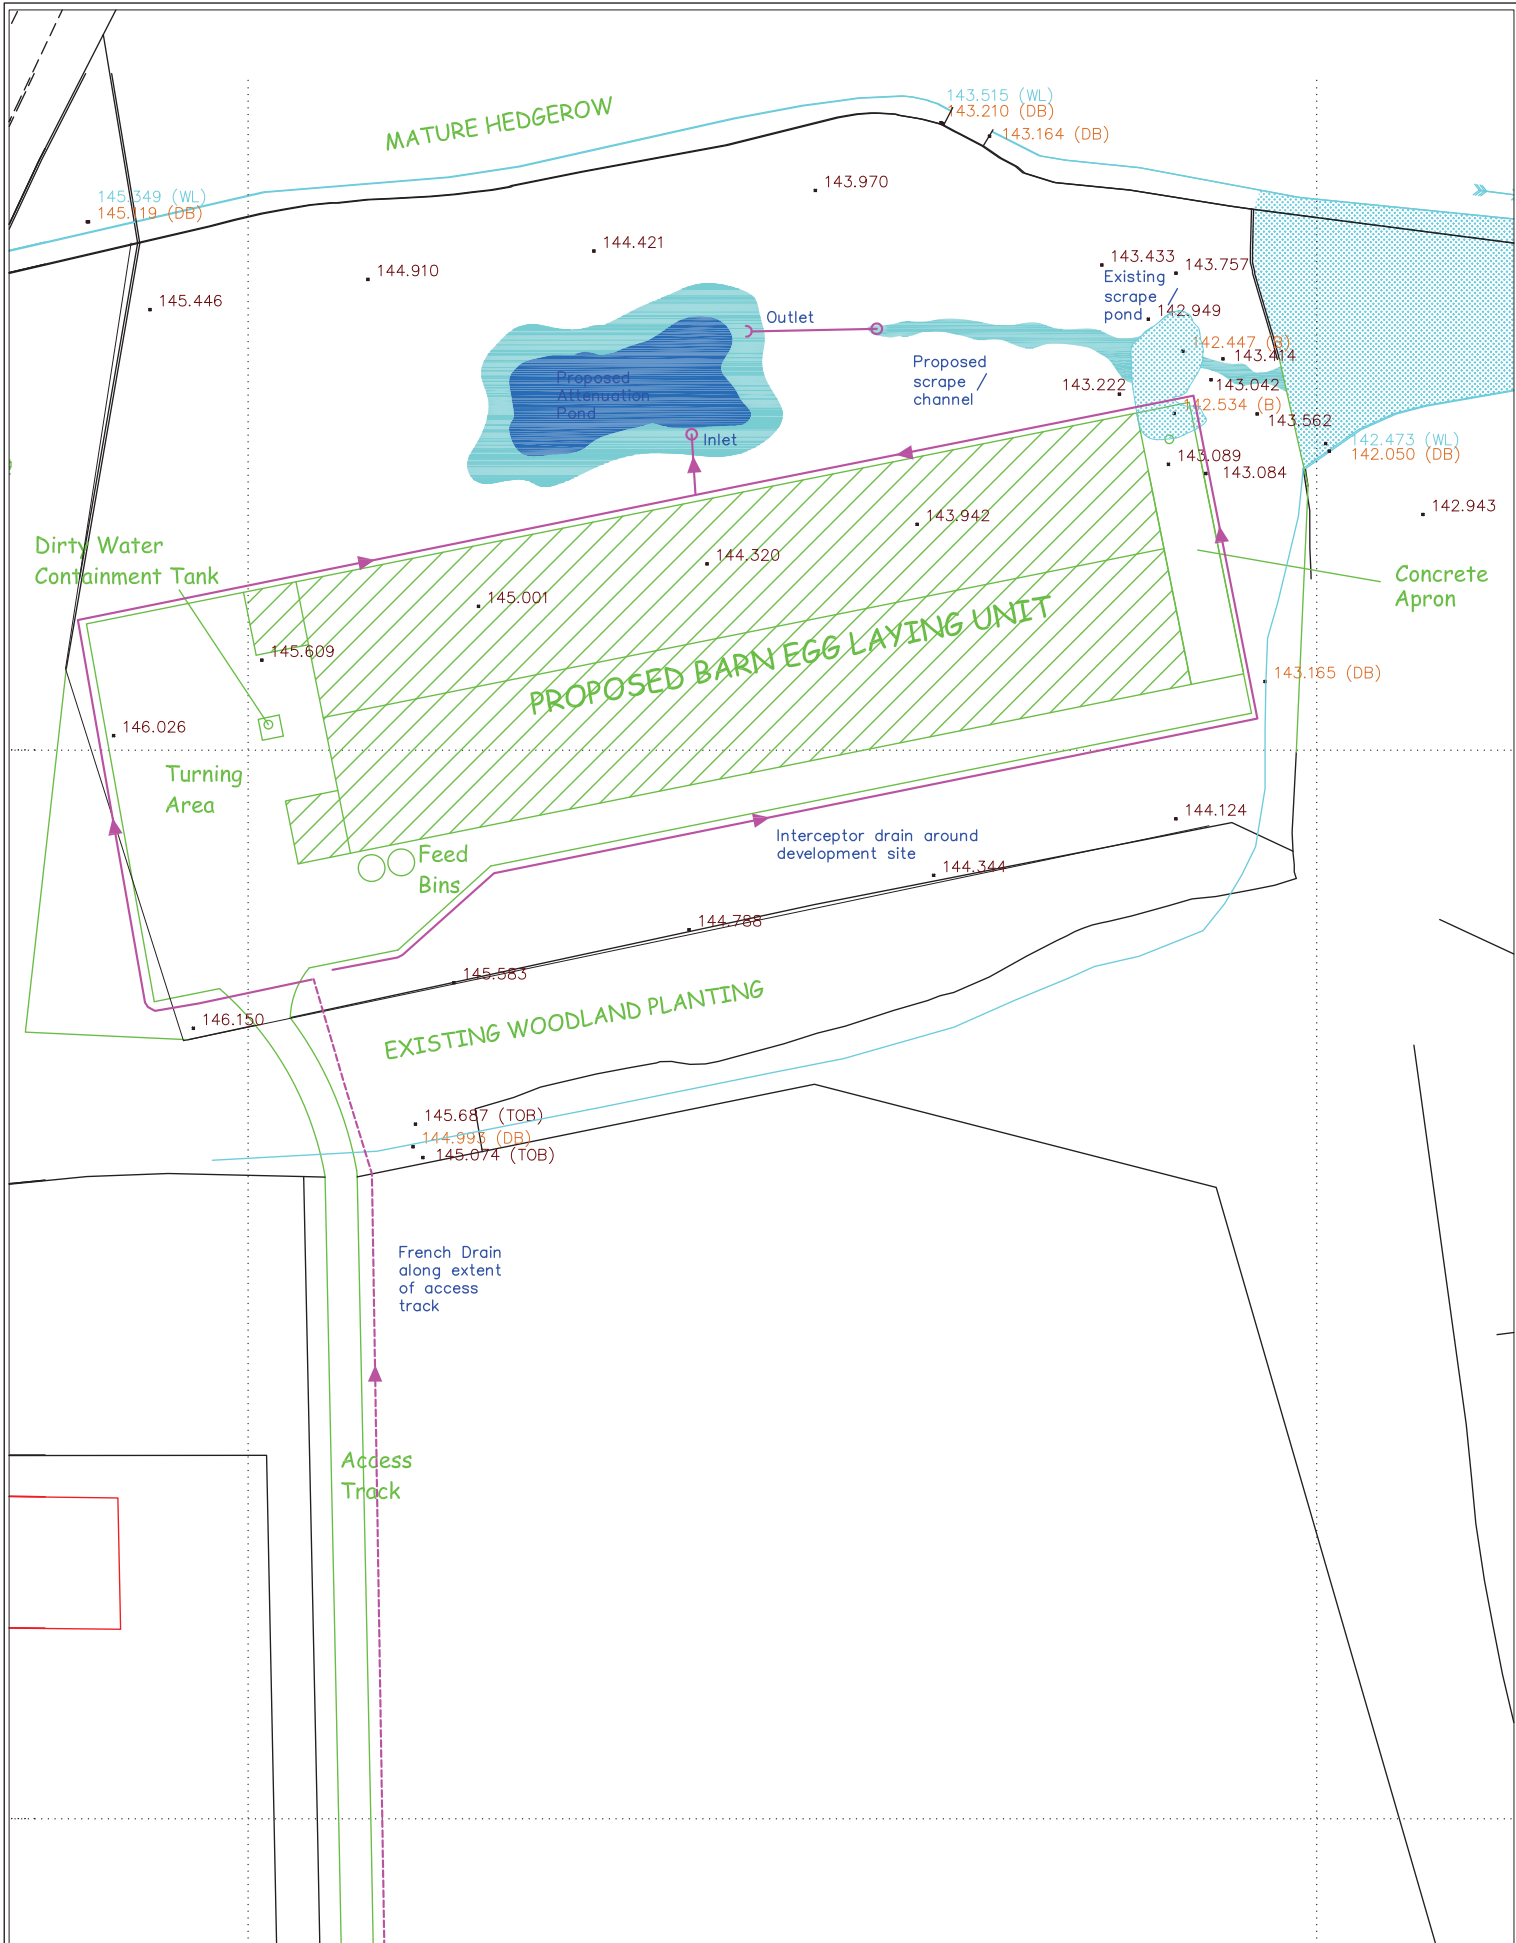

DRAWING TITLE: MITIGATION DRAINAGE DESIGN PLAN

PROJECT:	FRA084 - Talwm Farm (Prop Barn Egg Unit)
CLIENT:	D & P J Molloy
LOCATION:	Talwm Farm, Legacy, Wrexham
DRAWING NO. / REF	LDCL_FRA084_Mitigation-Design(RevB).dwg
DATE:	31/ 05 / 2013
PAPER SIZE / SCALE	1:500 @ A3
DRAWN /CHECKED	MGF / JL (28 / 05 / 2013)

	Proposed development layout / details
	Proposed mitigation Interceptor drain
	Proposed attenuation pond / scrape
	Existing scrape / pond
	Land level (m AOD)
	Base level (m AOD)
	Water level (m AOD)

NOTES

Land Drainage Consultancy Ltd

Cowslip Offices

Filmer

Driffield

East Yorkshire YO25 9LY

Tel: 01377 236010

Email: mail@ldcl.co.uk

Web: www.ldcl.co.uk

Registered in England No. 04795948

