


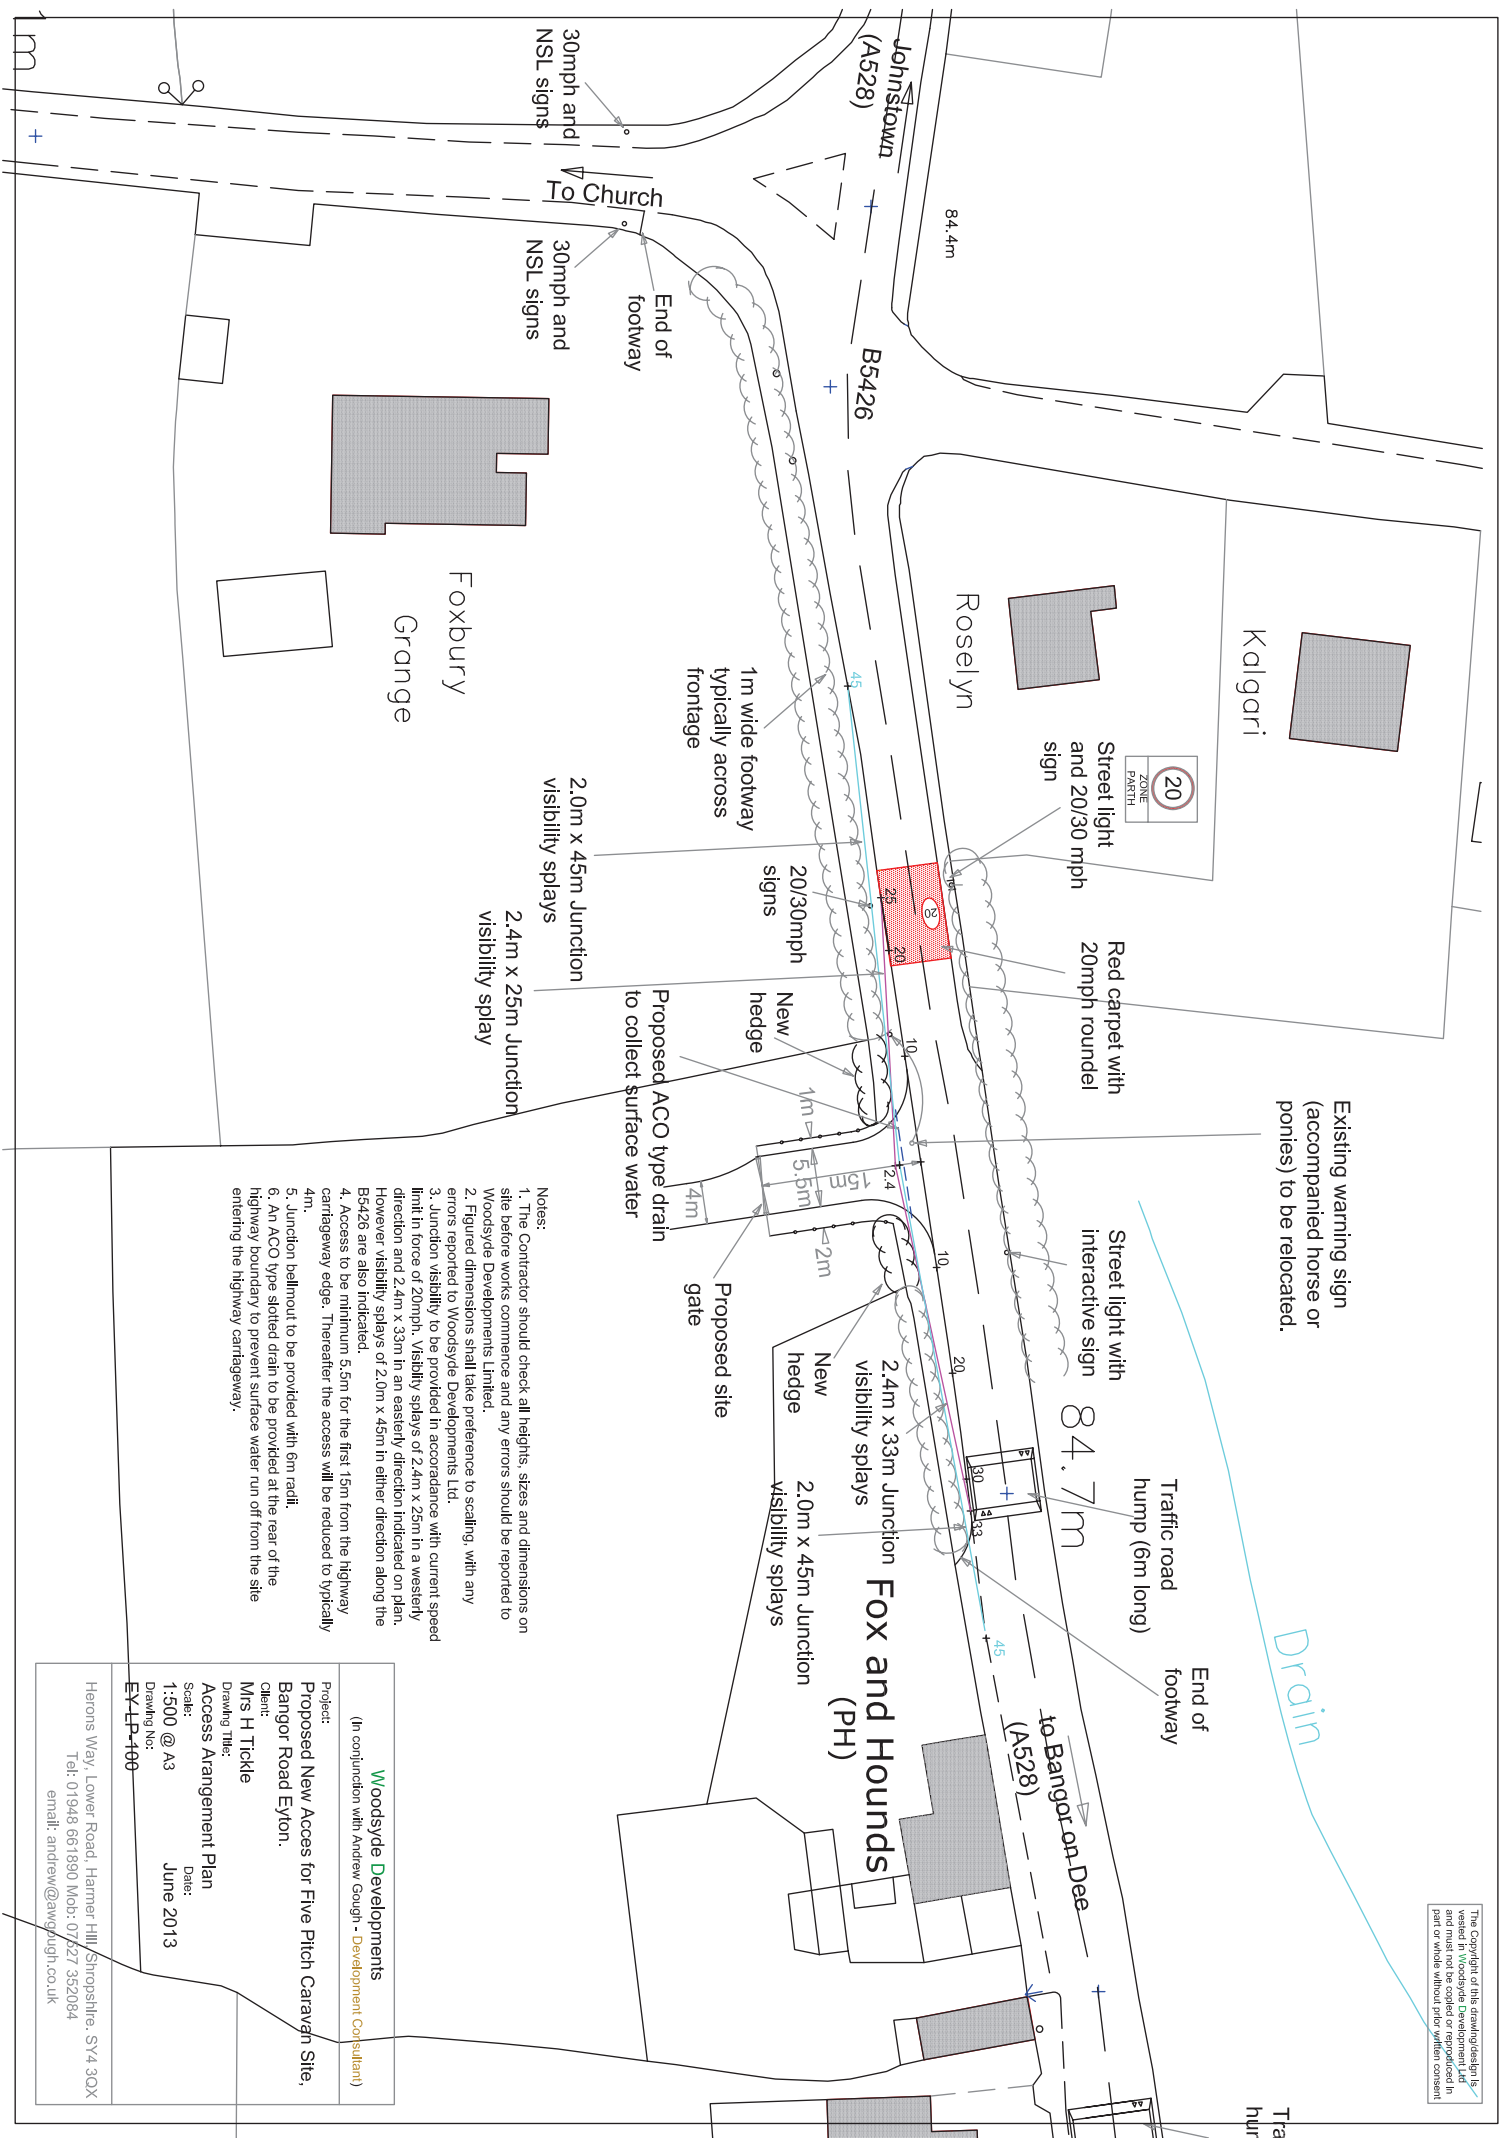

Woodsyde Developments (In conjunction with Andrew Gough - Development Consultant)	
Project:	Proposed New Acces for Five Pitch Caravan Site, Bangor Road Elyon.
Client:	Mrs H Tickle
Drawing Title:	Access Arrangement Plan
Scale:	1:500 @ A3
Drawing No:	EY-EP-100
Date:	June 2013

Herons Way, Lower Road, Harmer Hill, Shropshire, SY4 3QX
Tel: 01948 661890 Mob: 07627 352094
email: andrew@awgplough.co.uk